


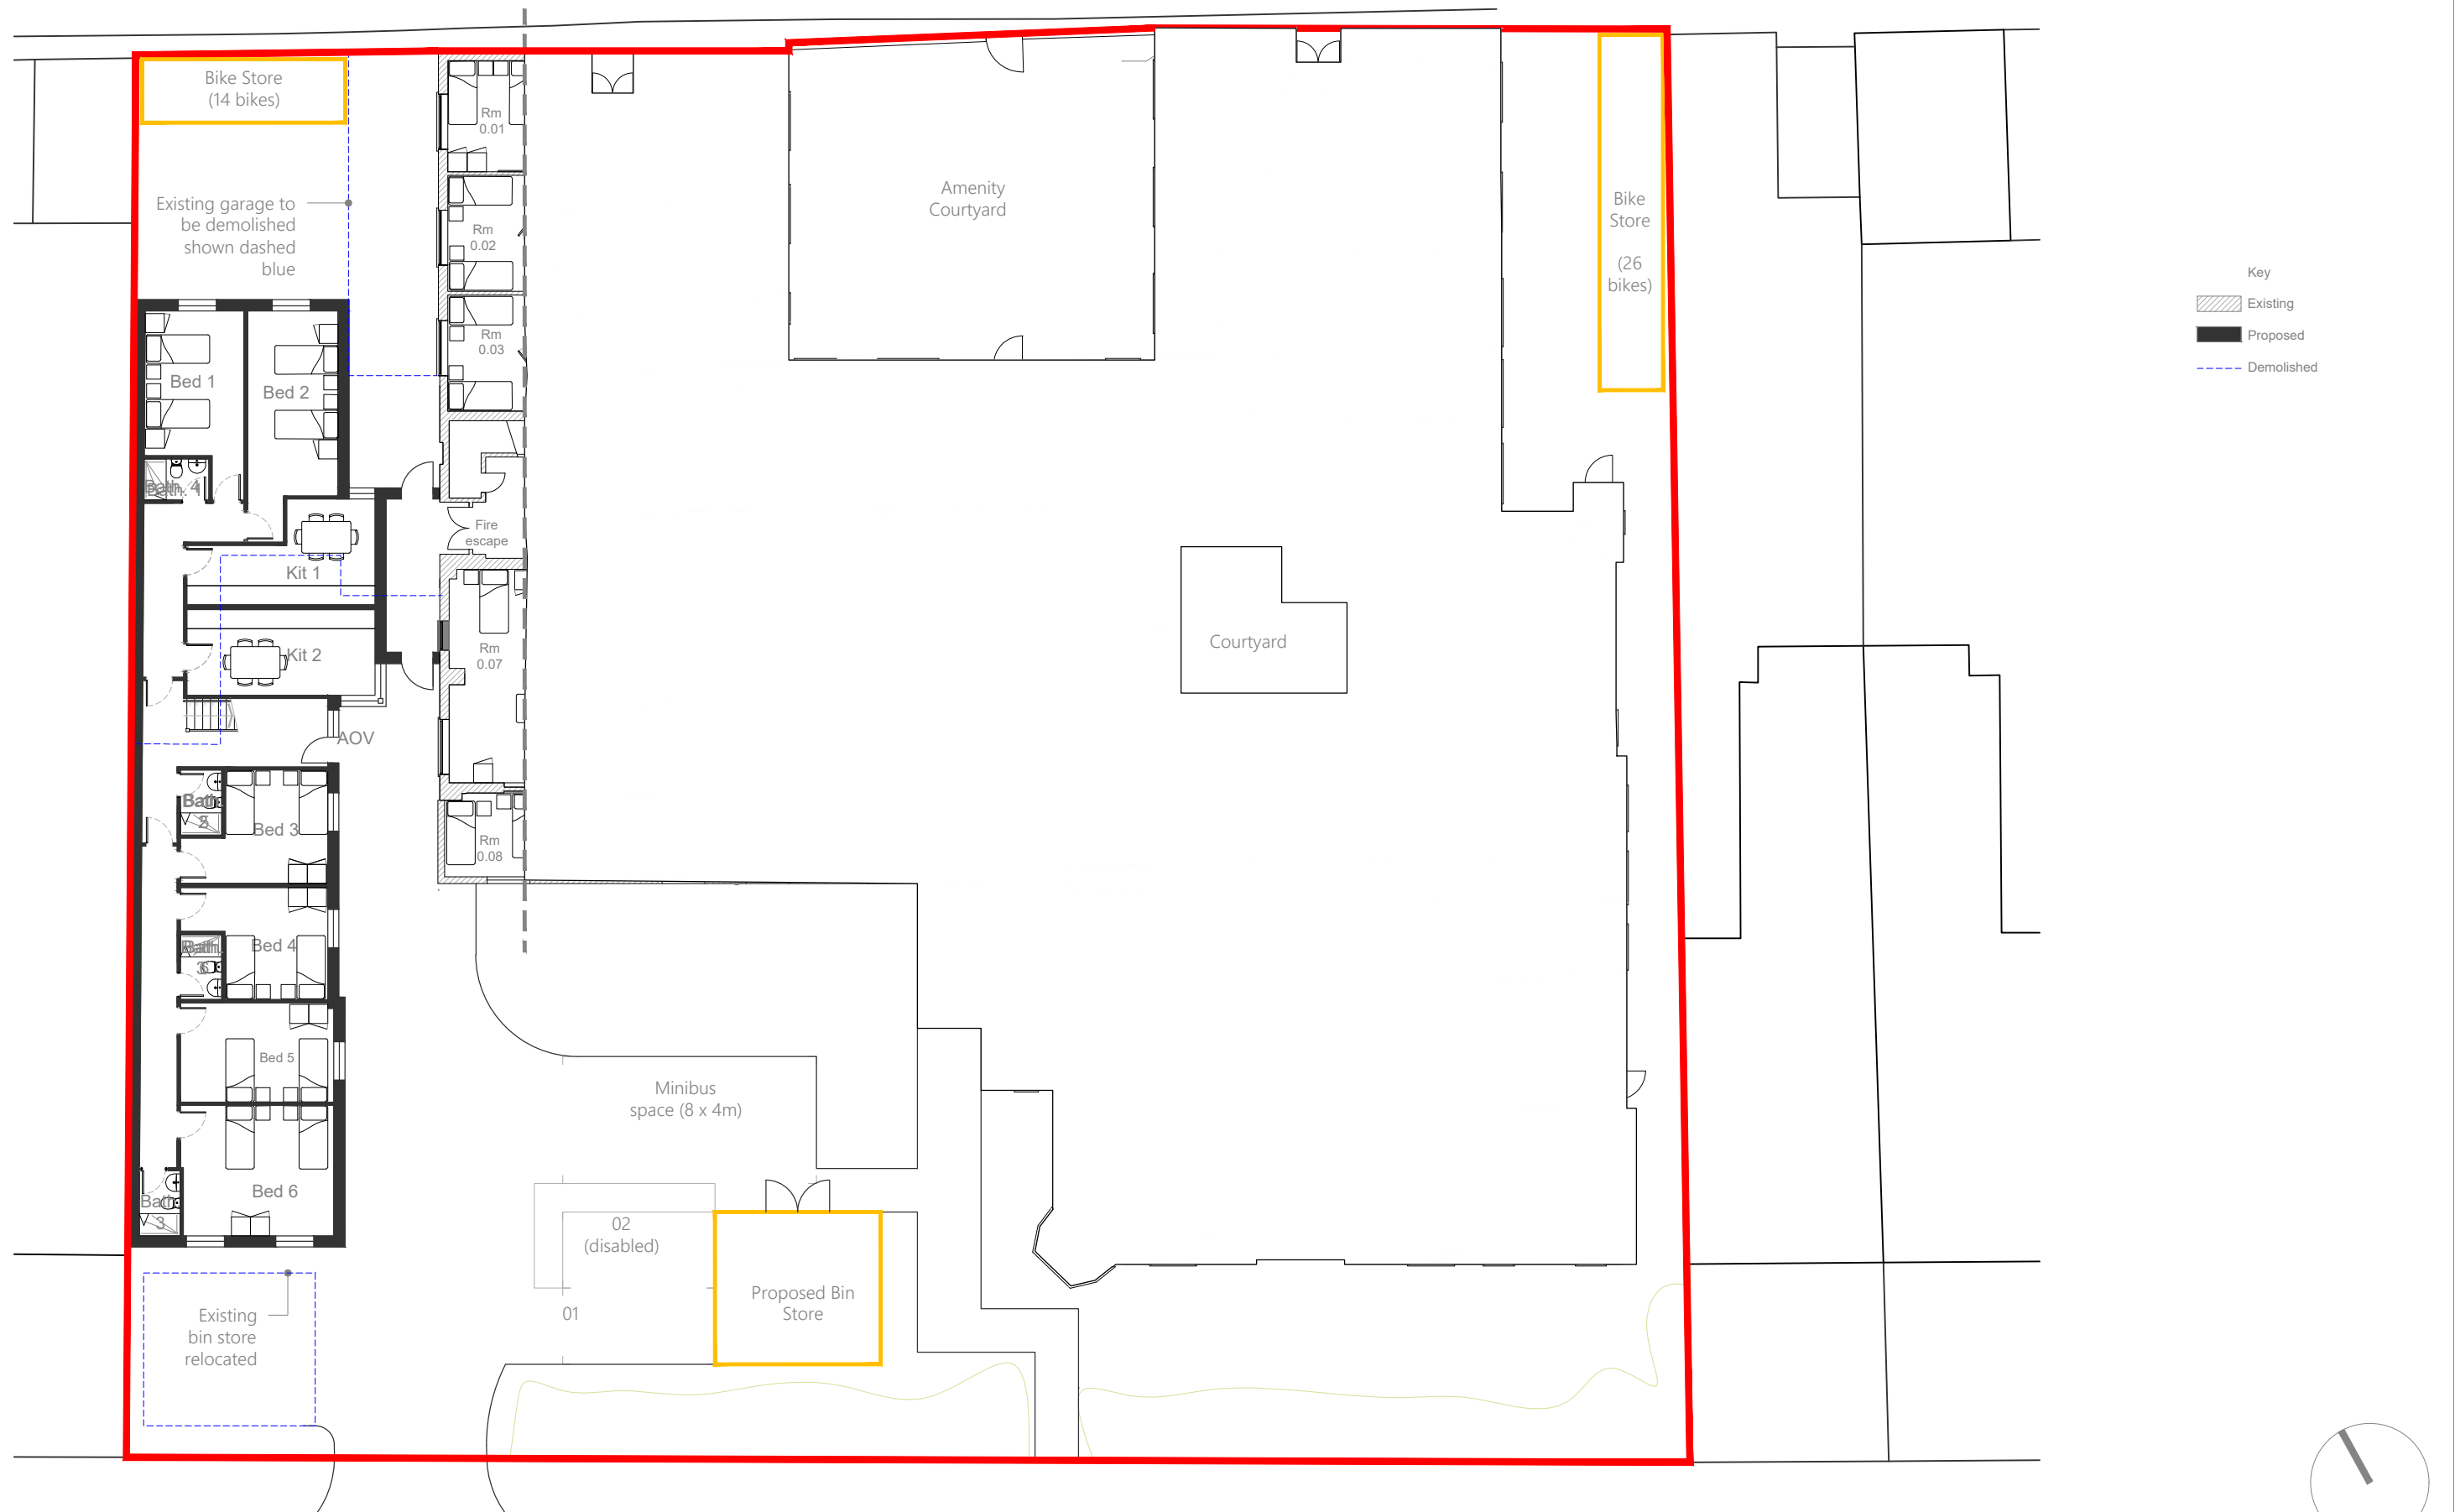

Ground Floor Plan

Scale 1:200

This drawing is copyright of more than architecture ltd ©

CLIENT 120 Aldwick Rd LLP
PROJECT Ashley House - West Wing
DRAWING TITLE Proposed Ground Floor Plan

DATE June 2018
DWG NO. 170 / 3.101
SCALE 1:200 @ A3
REVISION 02
DATE 10.07.2018

NOTES
This drawing is copyright and shall not be reproduced nor used for any other purpose without the written permission of the architects. This drawing must be read in conjunction with all other related drawings and documentation. Permission is granted to scale from this drawing for the purposes of Local Authority Planning Approval only. Please verify that the information is correctly printed to scale by checking the control bar.

randell design group
more than architecture

RIBA
Chartered Practice
more studio halls orchard barn
apuldrum PO20 7FD
+44 (0) 1243 214 204
mail@randelldesigngroup.com
www.randelldesigngroup.com

Key

Existing


Proposed

Demolished




First Floor Plan

Scale 1:200

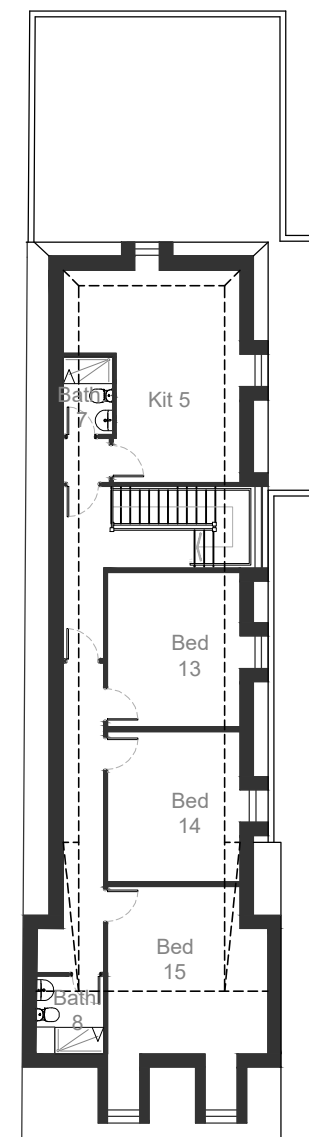

Second Floor Plan

Scale 1:200

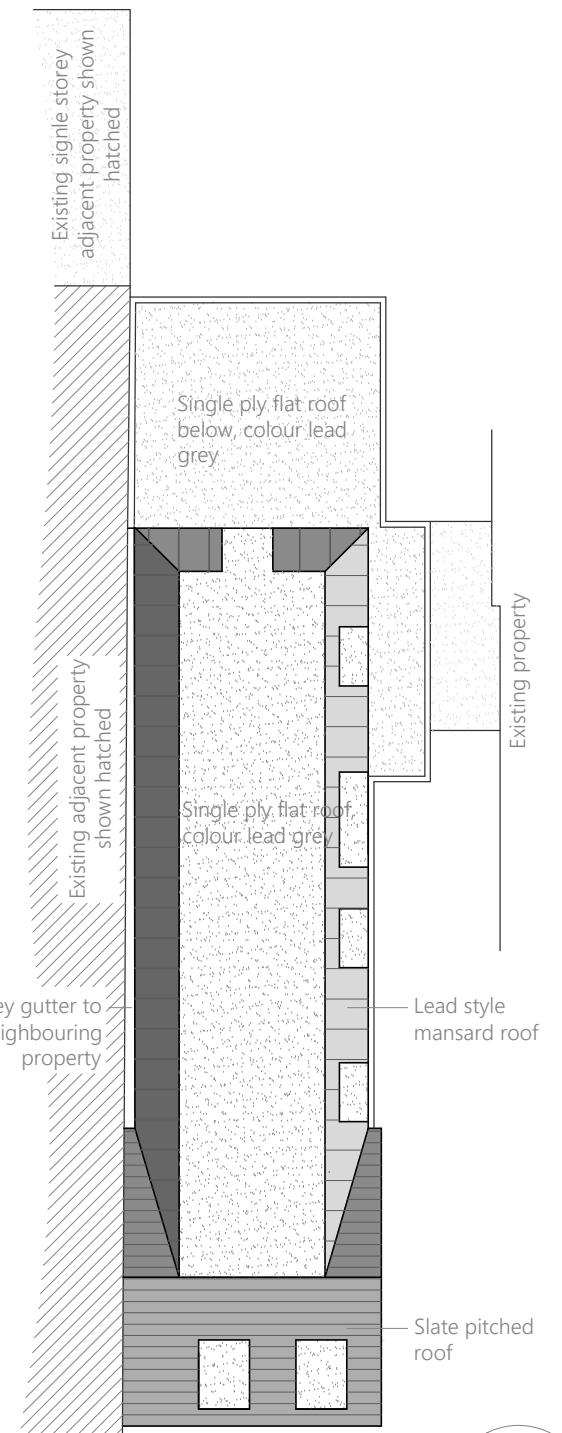

Roof Plan

Scale 1:200

1:1 0mm 20 40 60

This drawing is copyright of more than architecture ltd ©

CLIENT 120 Aldwick Rd LLP

PROJECT Ashley House - West Wing

DRAWING TITLE Proposed First, Second & Roof Plans

DATE June 2018

DWG NO. 170 / 3.102

SCALE 1:200 @ A3

REVISION 04

DATE 10.07.2018

NOTES

This drawing is copyright and shall not be reproduced nor used for any other purpose without the written permission of the architects. This drawing must be read in conjunction with all other related drawings and documentation. Permission is granted to scale from this drawing for the purposes of Local Authority Planning Approval only. Please verify that the information is correctly printed to scale by checking the control bar.



RIBA

Chartered Practice

more studio halls orchard barn
apuldrum PO20 7FD
+44 (0) 1243 214 204
mail@randelldesigngroup.com
www.randelldesigngroup.com