


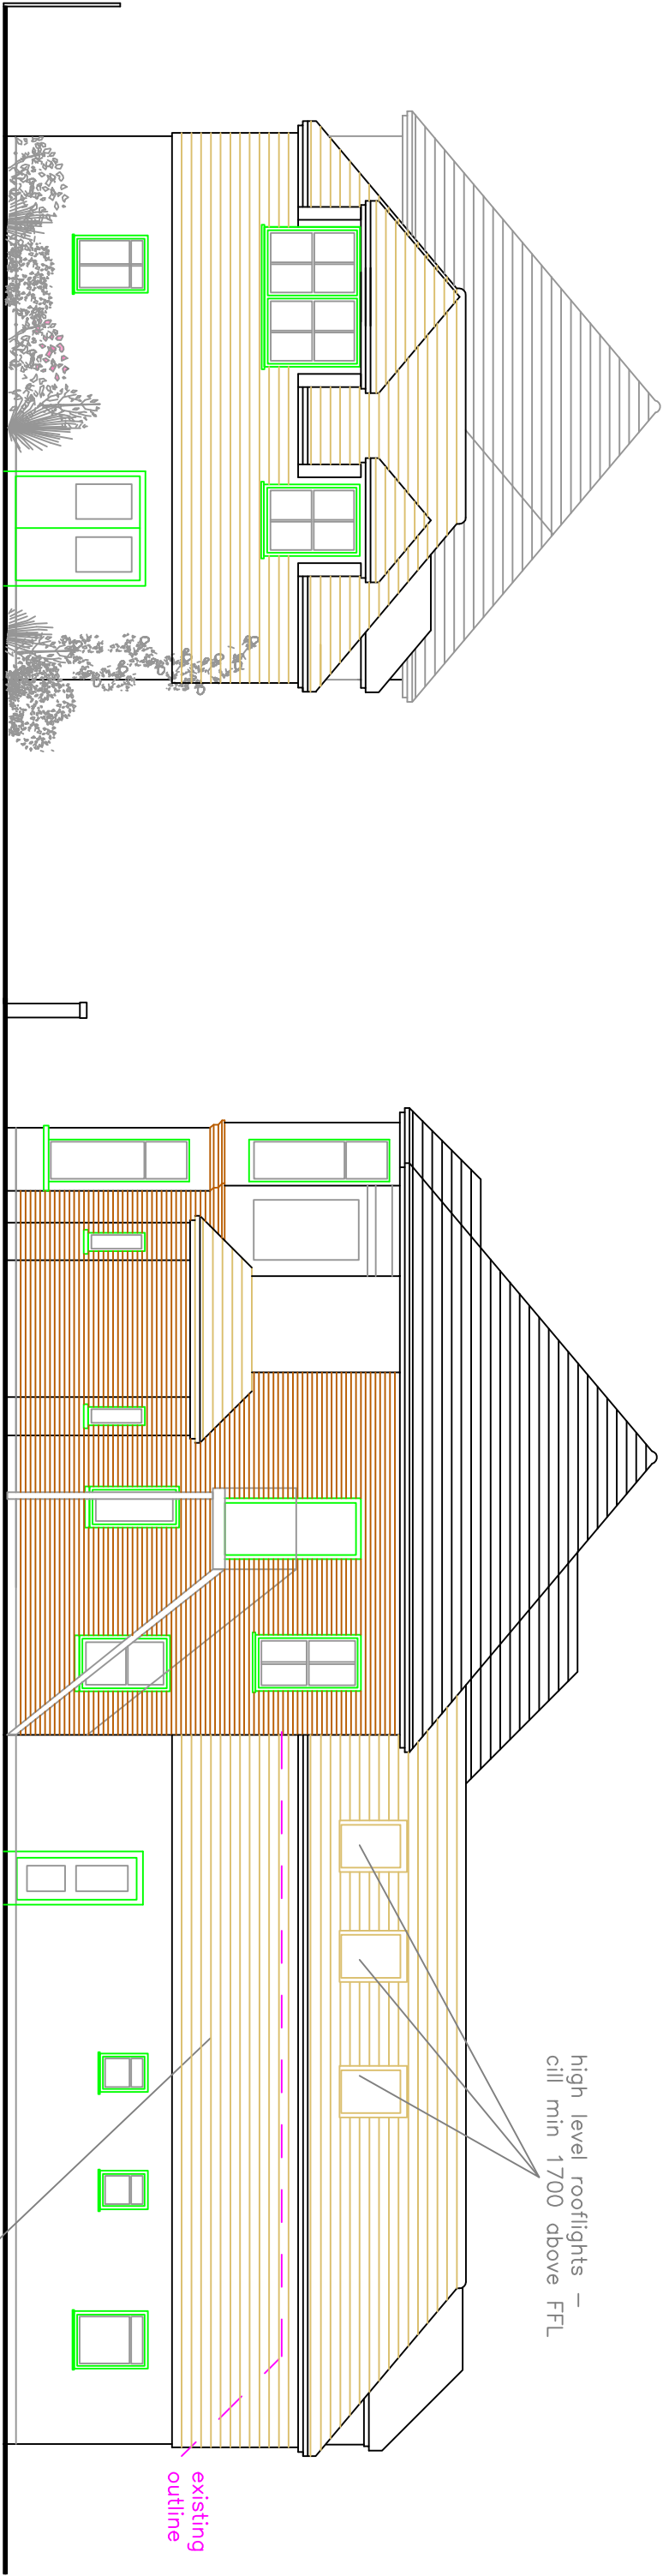

WEST ELEVATION

SOUTH ELEVATION



NORTH ELEVATION

SITE		ADDRESS		TITLE		DATE		SCALE		SHEET NO.	
ANNANDALE DEVELOPMENTS		88 ANNANDALE AVENUE		PROPOSED ELEVATIONS		PLANNING		SJ		SJ	
		BOOKER REHS				08.08.2019		1:100		6	

STEPHEN JUPP MRTPI
CHARTERED TOWN PLANNER
SALLY FIELD LODGE, ROTTEN ROW
SILVERHALL, PO20 7GB
Tel 01777 618888
Email: s.jupp@stephenjupp.co.uk
www.stephenjupp.co.uk