



FOR PLANNING
PURPOSES ONLY

NOT FOR CONSTRUCTION

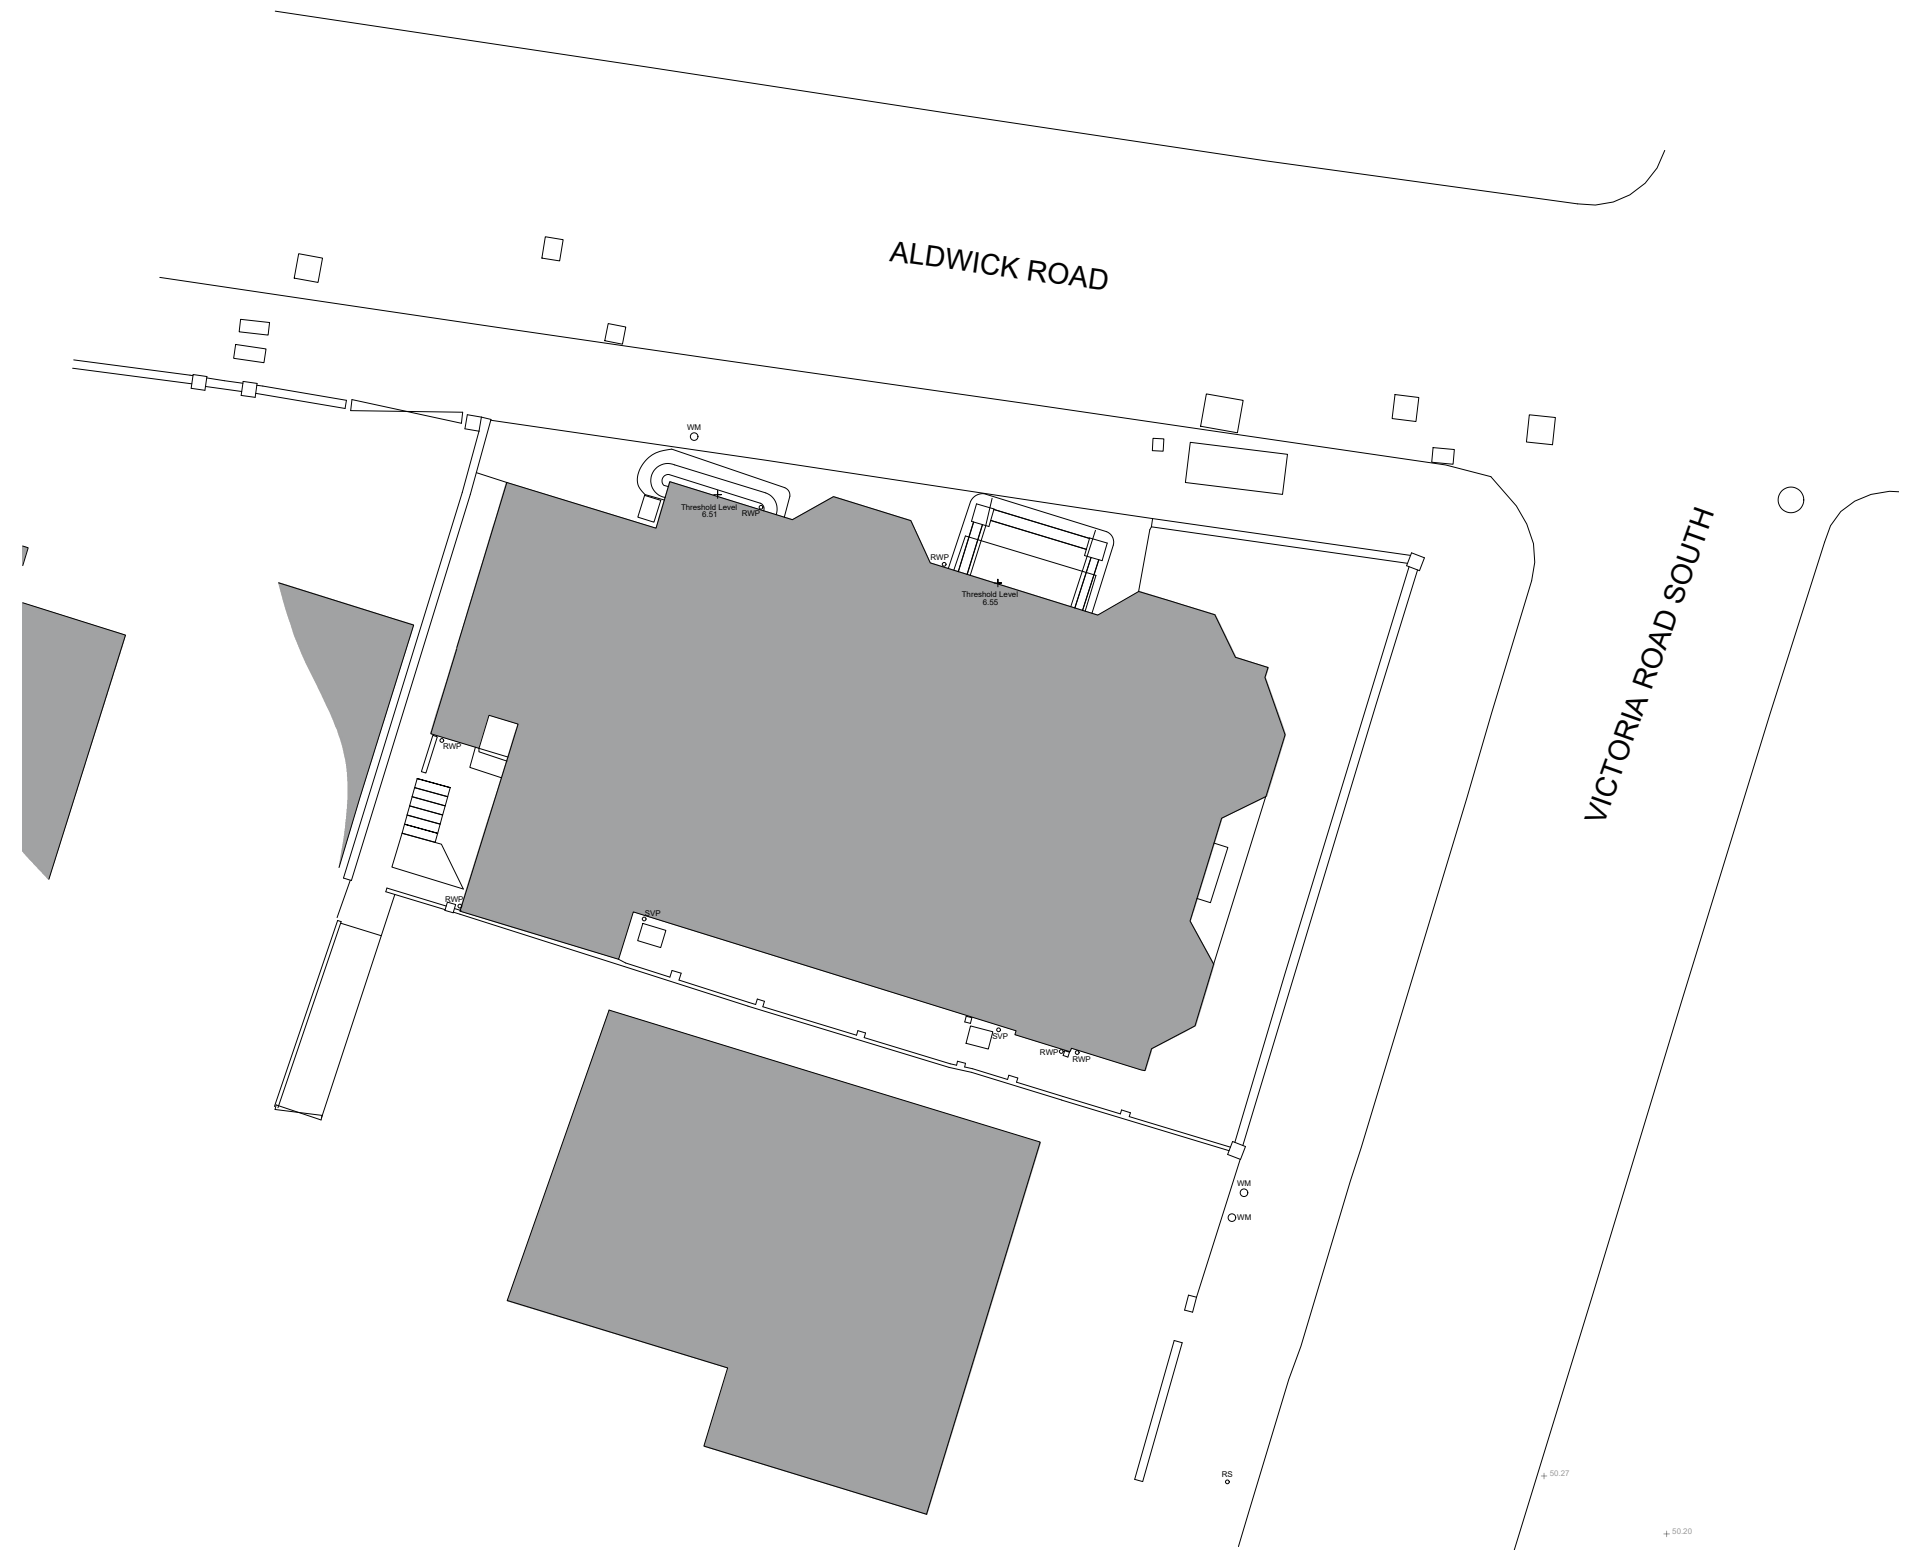

SITE PLAN - AS PROPOSED
SCALE @ 1:200 ON AN A3 SHEET

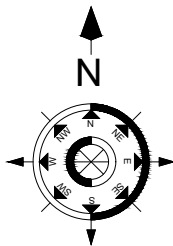

VISUAL SCALE 1:200 @ A3

REV.	DATE.	BY.	AMENDMENT.	CHK.

LAWFUL DEVELOPMENT
CERTIFICATE

NOTES:
DO NOT SCALE OFF THIS DRAWING UNLESS FOR PLANNING PURPOSES.
CHECK ALL DIMENSIONS ON SITE BEFORE ANY WORK IS COMMENCED.
ALL GOODS MATERIALS AND WORKMANSHIP MUST CONFORM WITH CURRENT BUILDING REGULATIONS, BRITISH STANDARDS AND CODES OF PRACTICE.
COPYRIGHT OF THIS DRAWING IS RETAINED BY GEORGE BAXTER ASSOCIATES LTD. AND IT MUST NOT BE REPRODUCED WITHOUT WRITTEN CONSENT.



George Baxter Associates Ltd.
3 Lucastes Mews
Paddockhall Road
Haywards Heath
West Sussex
RH16 1HE
(01444) 847455
info@georgebaxterassociates.co.uk
www.georgebaxterassociates.co.uk

CLIENT.
Star Property Investments
PROJECT.
Knighton Chambers, 39 Aldwick Road, Bognor Regis, PO21 2LN

DRAWING.

Site Plan As Proposed

DATE.	SCALE.	DRAWN BY. TG
11.09.2020	1:200 at A3	CHECKED BY. RH

JOB NO.	DRAWING NO.	REV.
G530	PL10	-