

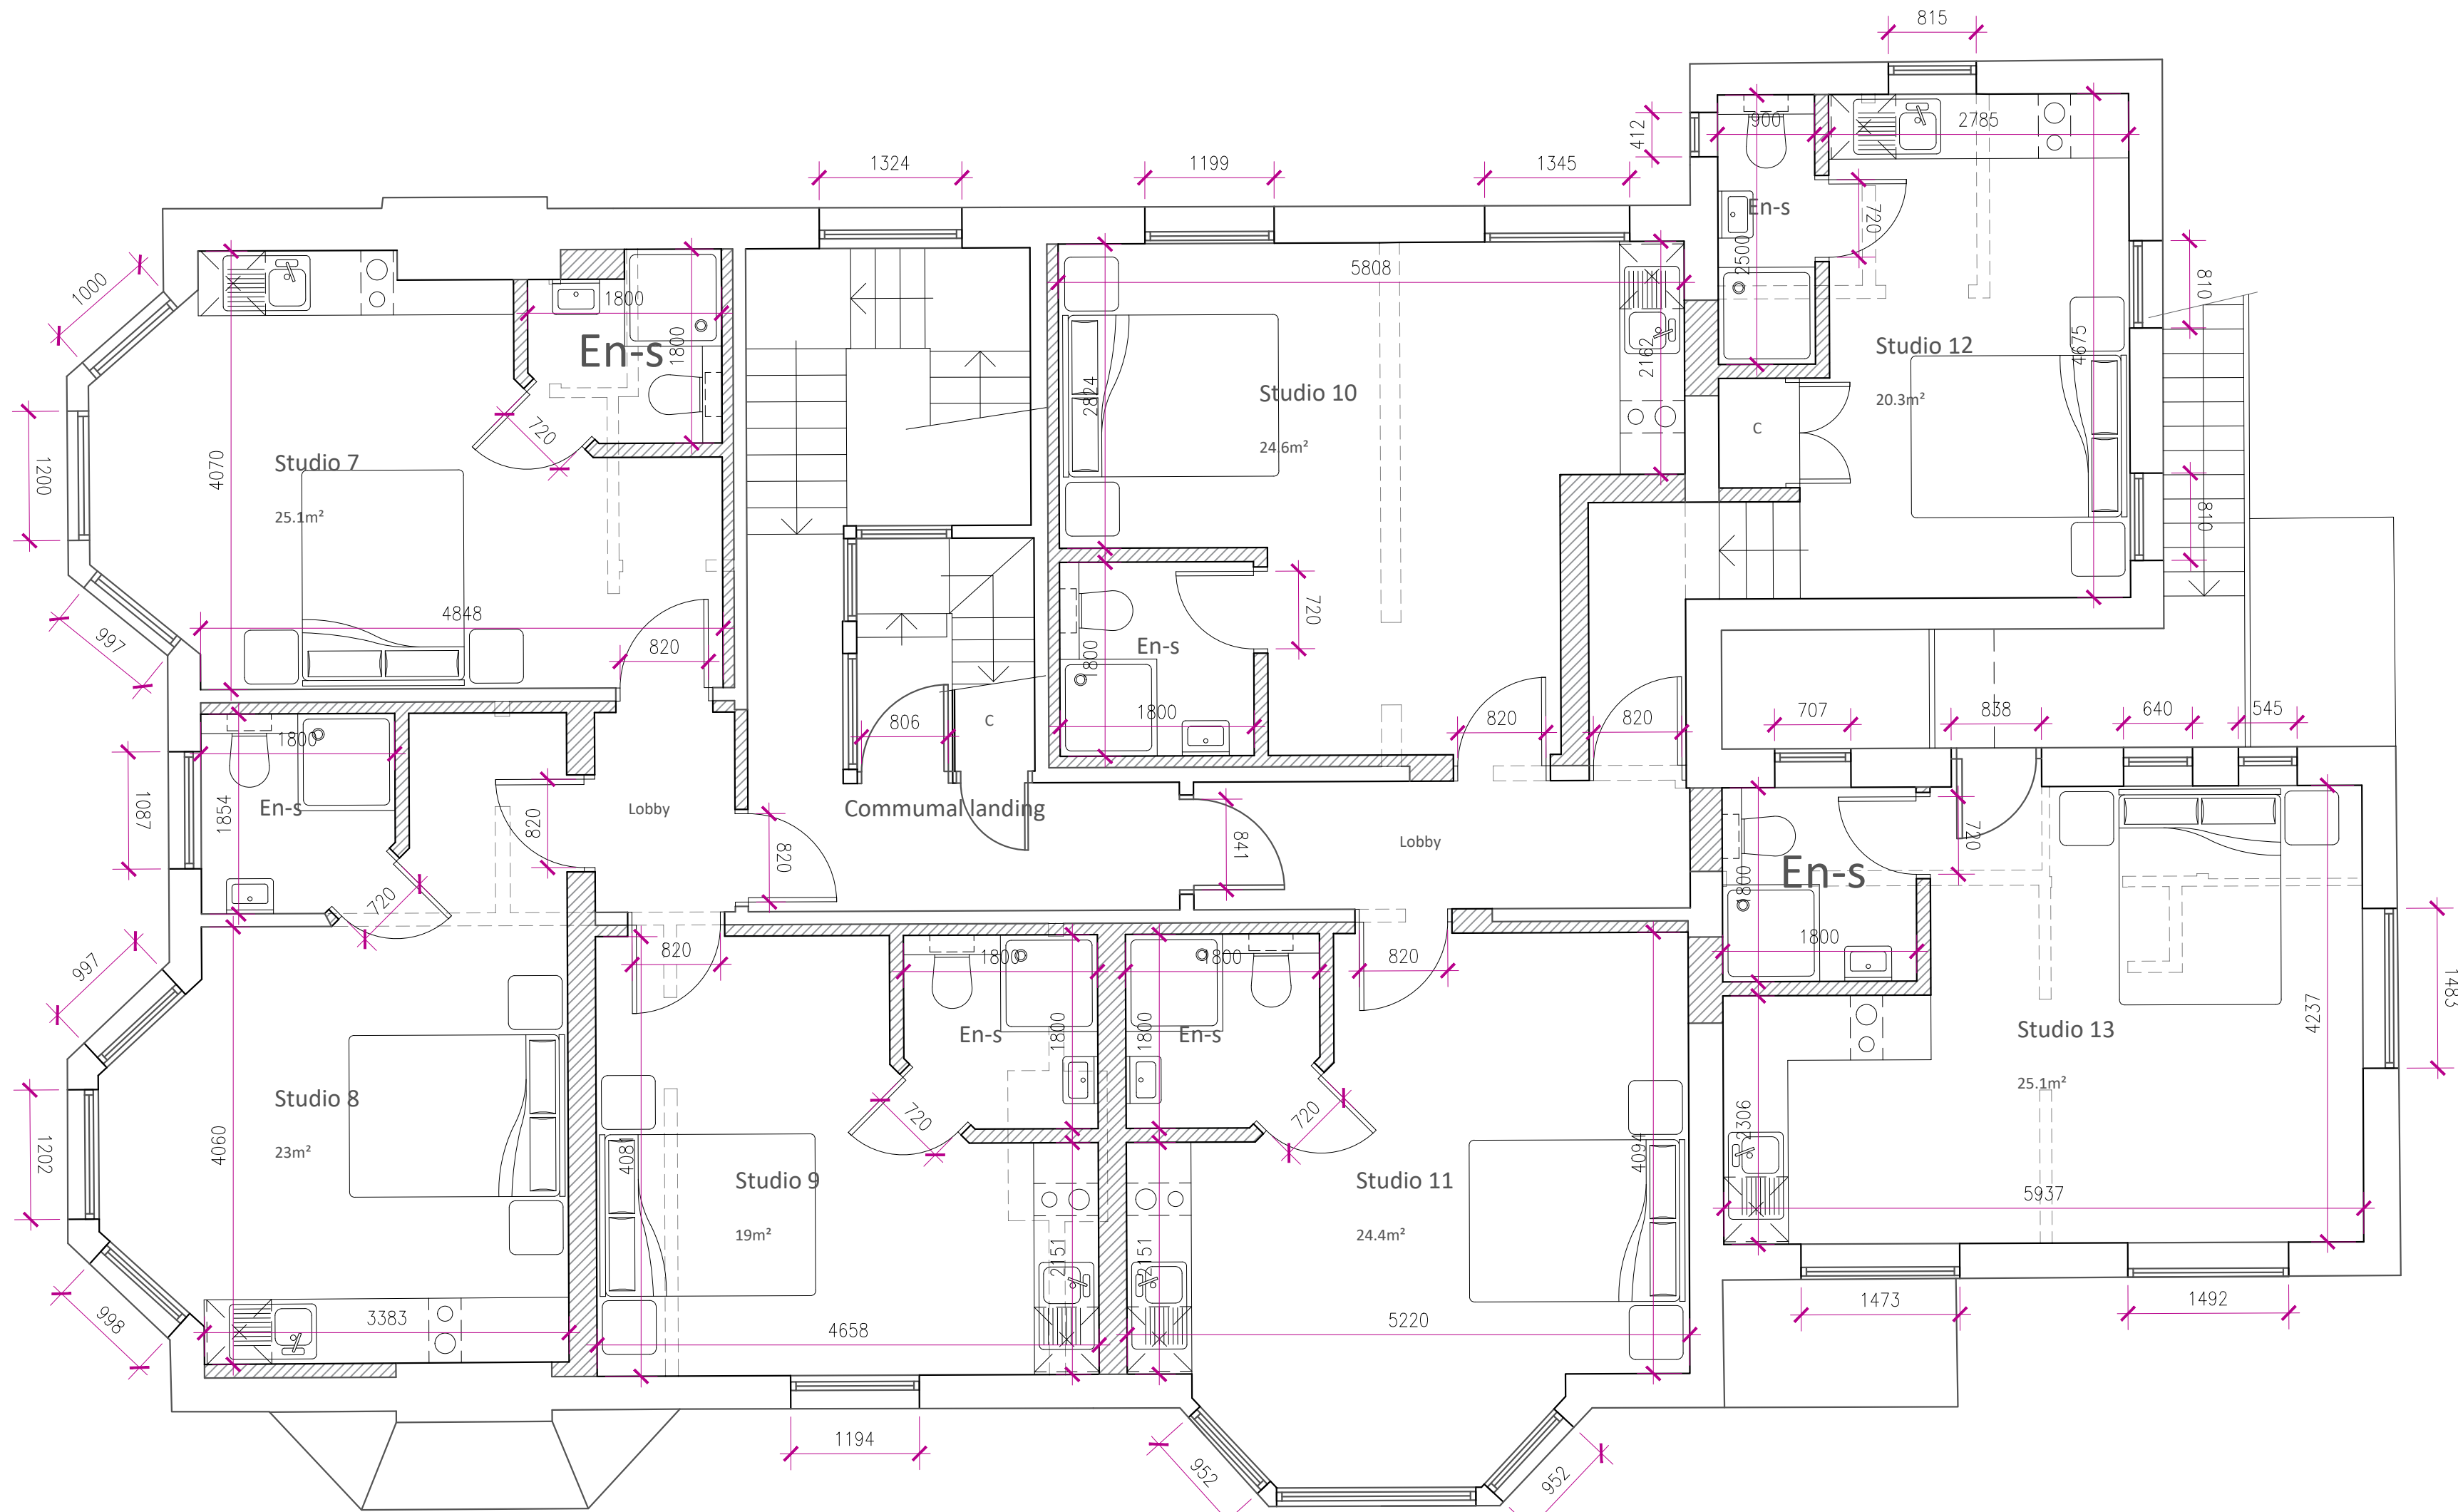


FOR PLANNING
PURPOSES ONLY


NOT FOR CONSTRUCTION

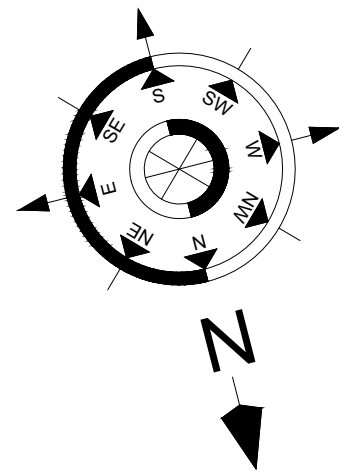

FIRST FLOOR PLAN AS PROPOSED
SCALE @ 1:50 ON AN A1 SHEET

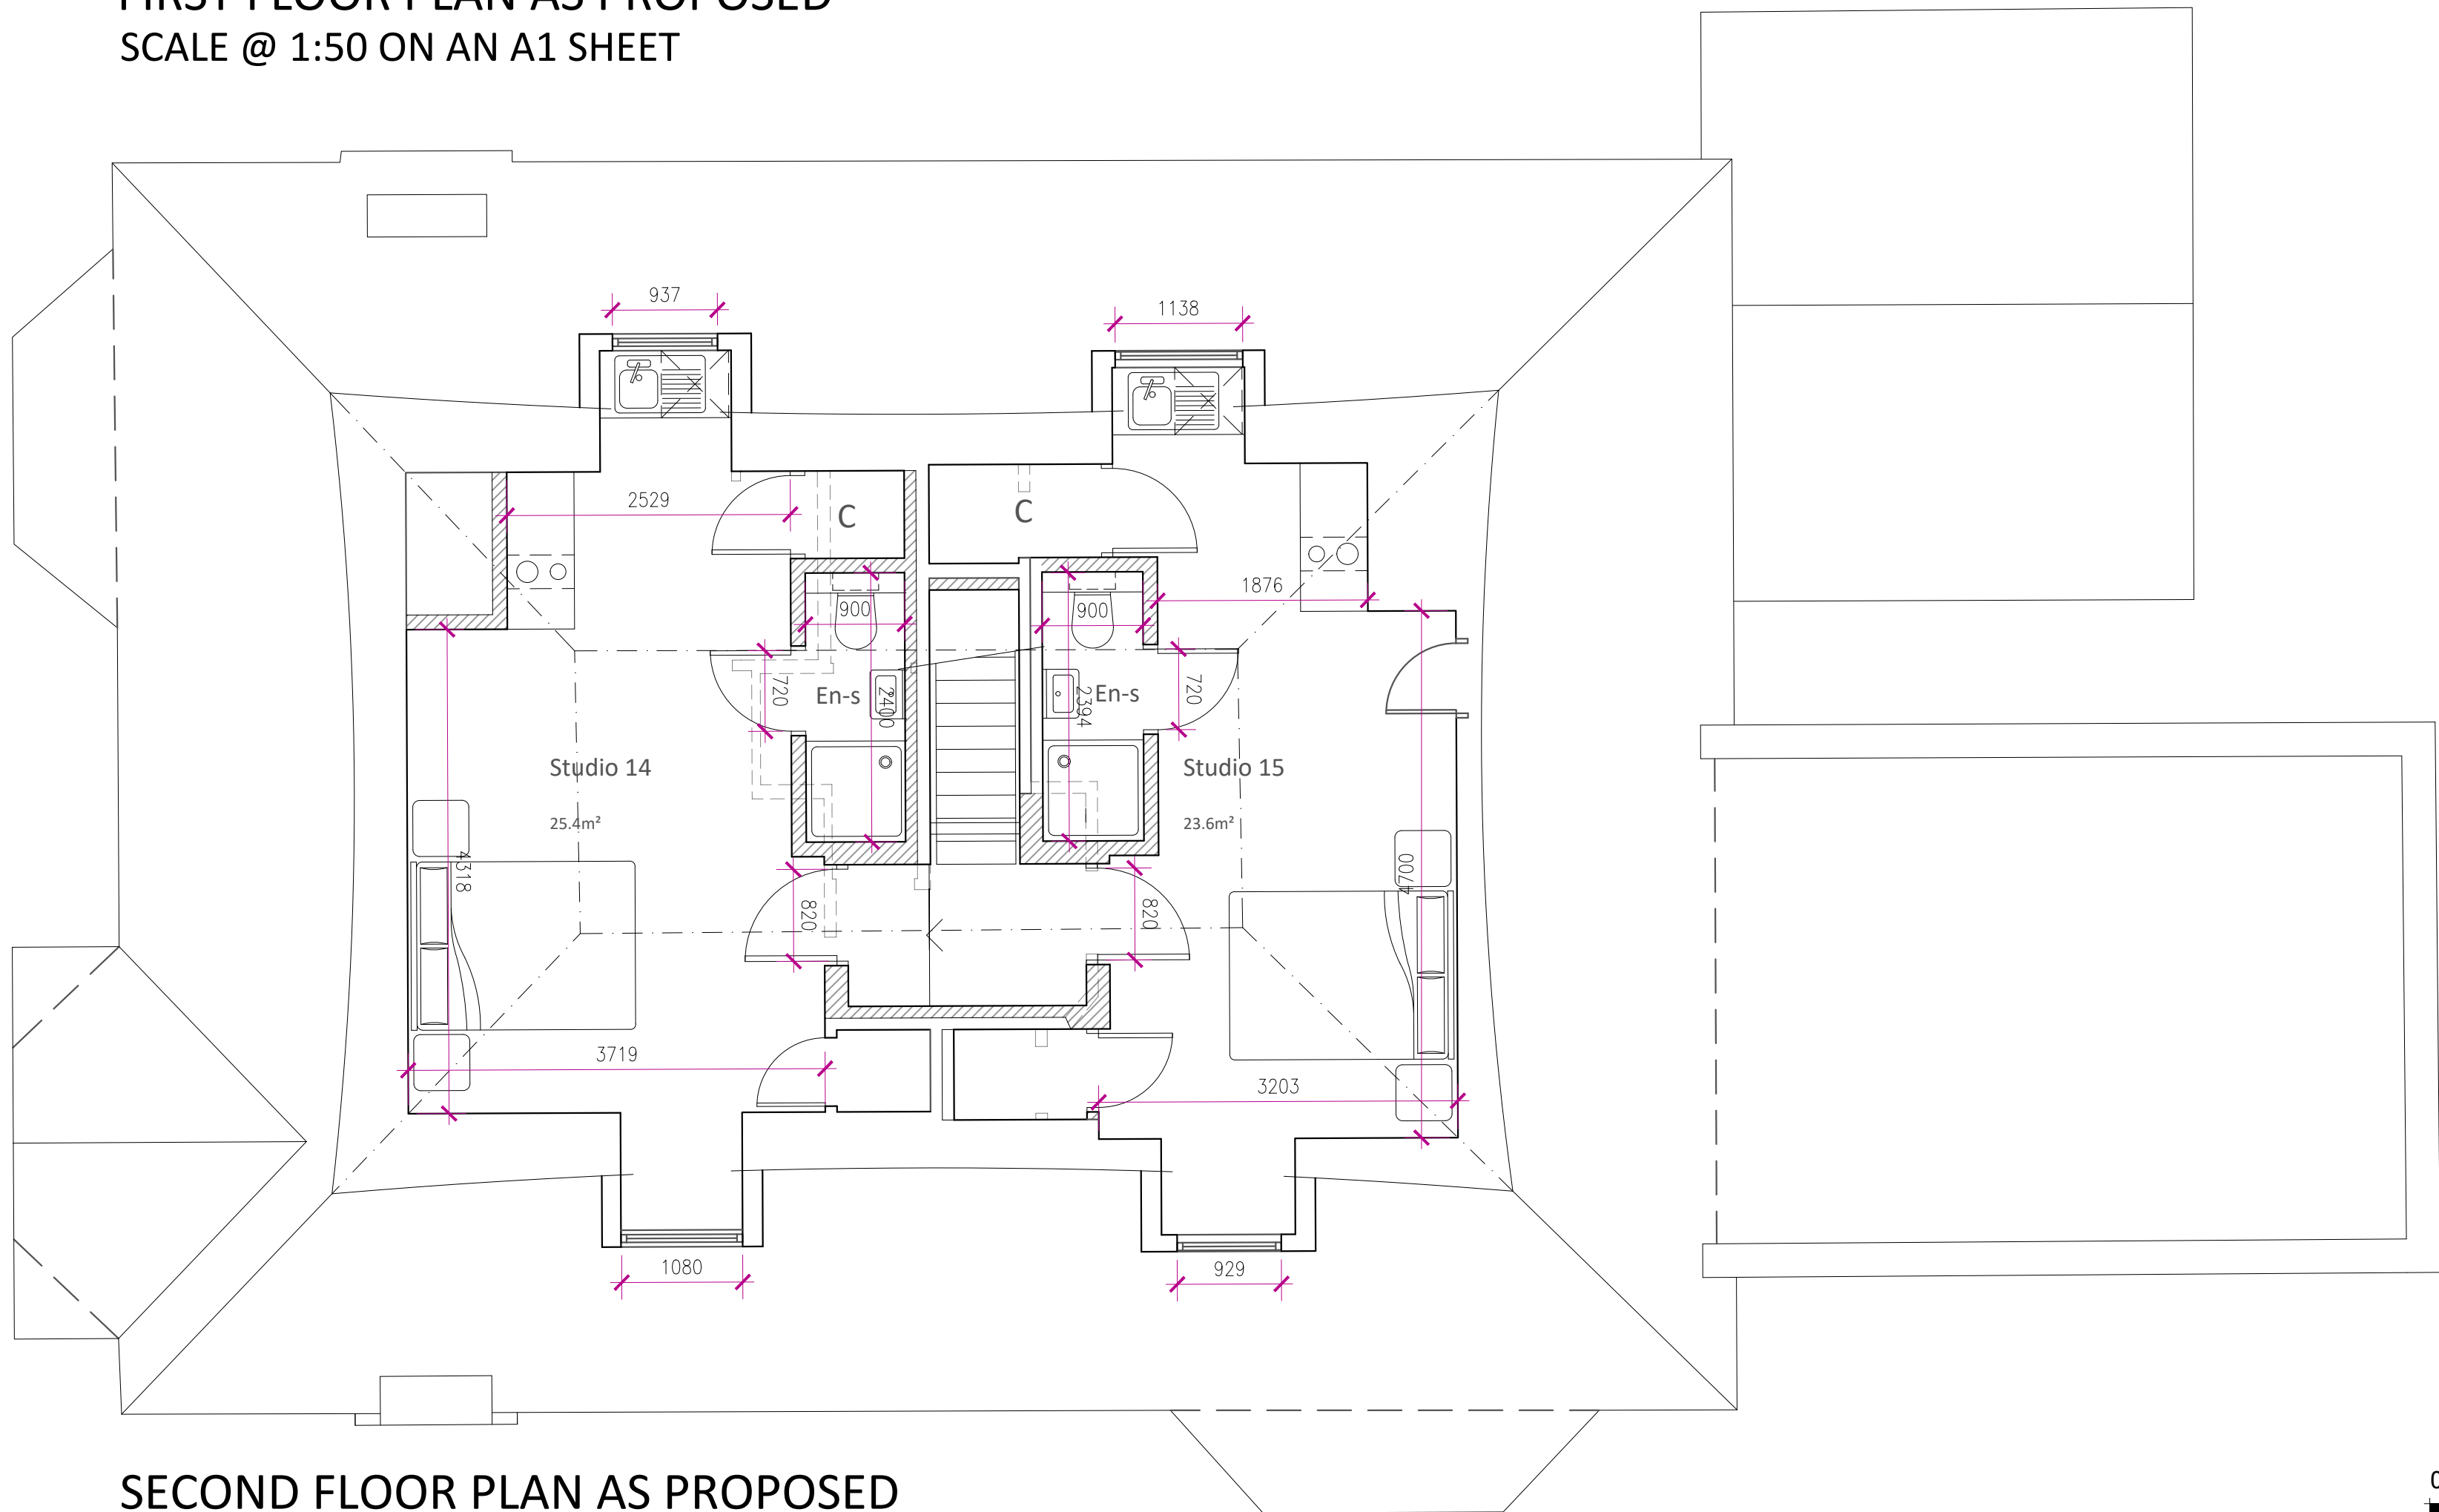

SECOND FLOOR PLAN AS PROPOSED
SCALE @ 1:50 ON AN A1 SHEET

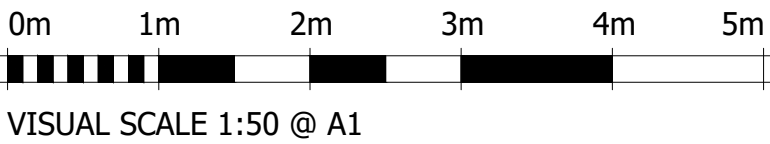

A.	05.10.20.	TG.	AMENDED.	RH.
REV.	DATE.	BY.	AMENDMENT.	CHK.

PLANNING

NOTES.
DO NOT SCALE OFF THIS DRAWING UNLESS FOR PLANNING PURPOSES.
CHECK ALL DIMENSIONS ON SITE BEFORE ANY WORK IS COMMENCED.
ALL GOODS MATERIALS AND WORKMANSHIP MUST CONFORM WITH CURRENT BUILDING REGULATIONS, BRITISH STANDARDS AND CODES OF PRACTICE.
COPYRIGHT OF THIS DRAWING IS RETAINED BY GEORGE BAXTER ASSOCIATES LTD. AND IT MUST NOT BE REPRODUCED WITHOUT WRITTEN CONSENT.



George Baxter Associates Ltd.
3 Lucastes Mews
Paddockhall Road
Haywards Heath
West Sussex
RH16 1HE
(01444) 847455
info@georgebaxterassociates.co.uk
www.georgebaxterassociates.co.uk

CLIENT.
Star Property Investments

PROJECT.
Kighton Chambers,
39 Aldwick Road,
Bognor Regism,
PO21 2LN

DRAWING.
First and Second Floor Plans as
Proposed

DATE. 30.09.2020	SCALE. 1:50 at A1	DRAWN BY. TG CHECKED BY. MC
---------------------	----------------------	--------------------------------

JOB NO. G530	DRAWING NO. P.PL28	REV. A
-----------------	-----------------------	-----------