



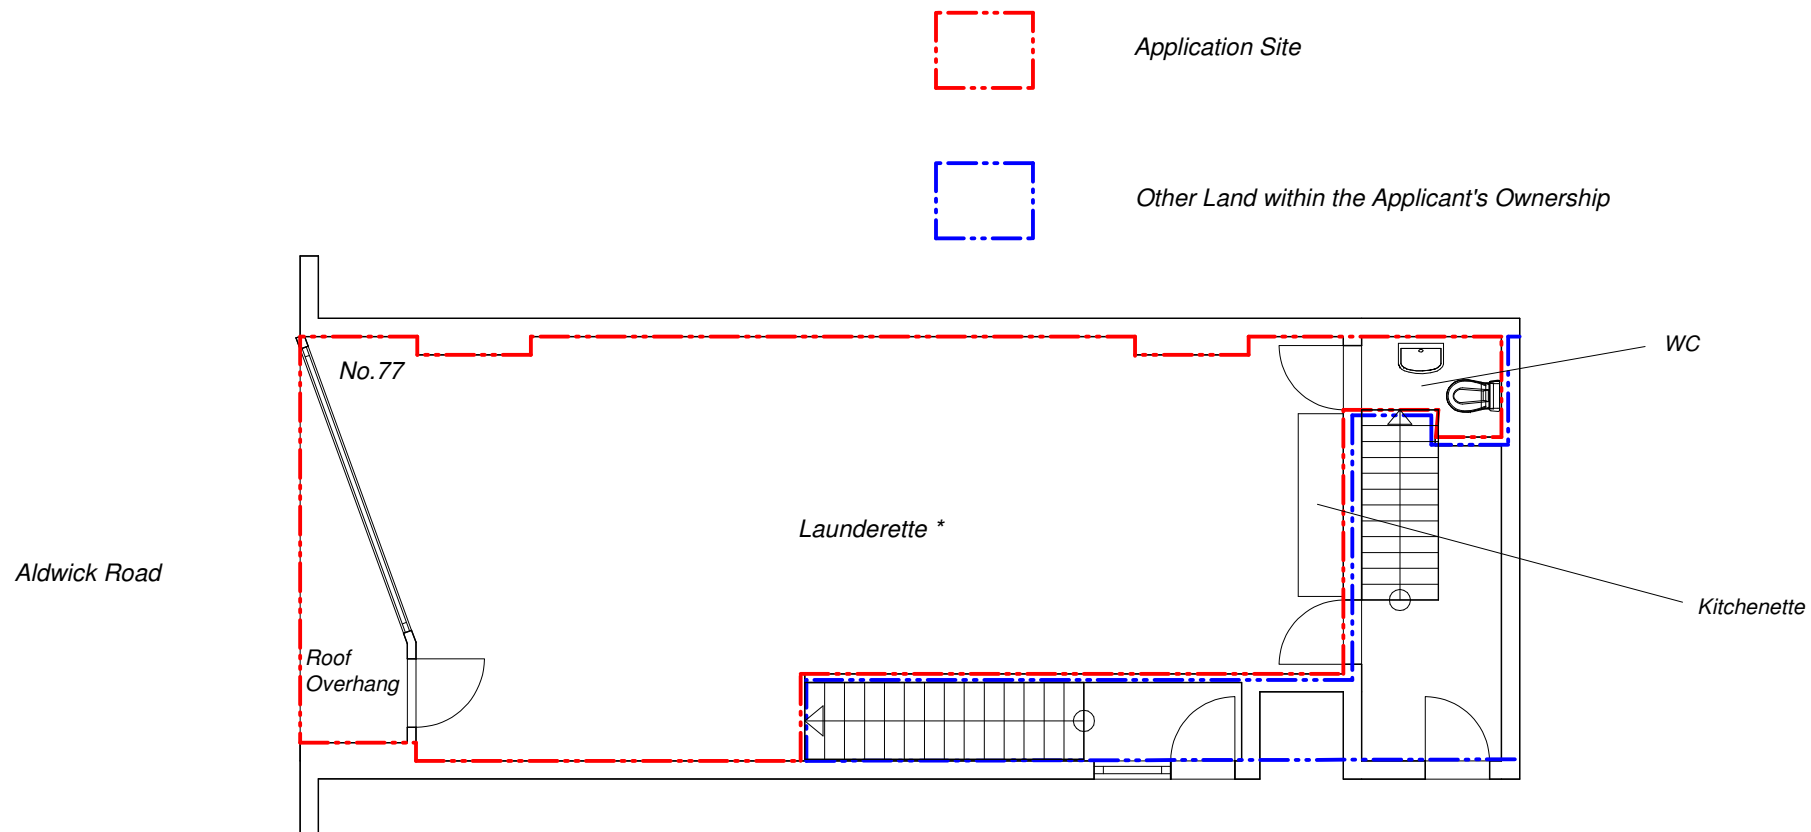

Copyright of Corbil Estates & Planning Ltd

Only to be scaled for planning purposes

All dimensions to be checked on-site

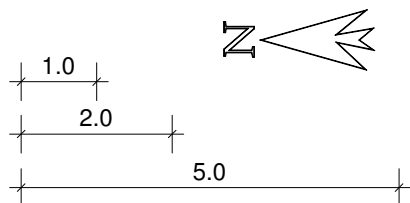

* The floor space forming the application site is subject to a proposed change of use to Class E under the Town and Country Planning (Use Classes) (Amendment) (England) Regulations 2020

Corbil Estates & Planning Ltd

Town Planning Consultants

www.corbilplanning.co.uk

Owner: Mr Simon Royall

Project: 77 Aldwick Road, Bognor Regis, PO21

Component: Existing Ground Floor Plan

Note: Rev. Plan-No.: CBL-0920226-E101

Scale: 1 : 100 **Date:** 17/09/2020