


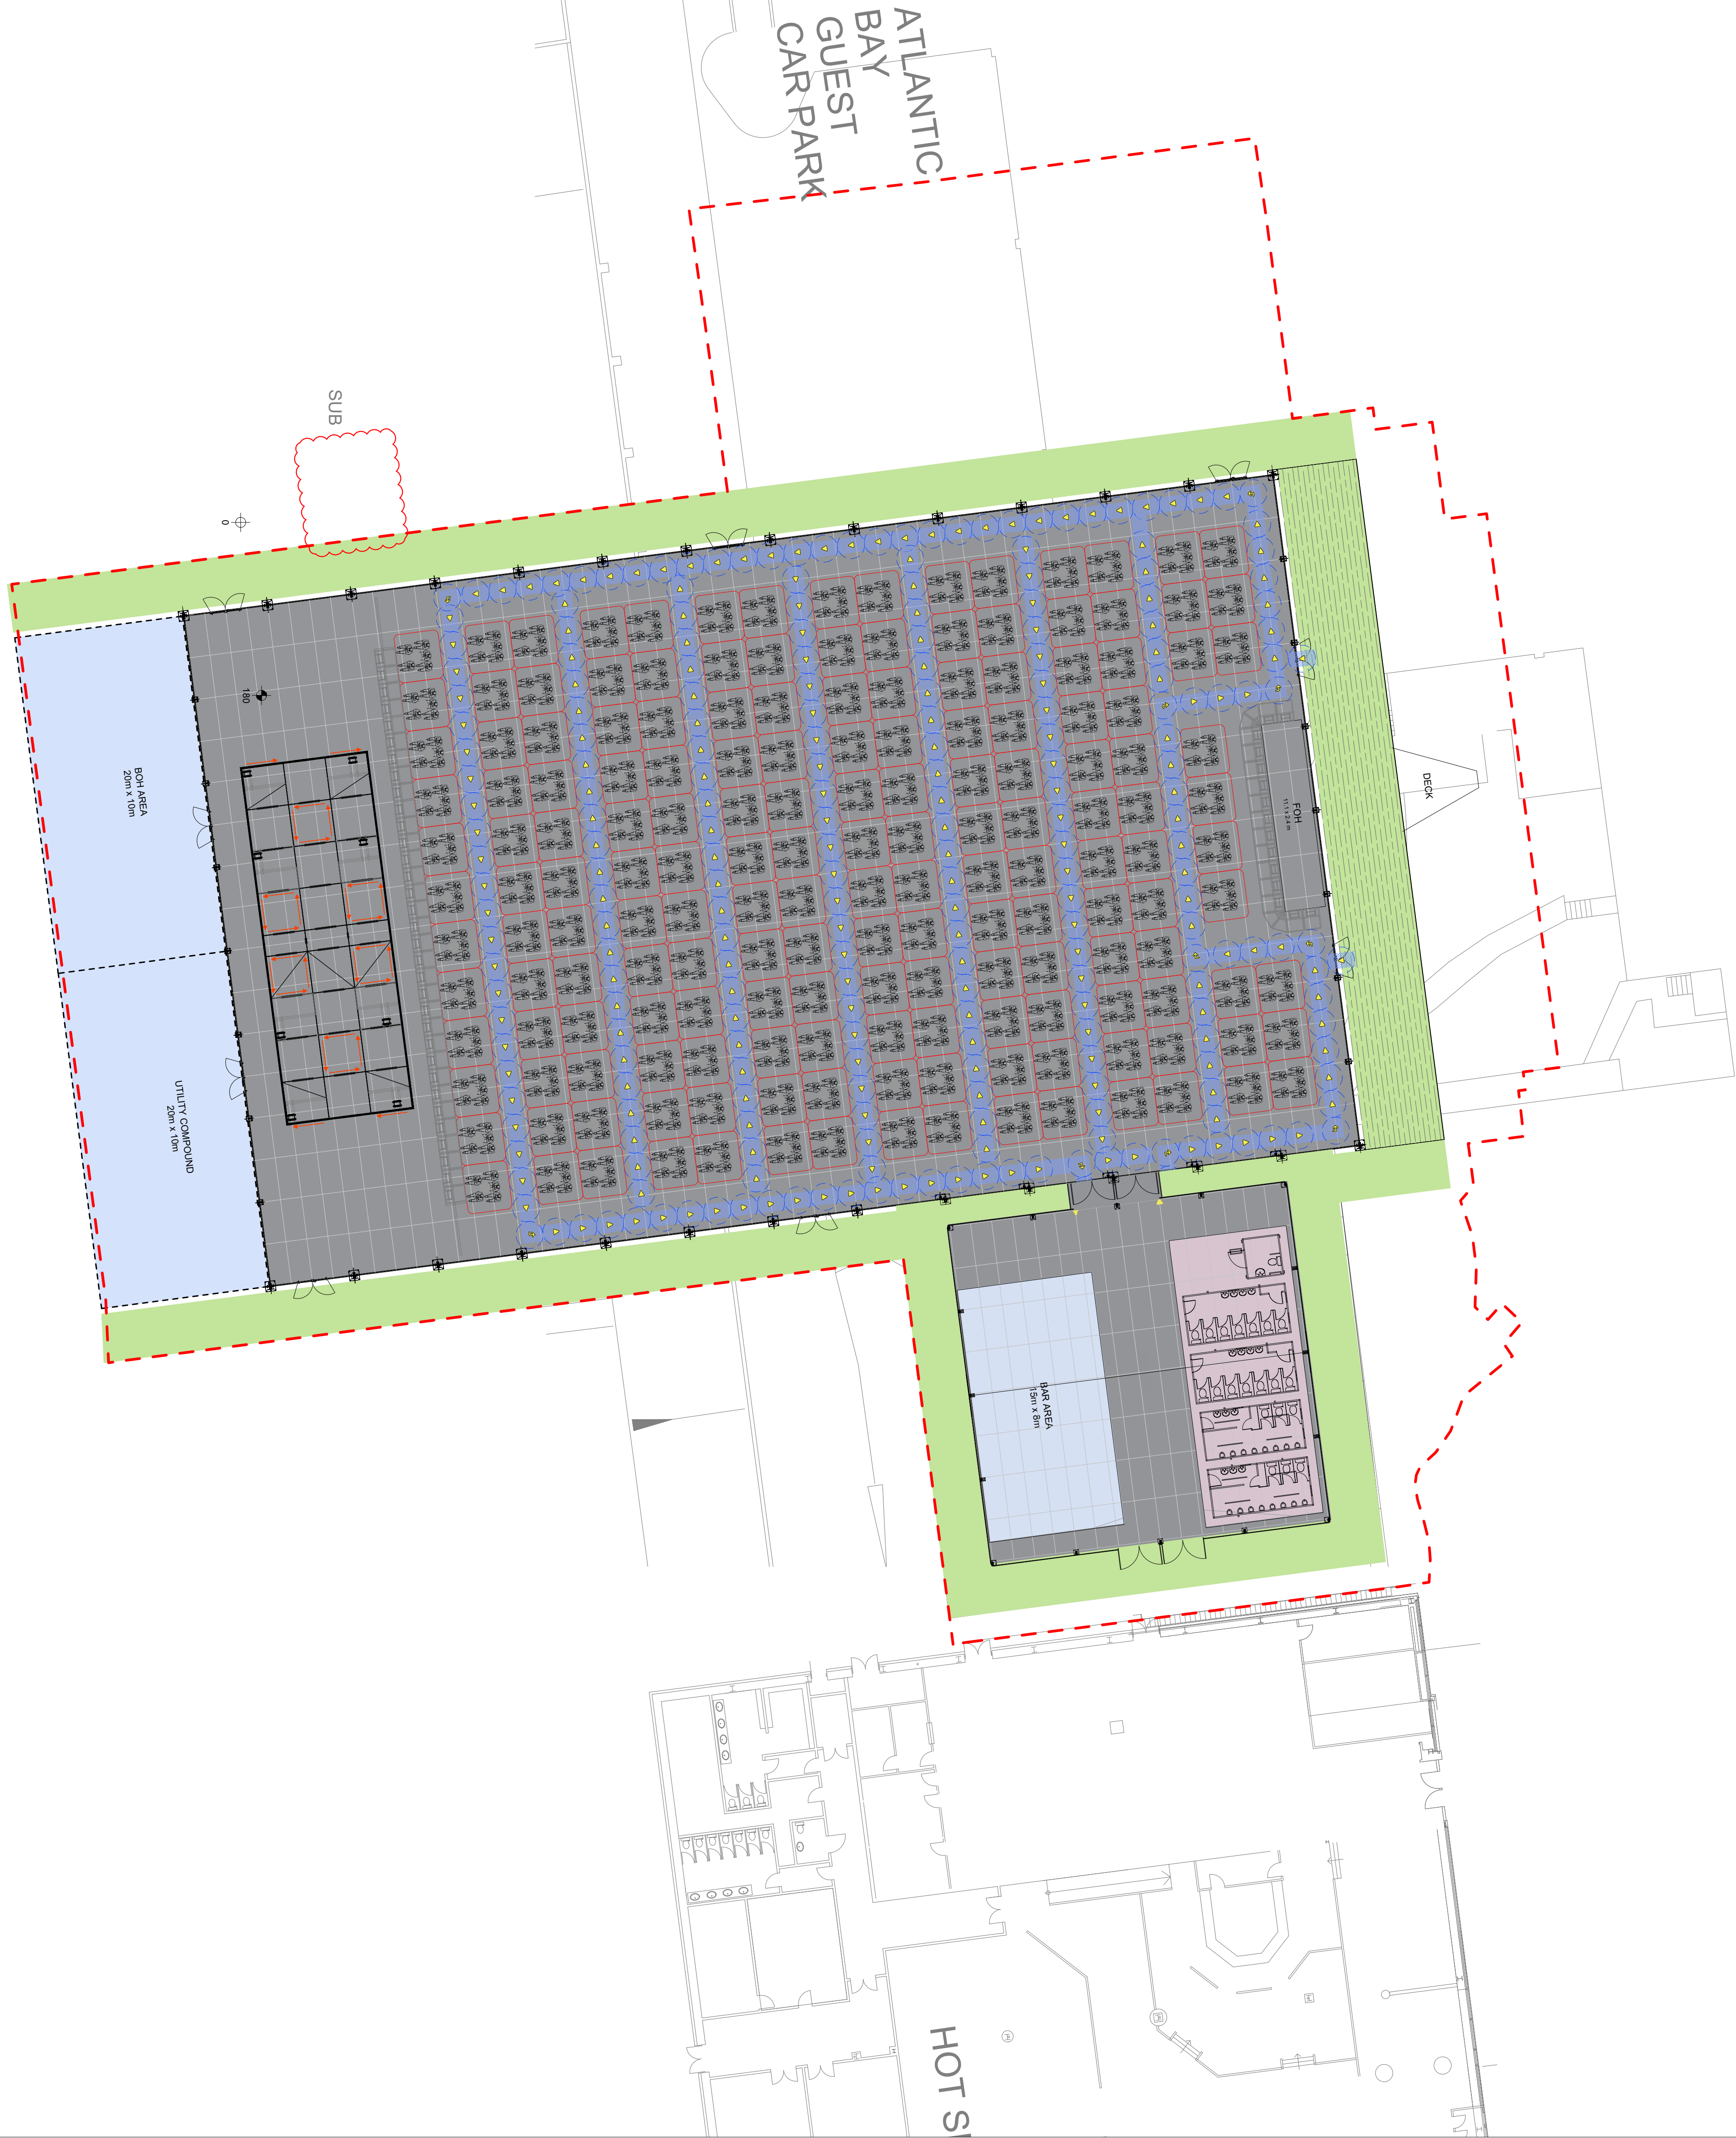

This drawing is only to be used for the purpose identified in the status entry on this drawing. No responsibility is accepted for any other use or by any party not expressly identified in the issue sheet.

This drawing is not to be used for construction unless expressly noted.

No responsibility is accepted for errors and/ or omissions arising from the adoption of this drawn information by others.

Report any dimensional discrepancies, errors, or omissions prior to commencing on site.

All dimensions to be checked on site.

Do not scale dimensions off drawings.

This drawing is copyright. All rights reserved.

Wilson Owens Owens Ltd

PROJECT NOTES:

1. © Crown copyright and database rights 2017 Ordnance Survey 0100031673

SAFETY, HEALTH, AND ENVIRONMENT INFORMATION

Based on the use of experienced and competent contractors working to an approved method statement

unusual / residual hazards / risks are identified as per the following symbols:

We use this symbol to give warning of significant hazards or information which is unusual

We use this symbol to encourage a particular action

We use this symbol when we want you to avoid something or refrain from a particular action

We use this symbol when we want to convey some relevant CDM information

The design team have highlighted unusual and significant risks only that may not be obvious to a competent contractor. They are to assist with risk reduction only and are not necessarily comprehensive.

PROJECT NOTES:

Trackway/ Foundation design to be confirmed.

SEATING CAPACITY - 1 m Social Distancing (SCSA Method 2)

172 Tables of 5

860 Spectators

SCALE

1:200 @ A1:1:400 @ A3

0 4 8 12 16m

N

DRAWING STATUS

PLANNING

CLIENT

BOURNE LEISURE

PROJECT

2015 BUTLINS SEASON 2021

DRAWING TITLE

FLOOR PLAN

TEMPORARY VENUE - BOGNOR

SCALE @ A1 DRAWN DATE CHECKED DATE

1:200 CL 04/12/20 MS 04/12/20

REVISION

2015-WOO-BOG-00-DR-A-102 C

DRAWING NO.

WOO Architects

Unit 5, The Piano Works, 113 - 117 Farningham Road, London, EC3R 3BX

Studio: +44 (0)207 965 7566 www.wilsonowens.com

REVISION

2015-WOO-BOG-00-DR-A-102 C

ARUN DISTRICT COUNCIL BR232021PL