


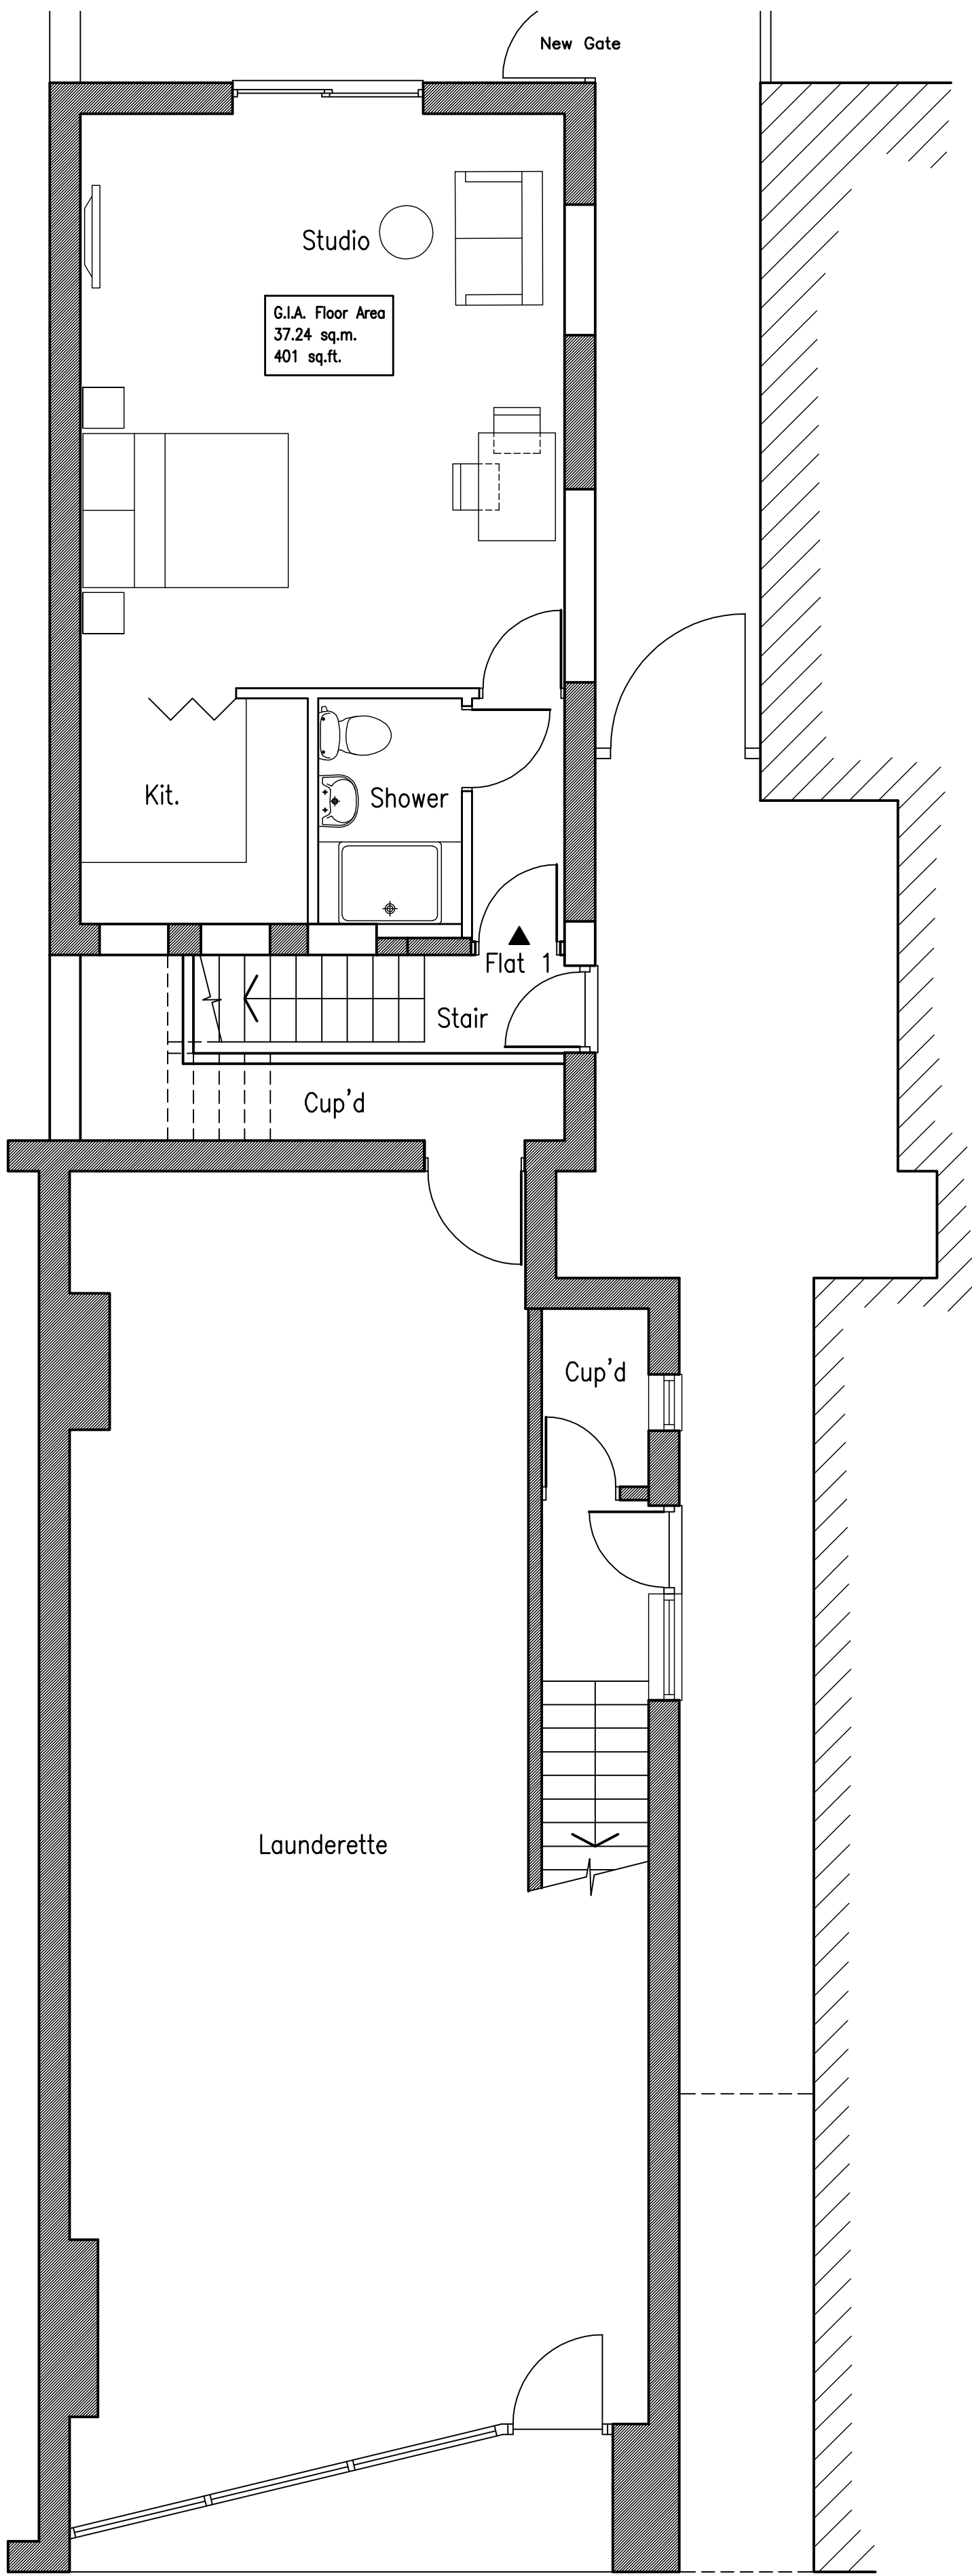


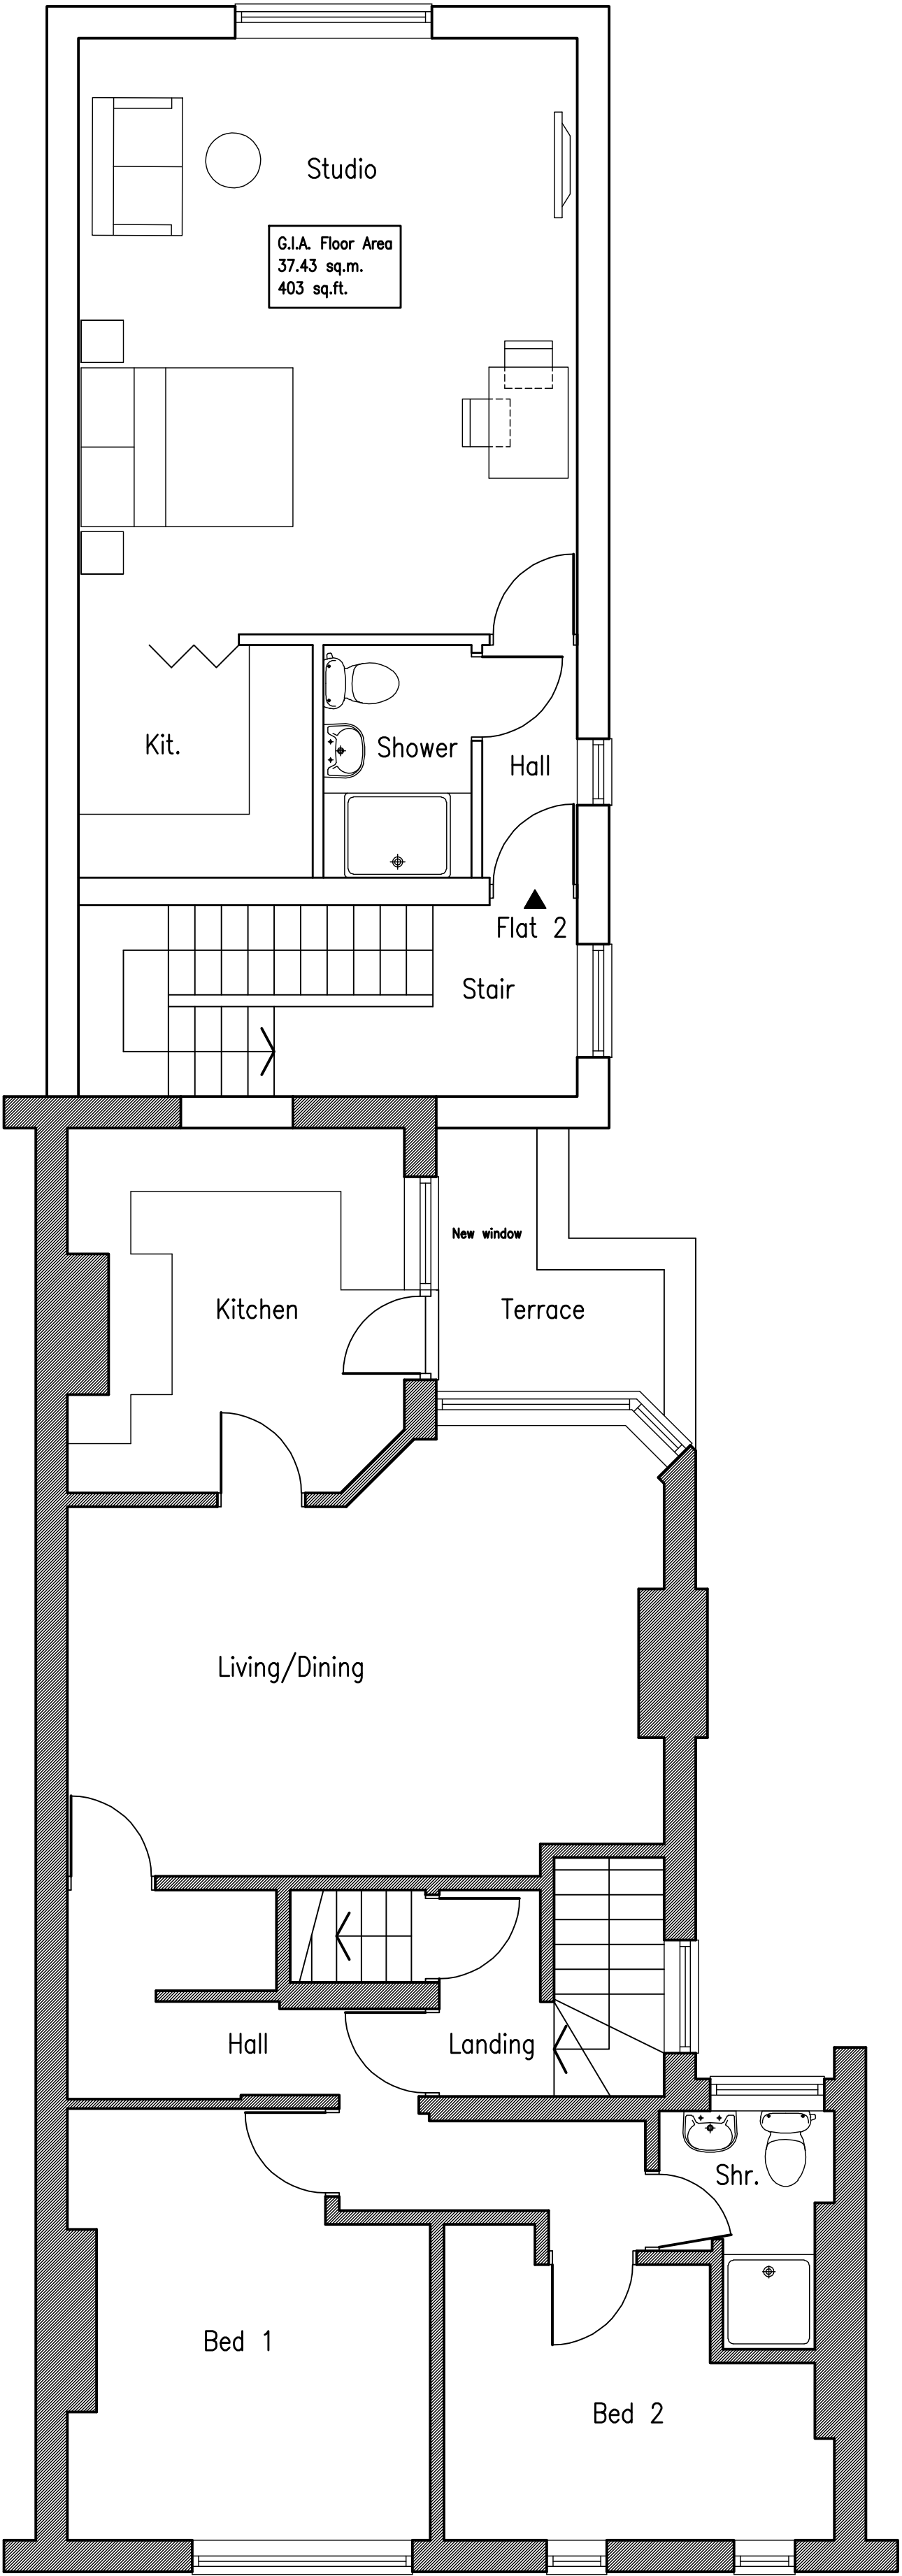

**GROUND FLOOR
PROPOSED FLOOR PLANS**
Scale 1:50

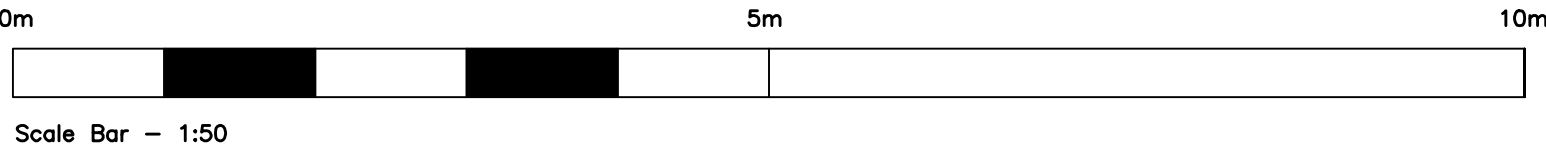


FIRST FLOOR

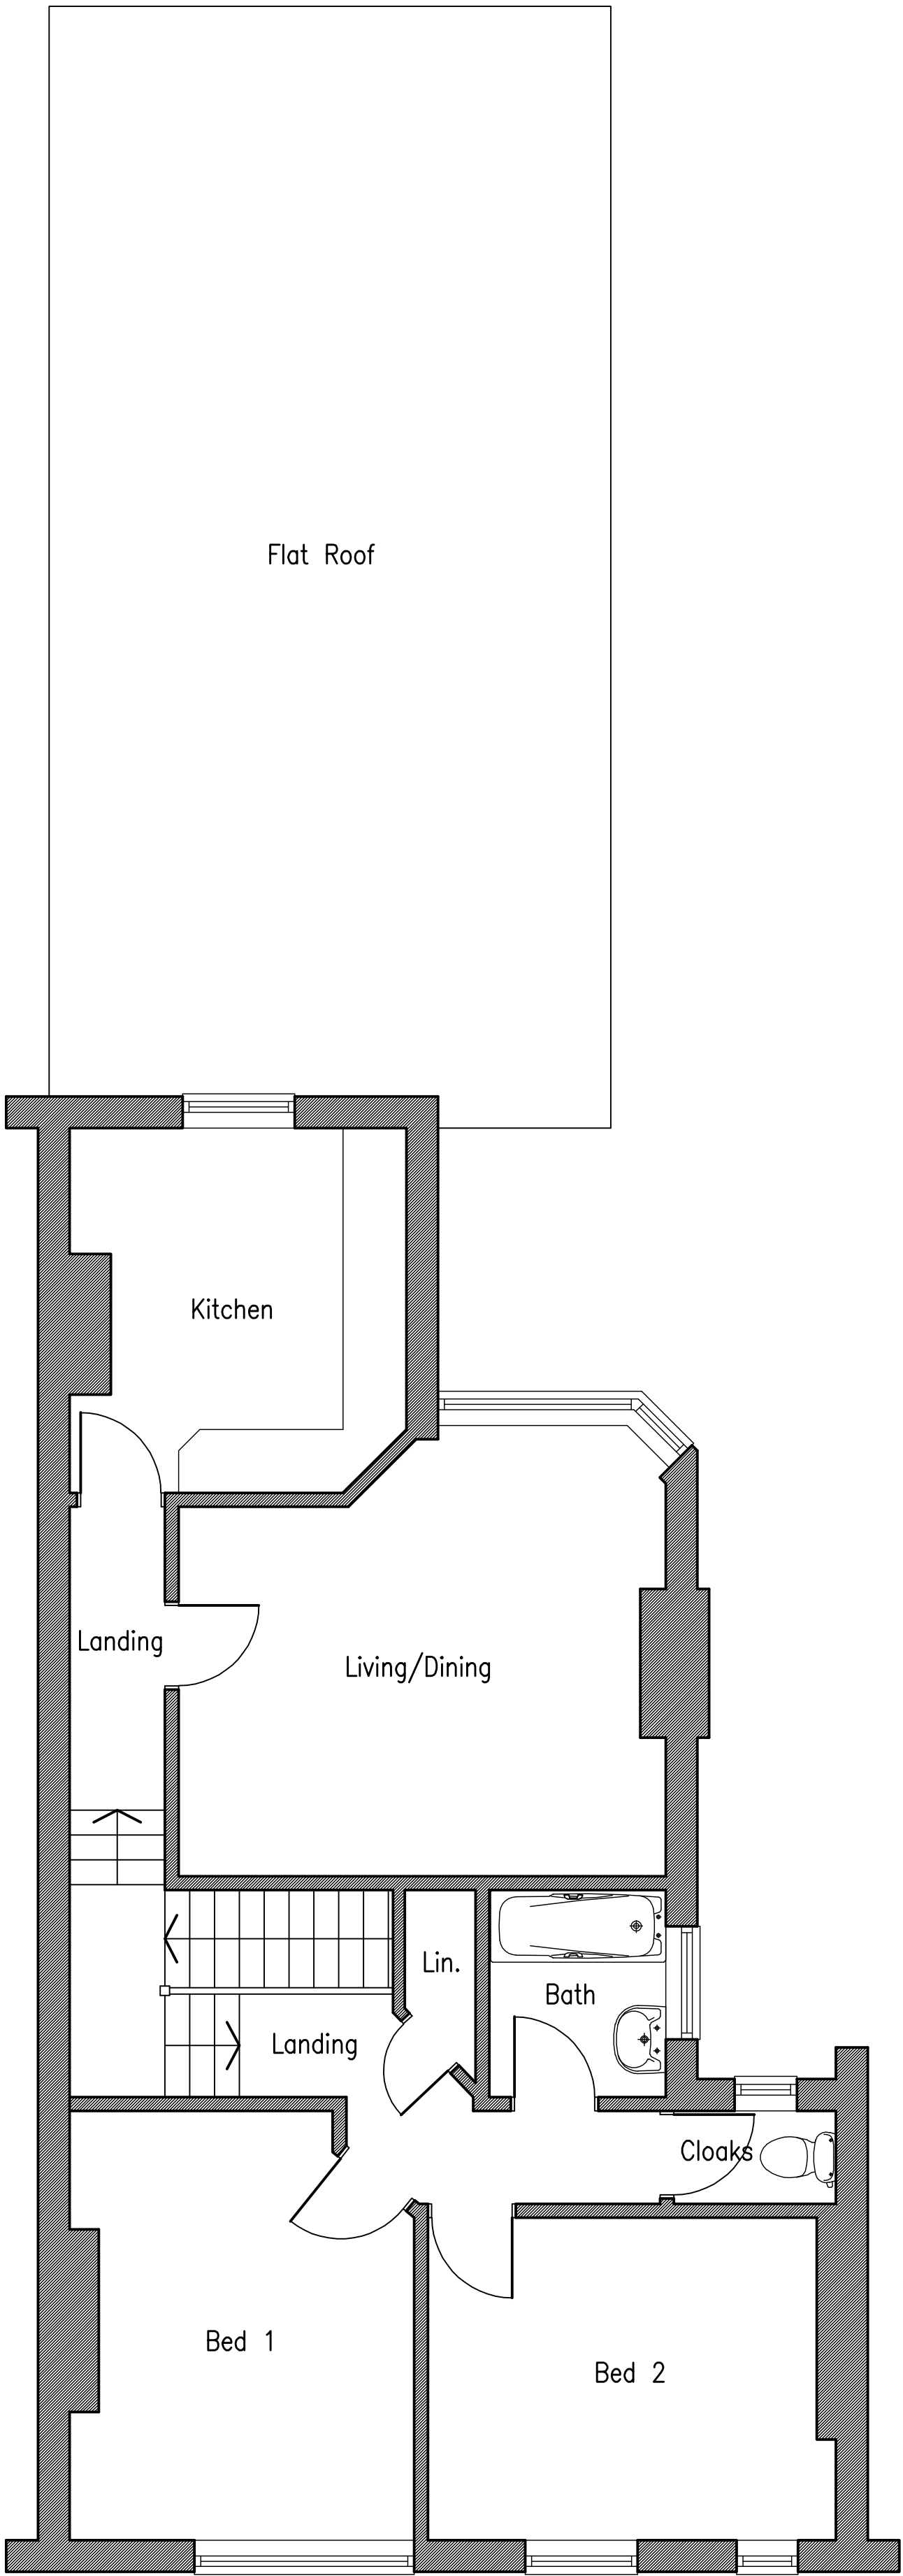



SECOND FLOOR

No dimensions to be scaled from drawing except for planning purposes.
The contractor should check all dimensions on site.
It is the contractors responsibility to ensure compliance with Building Regulations.
C.D.M. Regs. 2015. The Client is advised of his responsibilities to appoint a Planning Supervisor under these Regs.
All works to comply with the C.D.M. Regs. 2015.
The Party Wall Act. 1996 The property owner is advised of the requirements of the Act, & the requirement to serve a Party Wall Notice on any adjoining owners as required under the act.

REVISIONS:
A. 27.11.17 Staircase amended and cup'd added to ground floor.
B. 28.02.18 Bathrooms amended to shower room.
C. 15.08.18 Second floor plan amended.

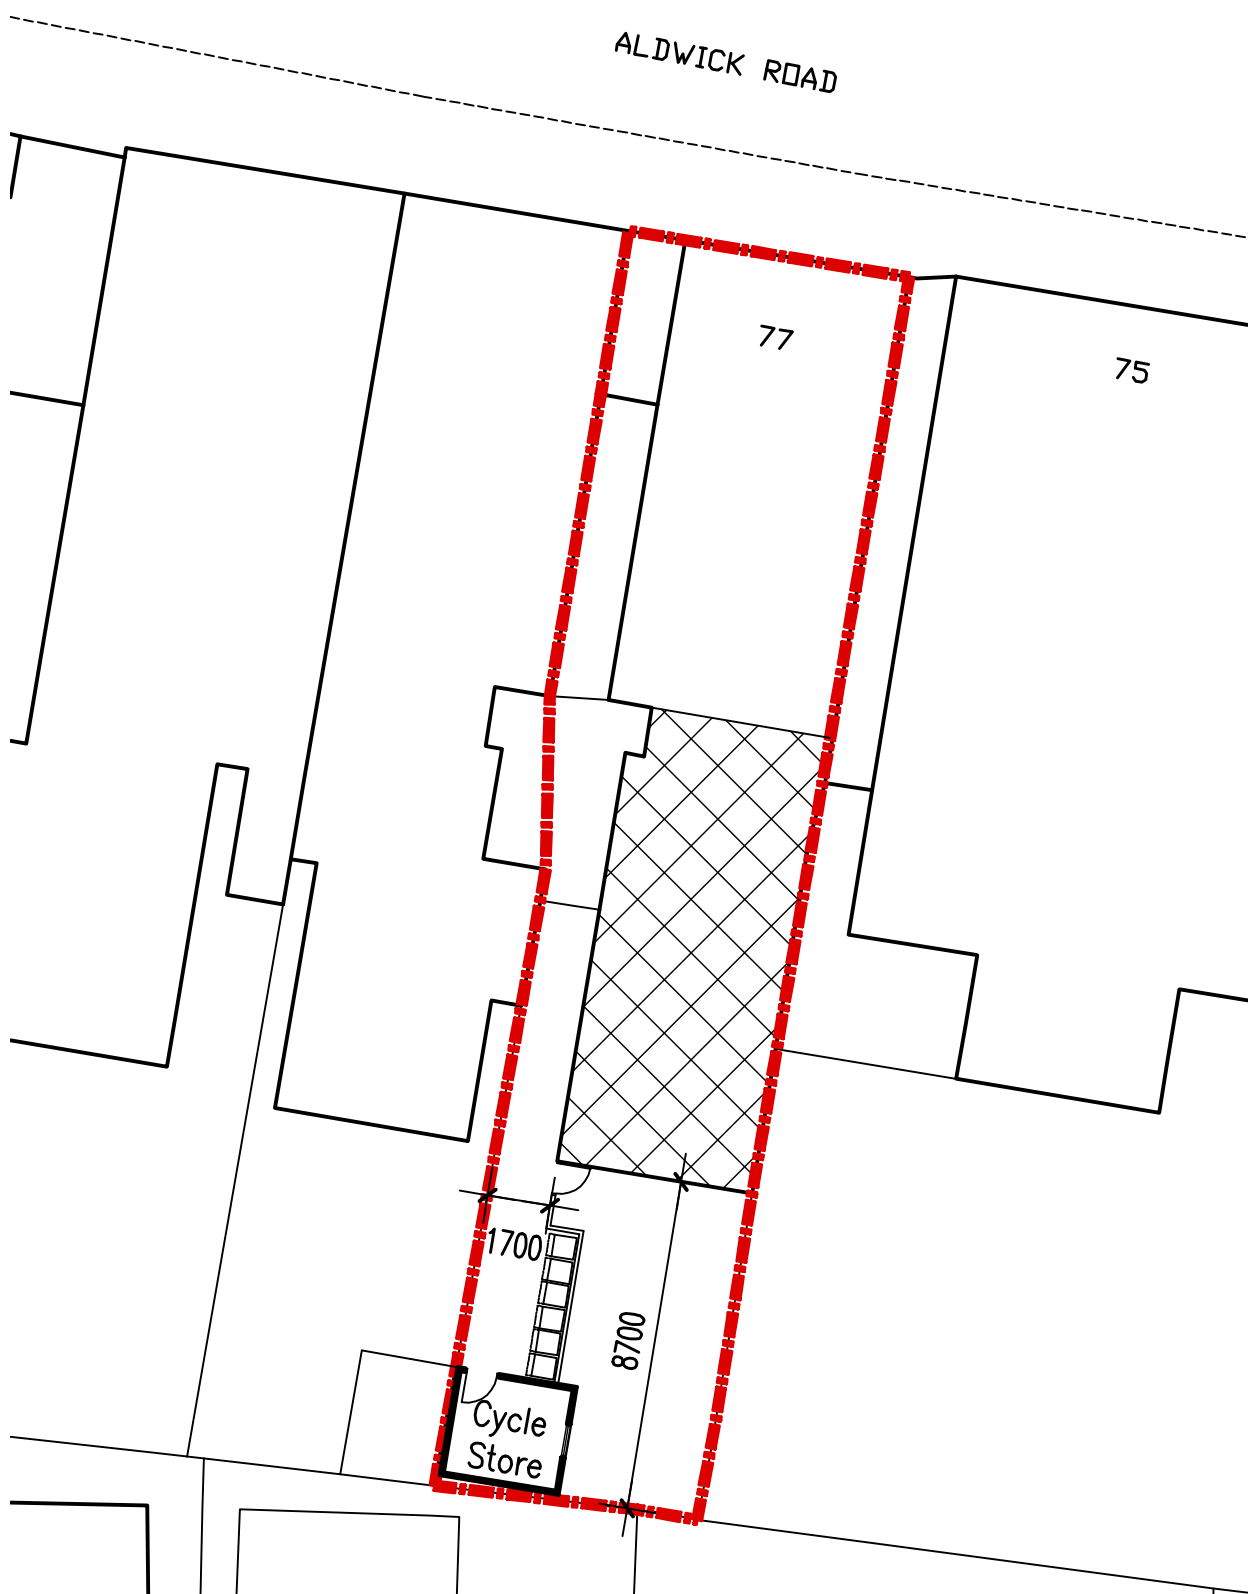

BLOCK PLAN
Scale 1:200

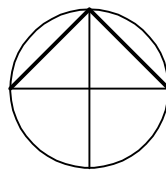 

ADCS
Architectural Design
Computer Services
30 Foxley Lane
Worthing
West Sussex
BN13 3AD
Tel: 01903 280701
E-mail: adcs@adcs.com

Client
MR SIMON ROYALL

Project
**PROPOSED REAR EXTENSION
77 ALDWICK ROAD
BOGNOR REGIS
WEST SUSSEX PO21 2NW**

Drawing
PROPOSED FLOOR PLANS

Scale
1:50

Date
08.11.17

Drawn
TP

Drawing No.
1357/P02

Revision
C