



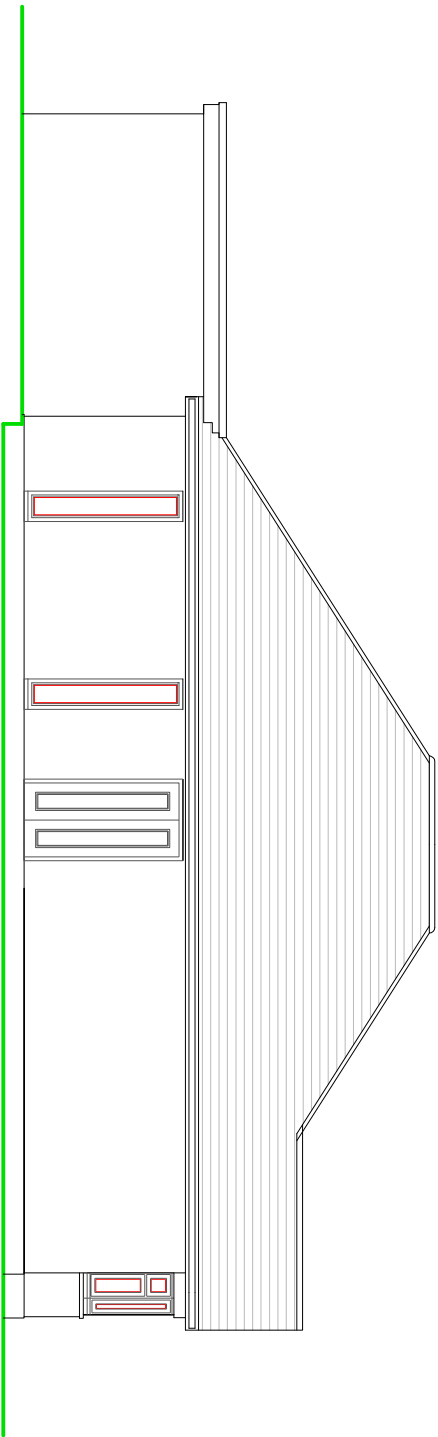

SIDE ELEVATION

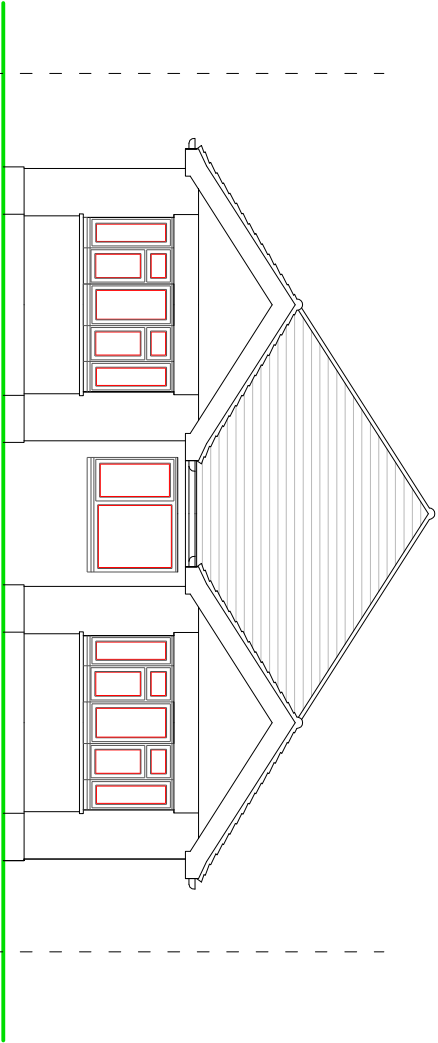


FRONT ELEVATION

NOTES


ROOF - Plain clay tiles to pitched roof, felted covering to flat roof portion.

WALLS - Mixture of painted brickwork and render.


WINDOWS/DOORS - White framed PVC double glazed units.

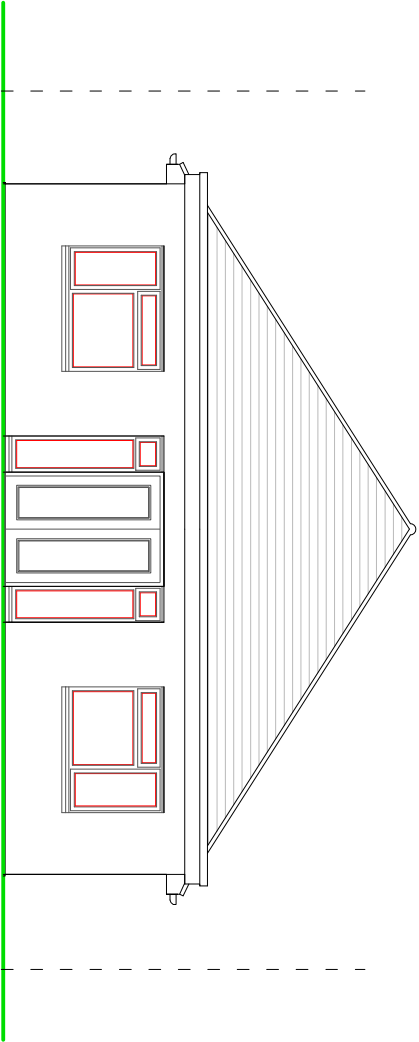

REAR ELEVATION

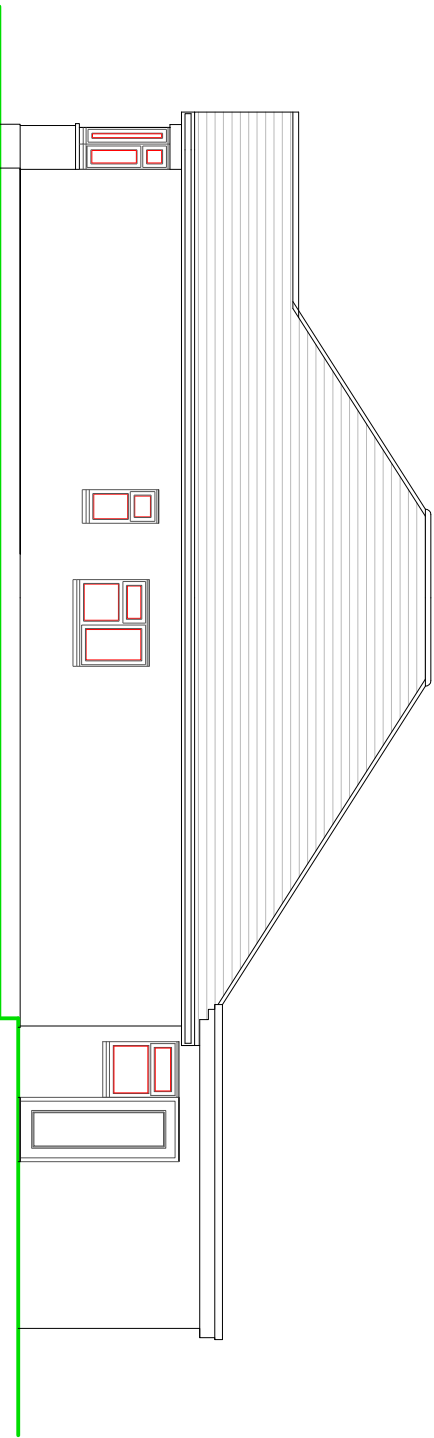

SIDE ELEVATION

 

EXISTING ELEVATIONS

Scale 1:100 on A3

SUSSEX BUILDING CONSULTANCY LIMITED

77 HILLSBORO ROAD,
BOGNOR REGIS, WEST SUSSEX.

SCALE - 1/100 REV - DATE - 10/06/2021



LABC

partner

77 HILLSBORO ROAD
BOGNOR REGIS
PO21 1LZ

TEL - (01243) 861079

ARUN DISTRICT COUNCIL BR/233/21/HH