



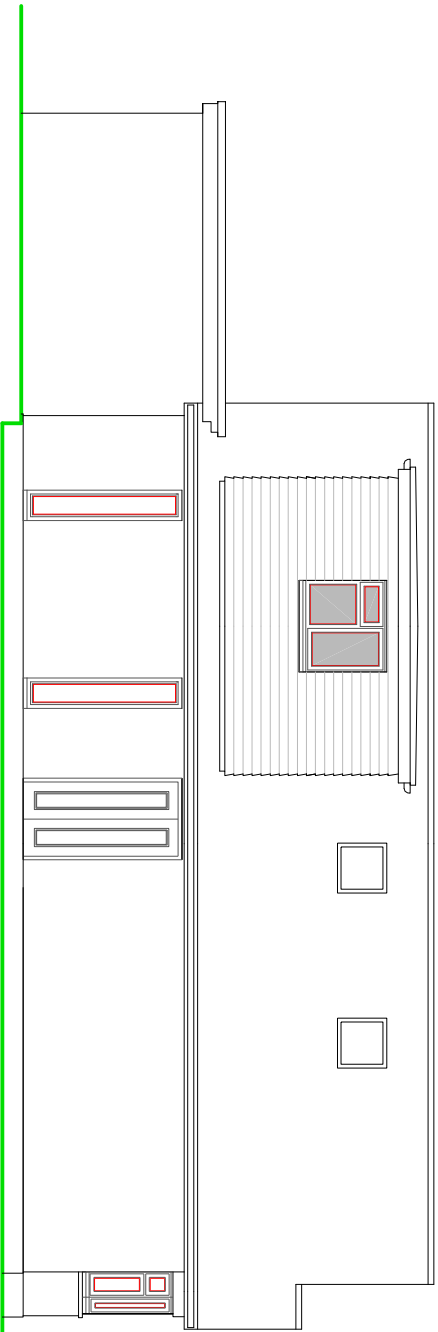

SIDE ELEVATION

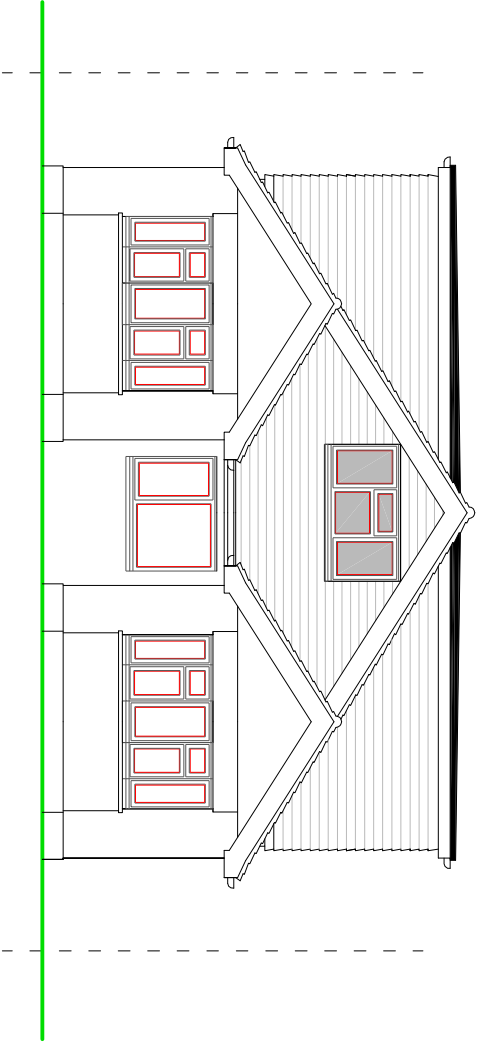


FRONT ELEVATION

NOTES


ROOF - Plain clay tiles to pitched roof to match, GRP covering to new dormers.

WALLS - Plain tile hanging.


WINDOWS/DOORS - White framed PVC double glazed units.

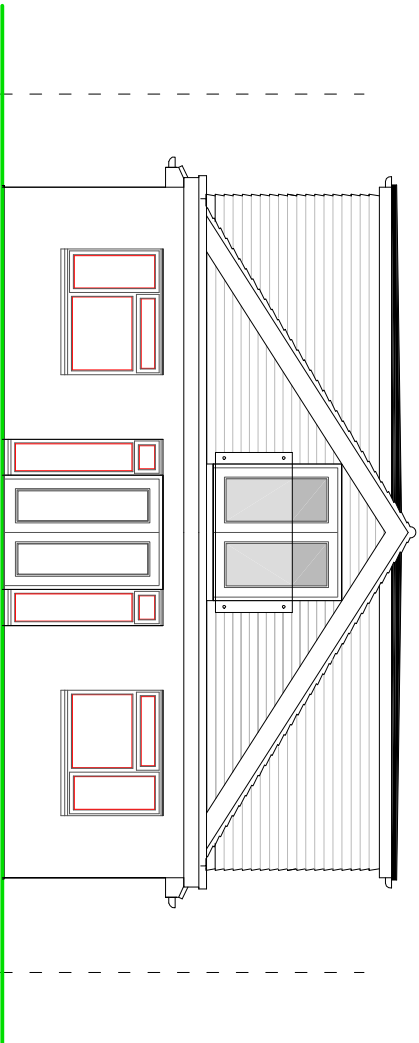

REAR ELEVATION

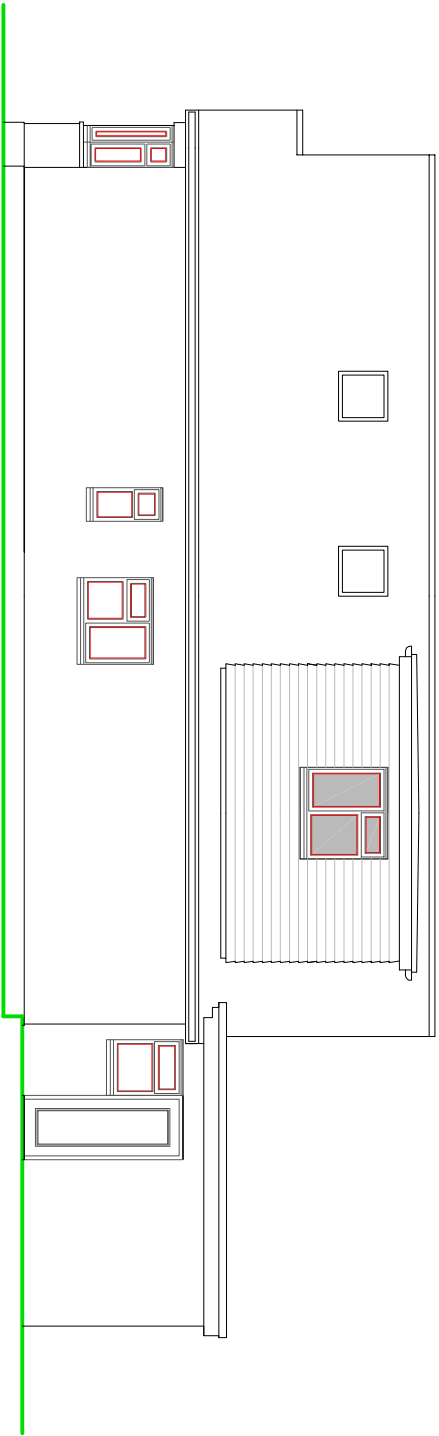

SIDE ELEVATION

 

PROPOSED ELEVATIONS

Scale 1:100 on A3

SUSSEX BUILDING CONSULTANCY LIMITED

77 HILLSBORO ROAD,
BOGNOR REGIS, WEST SUSSEX.

SCALE - 1/100 REV - DATE - 10/06/2021



partner
LABC

1 HORTON ROAD
BOGNOR REGIS
PO21 9LZ
TEL - (01243) 861379