



Revisions:

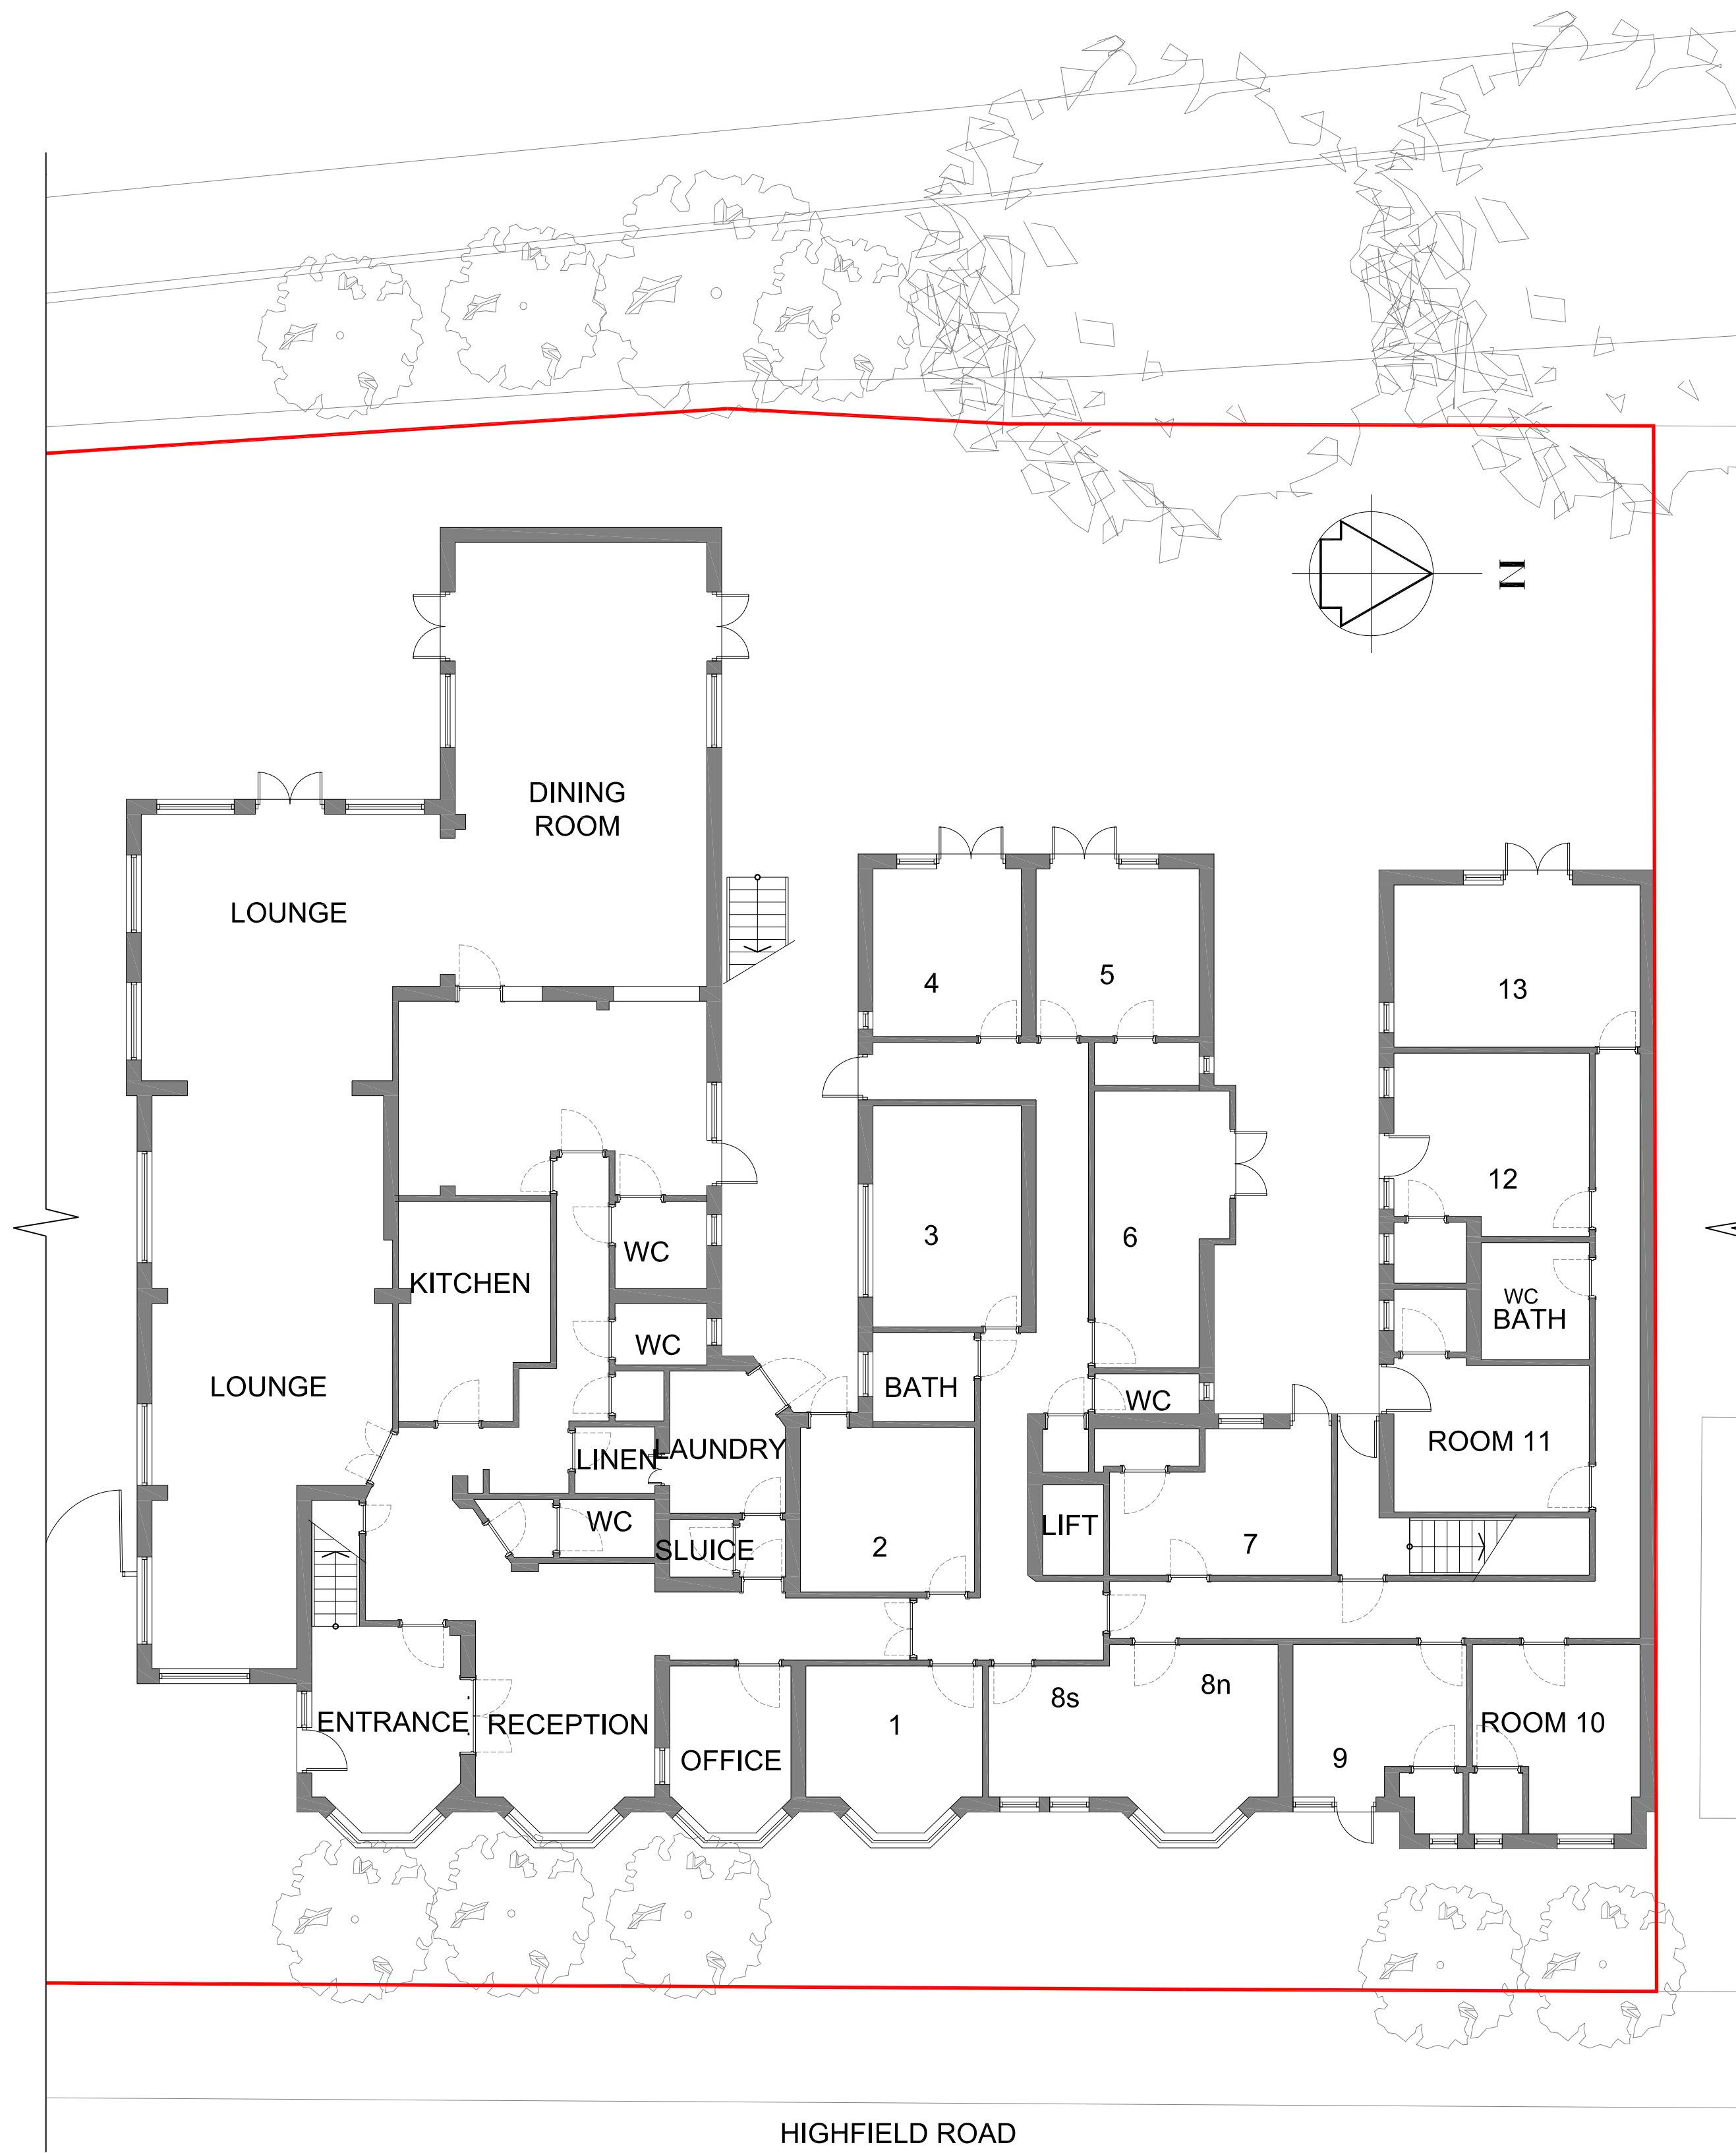

EXISTING GROUND FLOOR

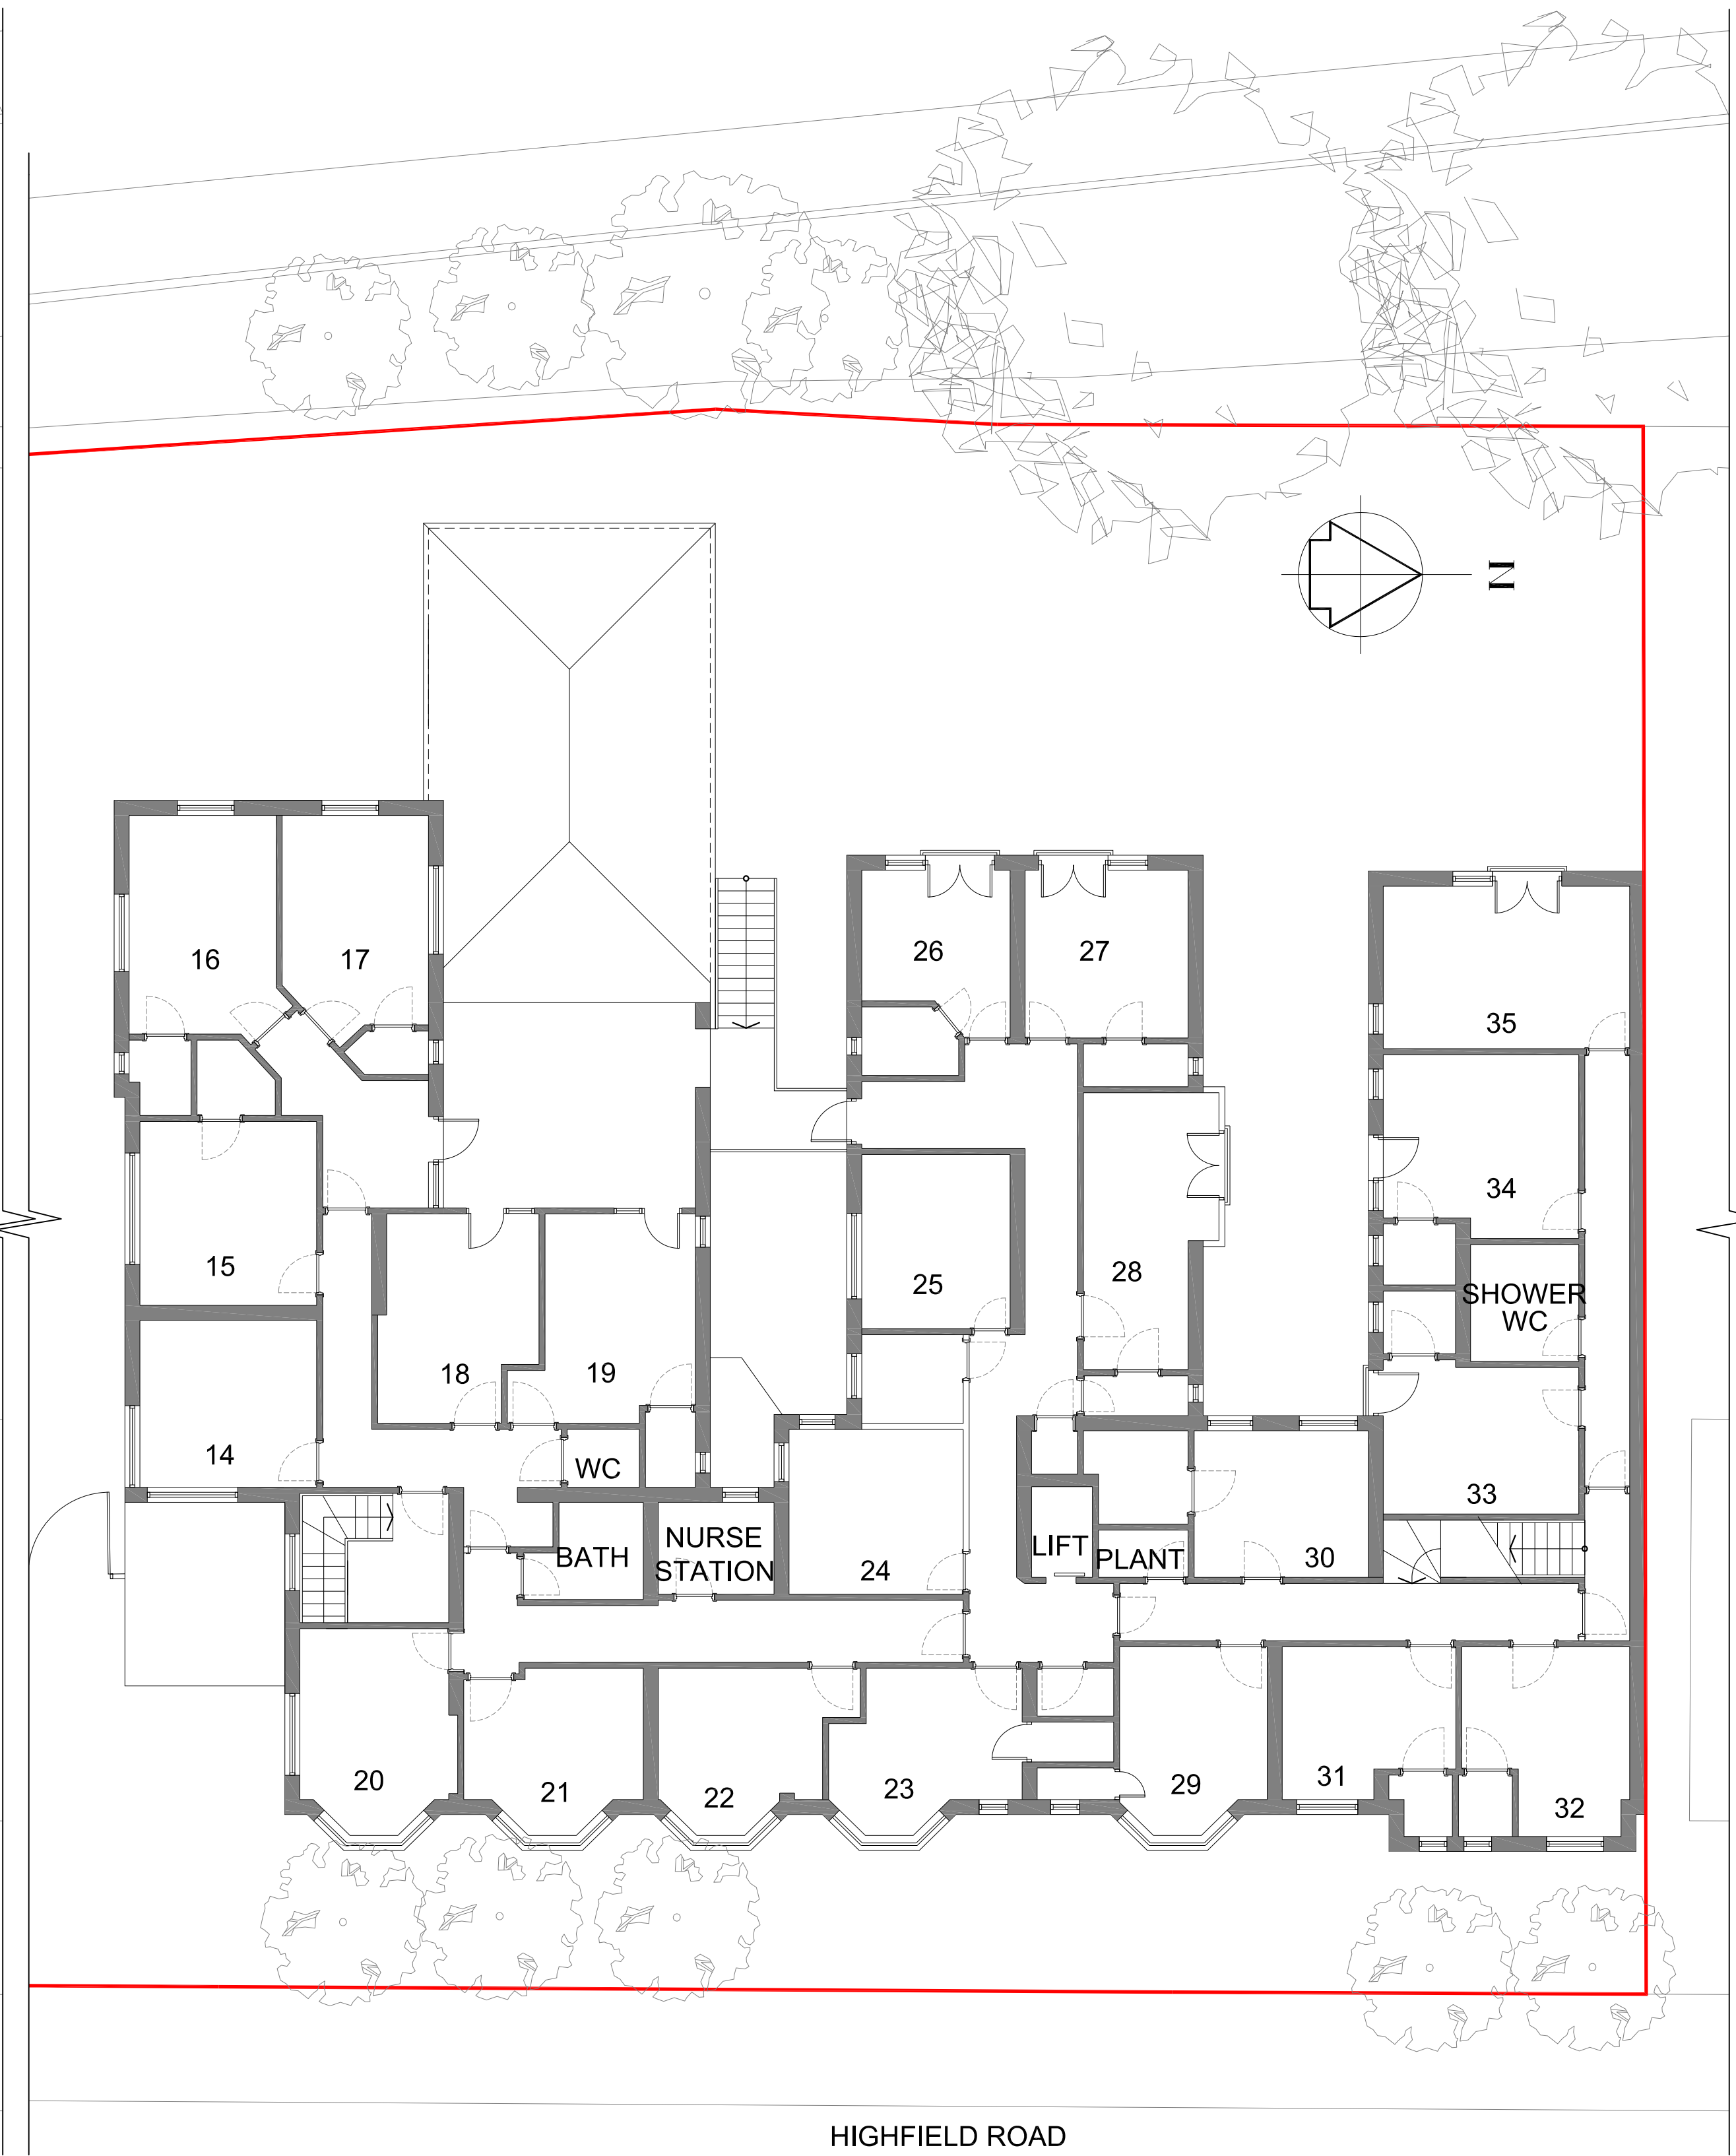

EXISTING FIRST FLOOR

REV A 02.10.2020 EXISTING GROUND FLOOR EAST FACING WINDOWS UPDATED

jjr designs
Suite 6a
Church House,
94 Felpham Road
Felpham
West Sussex,
PO22 7PG
TEL: 01243 822081
e-mail: info@jjrdesigns.com

Architectural Services
Planning
Building Regs
On Site Supervision
Landscape Design

Client:
ARONEL COTTAGE NURSING HOME

Project:
HIGHFIELD RD , BOGNOR REGIS
ARONEL COTTAGE NURSING HOME
PO22 8BQ

Drawing Title:
EXISTING GROUND & 1ST FLOOR PLAN

Issue status:
Outline proposals ☐ Production information ☐ Scheme design ☐
Tender drawing ☐ Detail design ☐ Contract drawing ☐

Scale: 1:100	Drawn: V. Botezat	Checked: R. Stefanski	Date: 05.12.2019
Job No: 1409	Drawing No: 103	Revision: A	

