


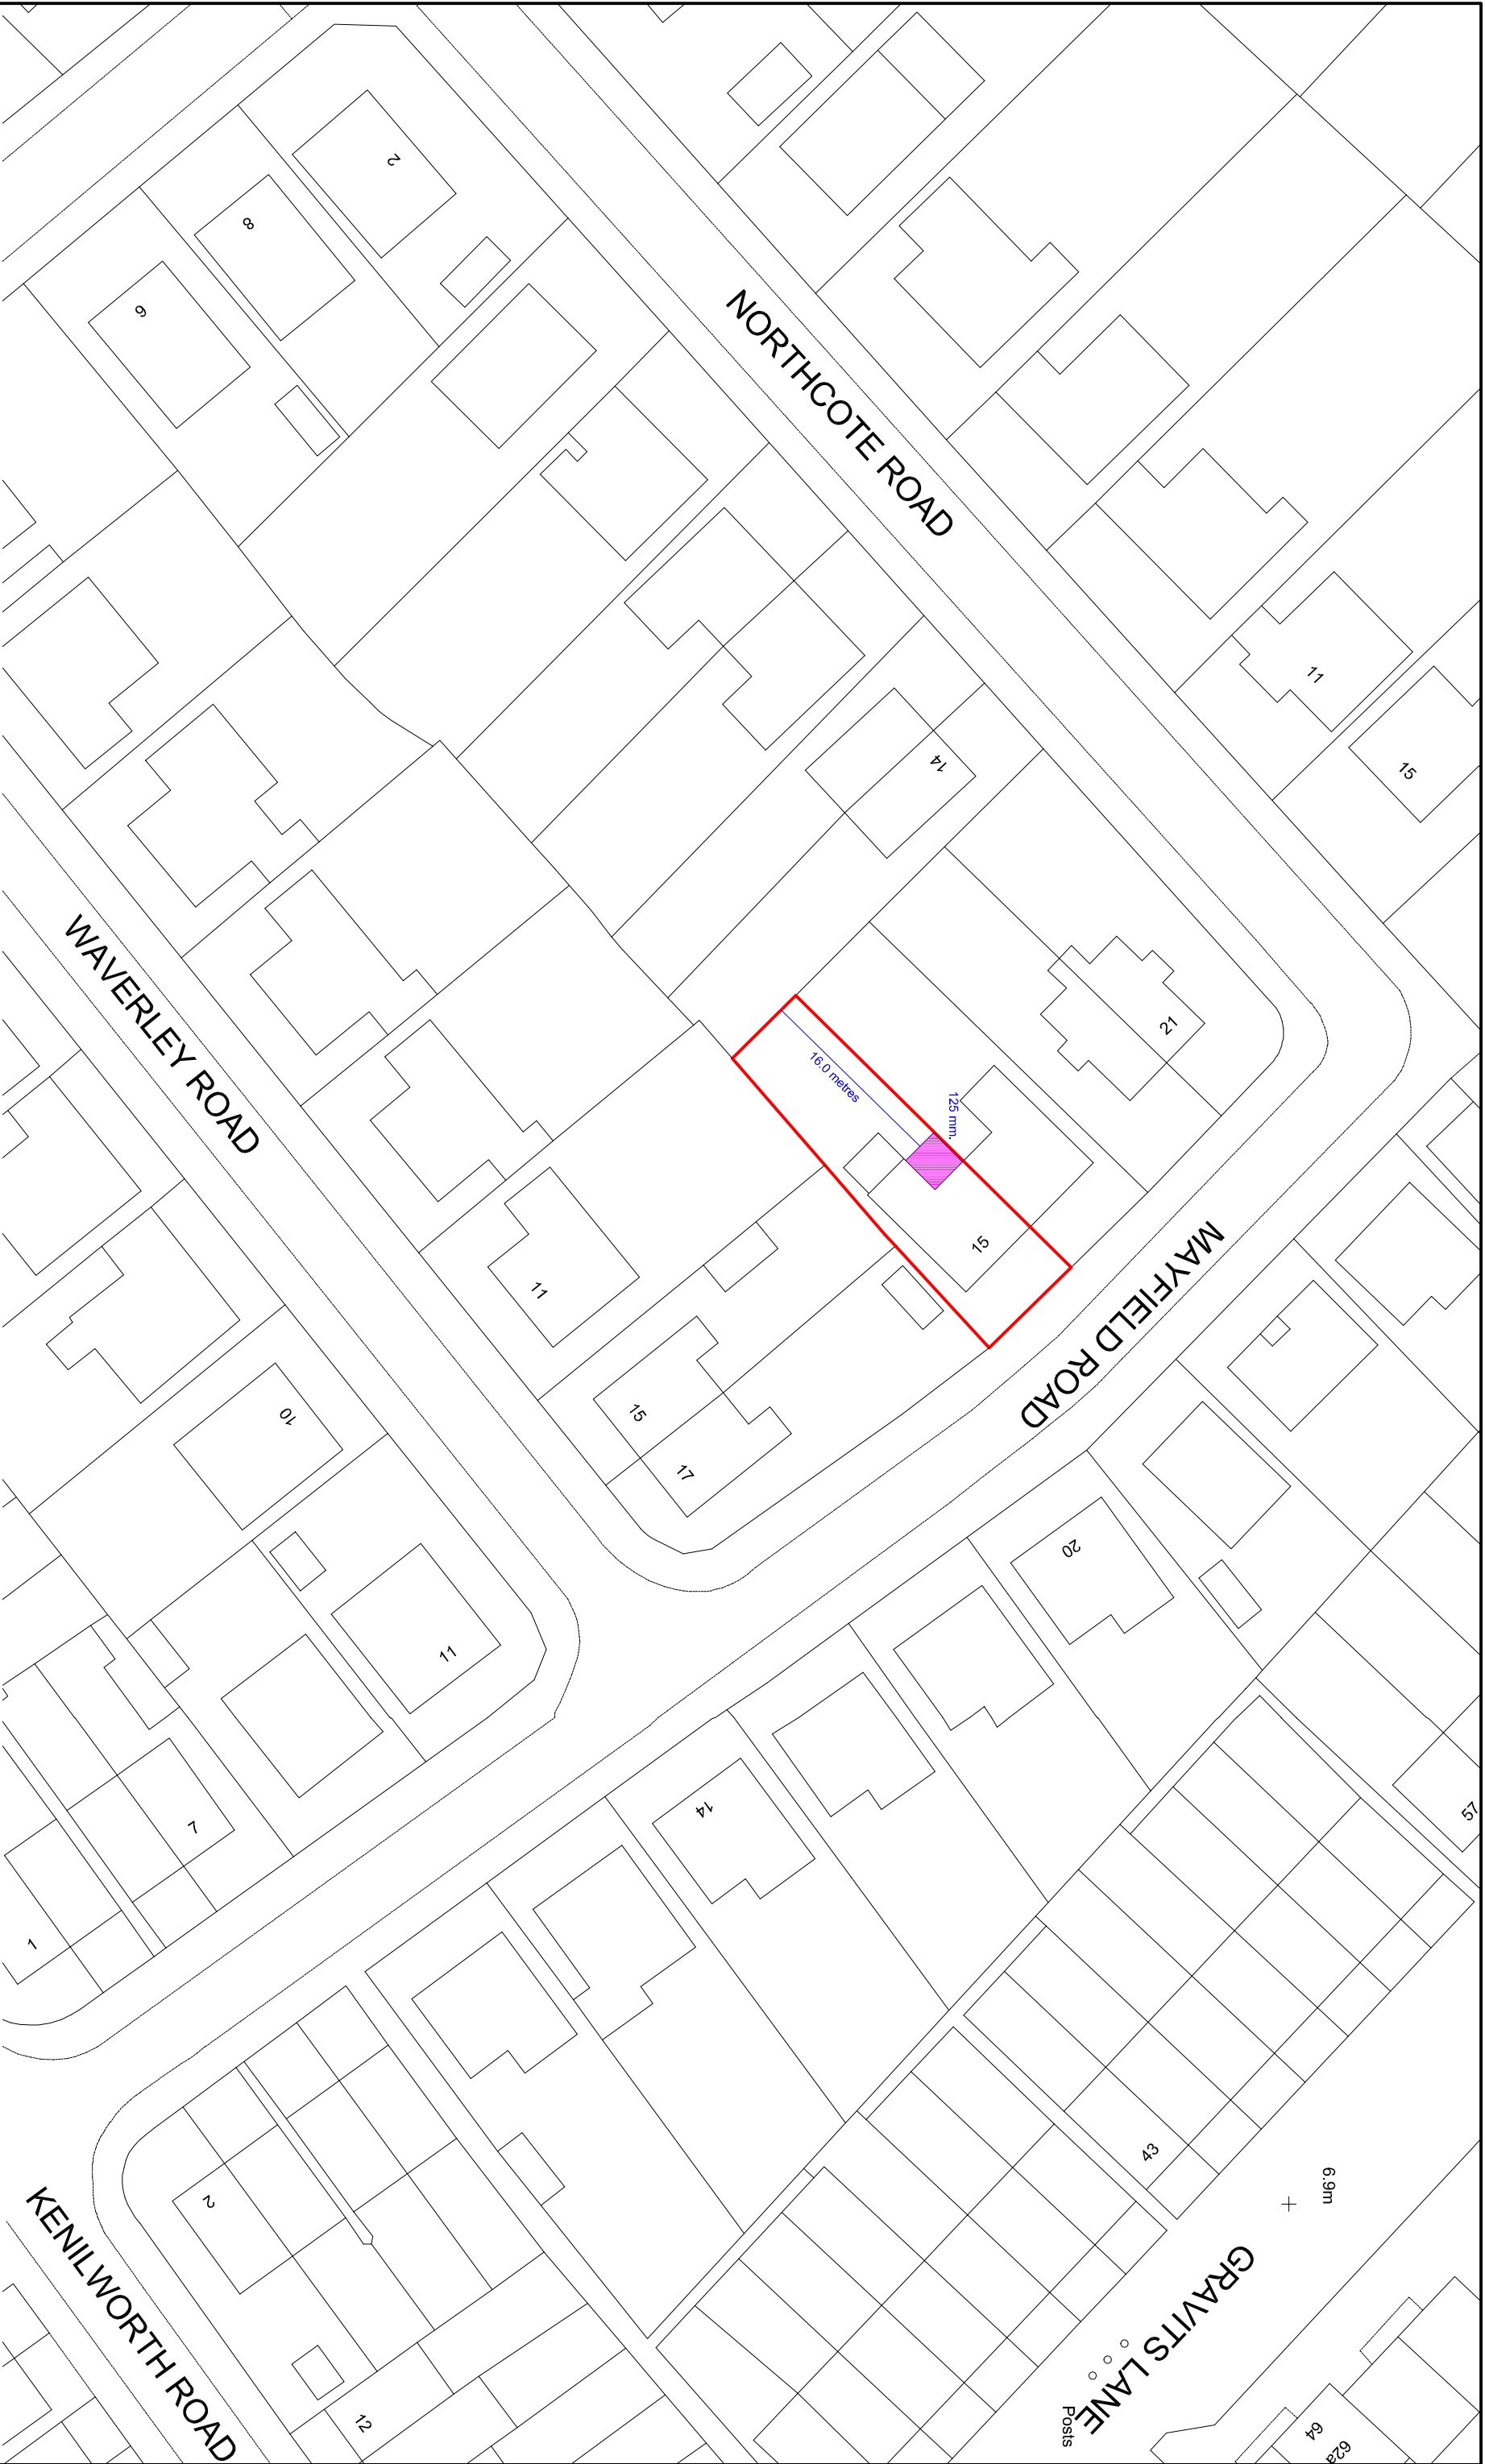

Site Plan (scale 1:500)

SUSSEX BUILDING CONSULTANCY LIMITED

15 MAYFIELD ROAD,
BOGNOR REGIS, WEST SUSSEX.

SCALE - 1/500 REV - DATE - 04/10/2021



LABC partner

3 NORTHCOTE ROAD
BOGNOR REGIS
PO21 9LZ

TEL/FAX - (01243) 861378