


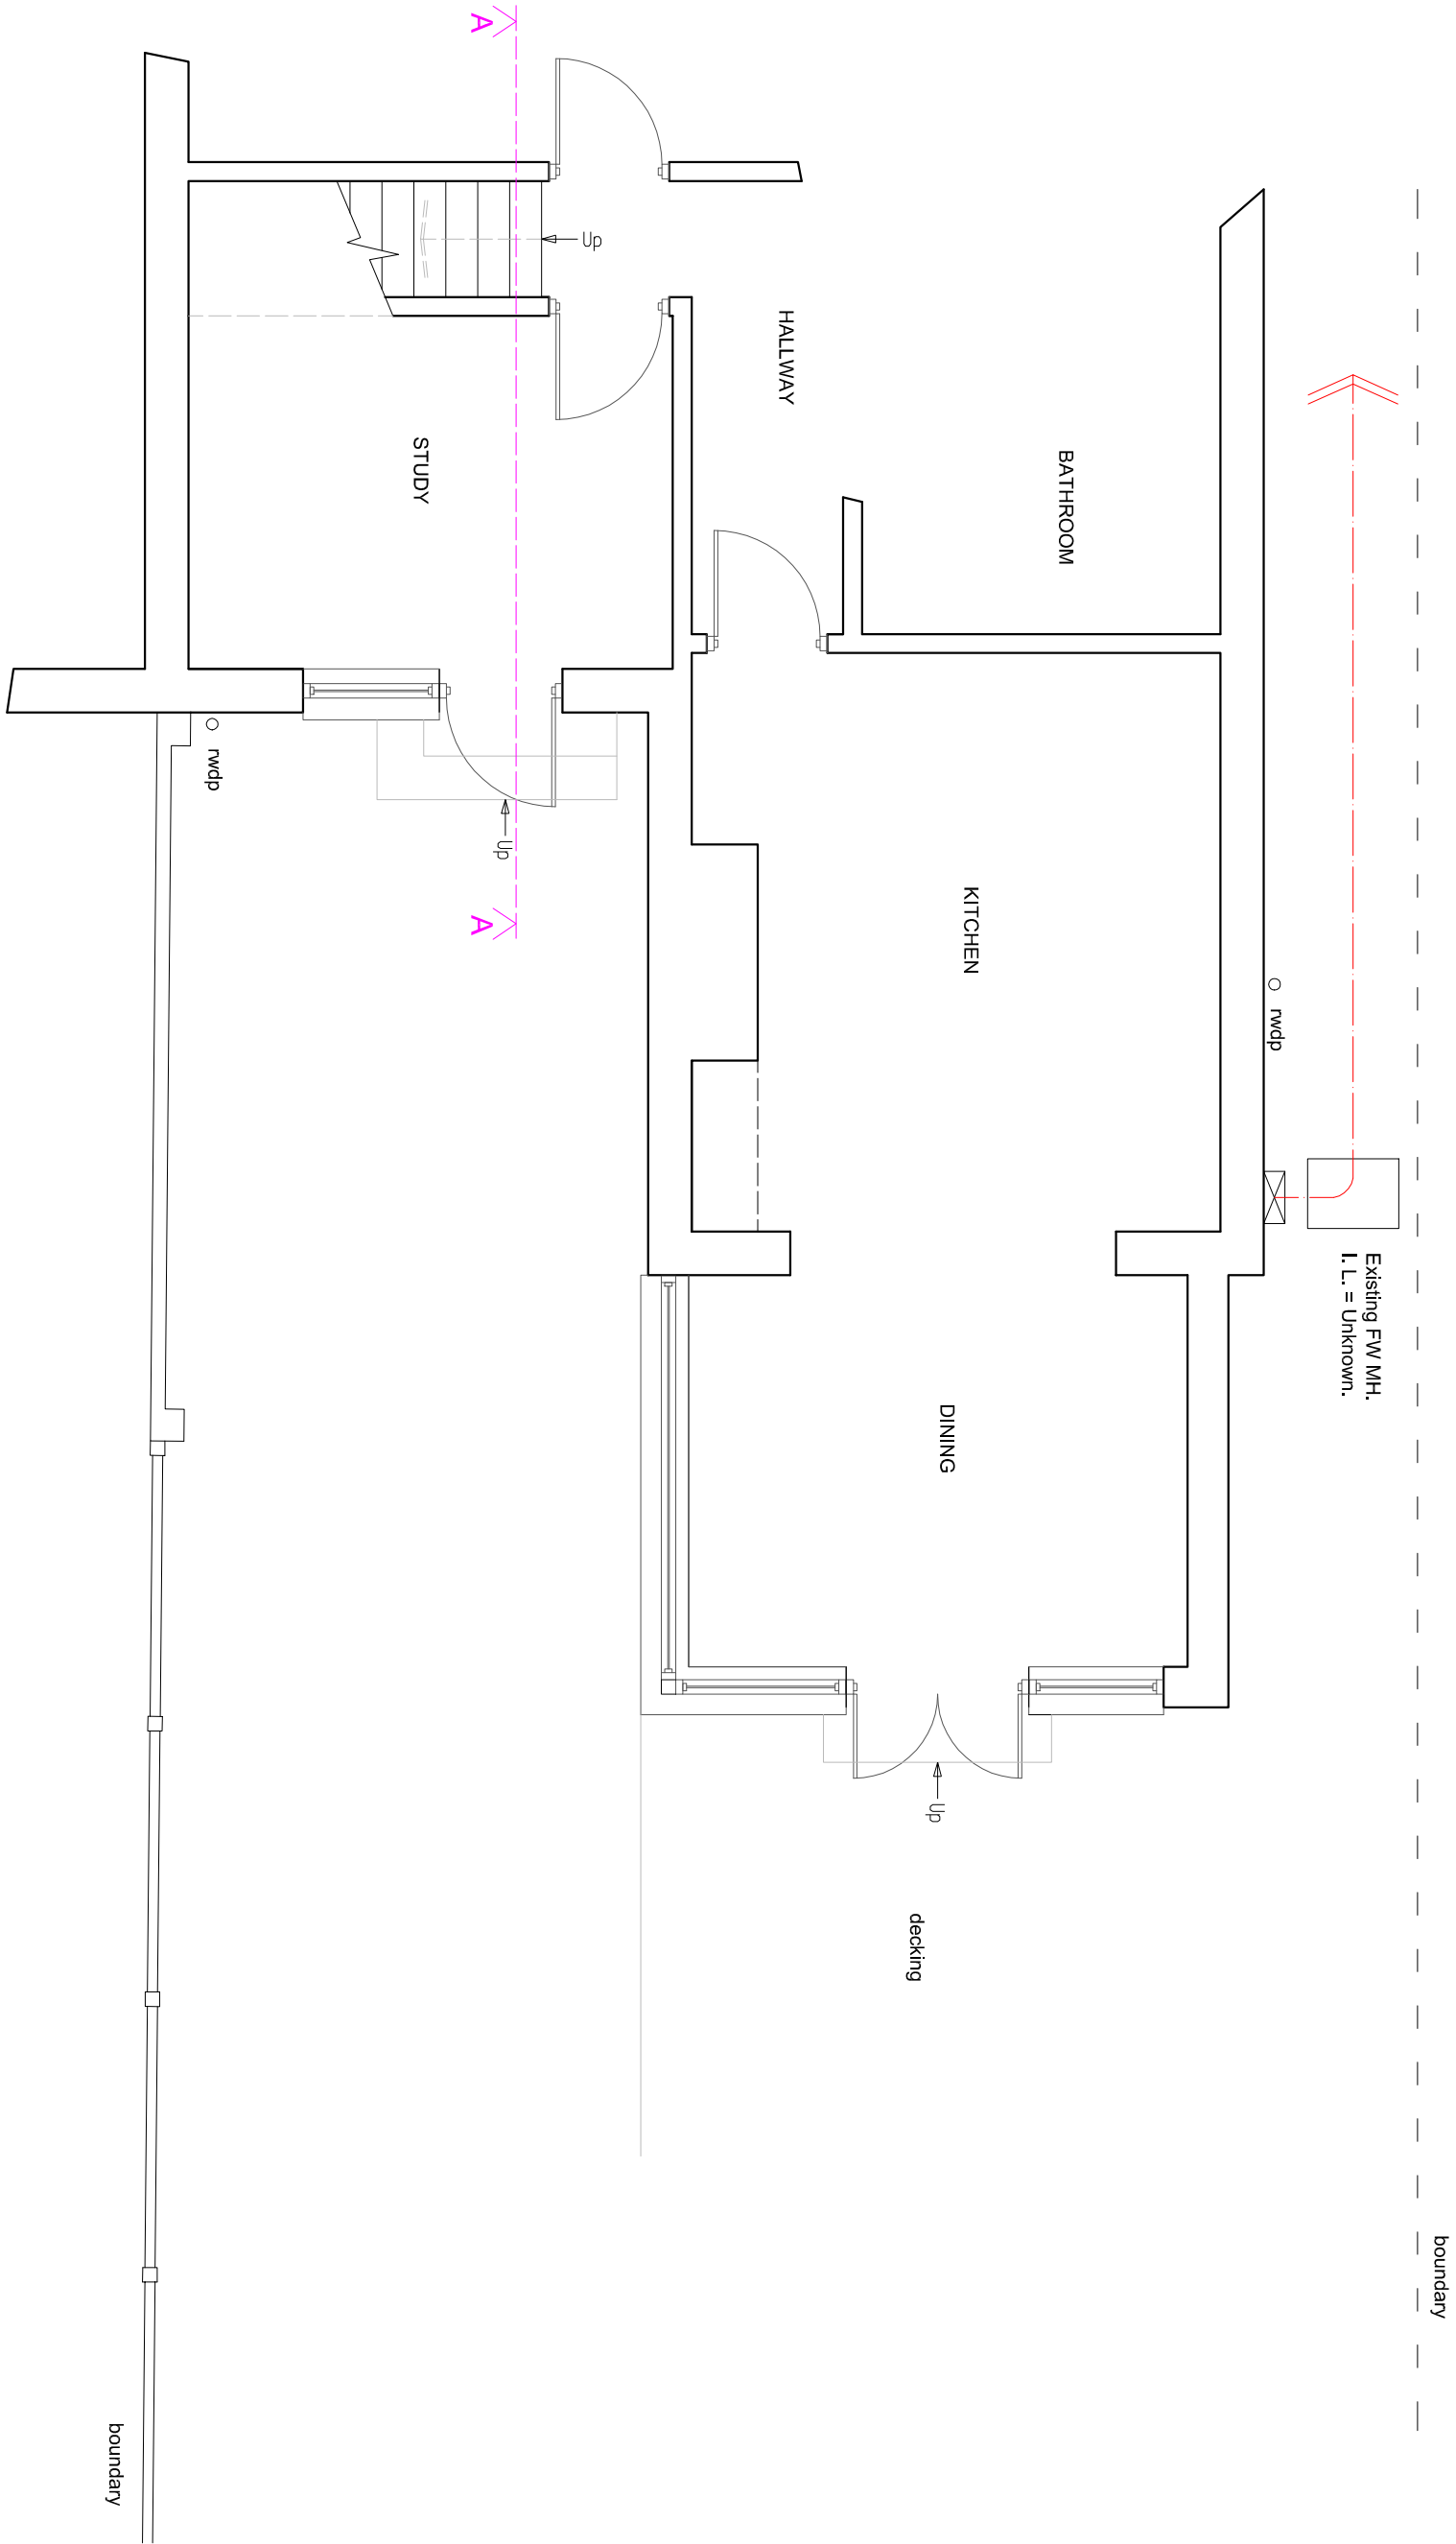

EXISTING GROUND FLOOR PLAN

Scale 1:50 on A3

SUSSEX BUILDING CONSULTANCY LIMITED	
15 MAYFIELD ROAD, BOGNOR REGIS, WEST SUSSEX.	
SCALE - 1/50 REV - DATE - 22/09/2021	
 PARTNER LABC	3 NORTHGOTE ROAD BOGNOR REGIS PO21 5LZ TEL/FAX - (01243) 961379