


NOTES


ROOF - GRP covering to flat roof.

WALLS - Mixture of painted render and face brickwork to match.

WINDOWS/DOORS - White framed PVC double glazed units.

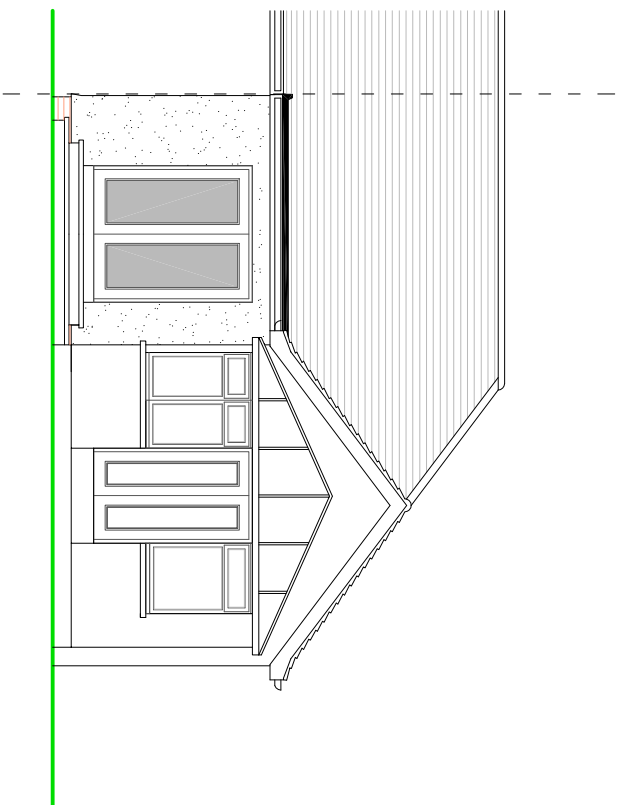

REAR ELEVATION

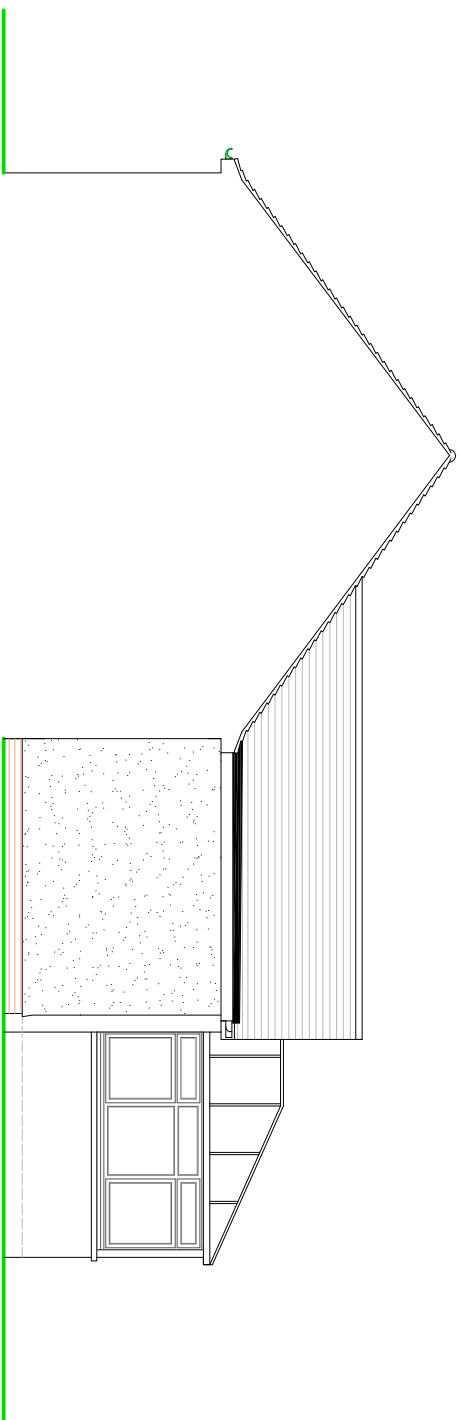

SIDE ELEVATION

PROPOSED ELEVATIONS

SCALE	METRES									
0										
2										
4										
6										
8										
10										

Scale 1:100 on A3

SUSSEX BUILDING CONSULTANCY LIMITED

15 MAYFIELD ROAD,
BOGNOR REGIS, WEST SUSSEX.

SCALE - 1/100 REV - A DATE - 04/10/2021



3 NORTHCOTE ROAD
BOGNOR REGIS
PO21 5LZ
TEL - (01243) 861379