


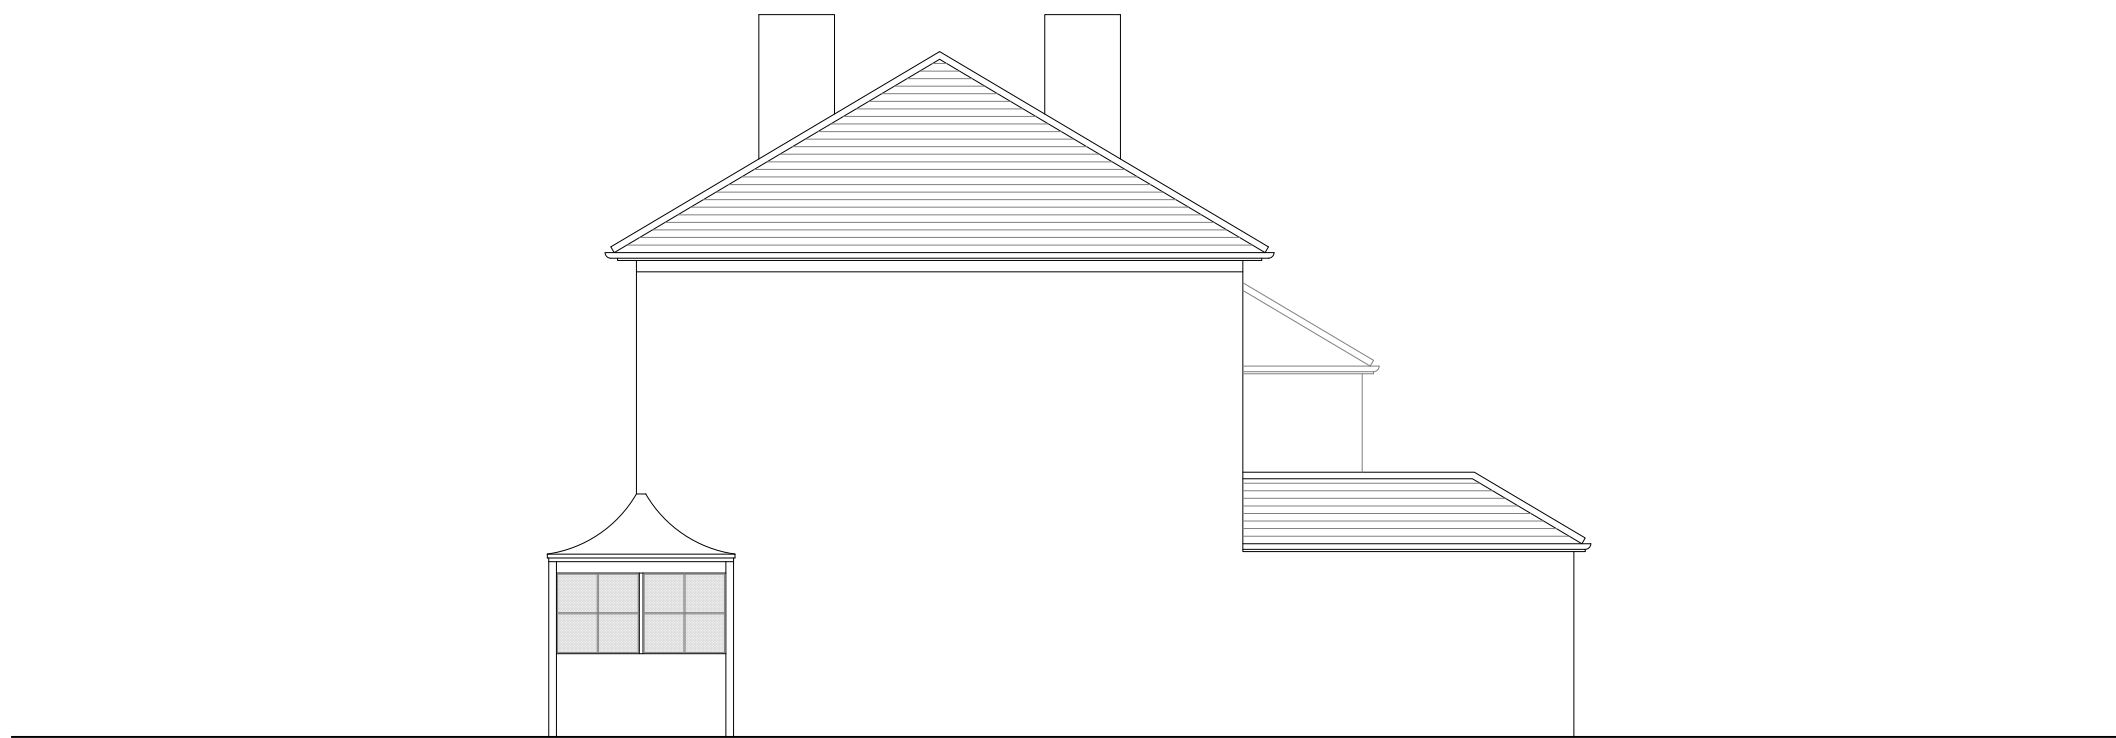

EAST ELEVATION
AS EXISTING



PROPOSED EXTENSION

CULVER COTTAGE . 37 ALDWICK ROAD . BOGNOR REGIS . PO21 2LN

FOR . MR. & MRS. Todd

Job No: 617 . Scale: 1:100@A3 . Date: November 2018 . Dwg No: 617-106

Planning Application Issue

REVISIONS:

Rev. / - 14.08.2019 - Planning Application Issue

EX. EAST ELEVATION
Dwg. No. 617-006

PULLEN
ARCHITECTURE

41-42 Southgate Place . Chichester
West Sussex . PO19 1ET

Tel 01243 859510
office@pullenarchitecture.co.uk
www.pullenarchitecture.co.uk

This drawing has been prepared for the purpose of gaining planning permission only and does not purport to be a working or contractual drawing and should not be used for any building or contractual purposes.

Check Physical Scale Bar when scaling off this drawing.

This survey drawing has been measured by hand. All dimensions to be checked and verified on site prior to any manufacture or construction.