
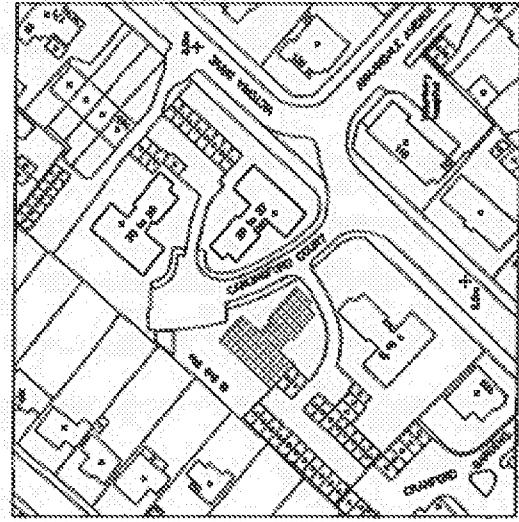


Plan B

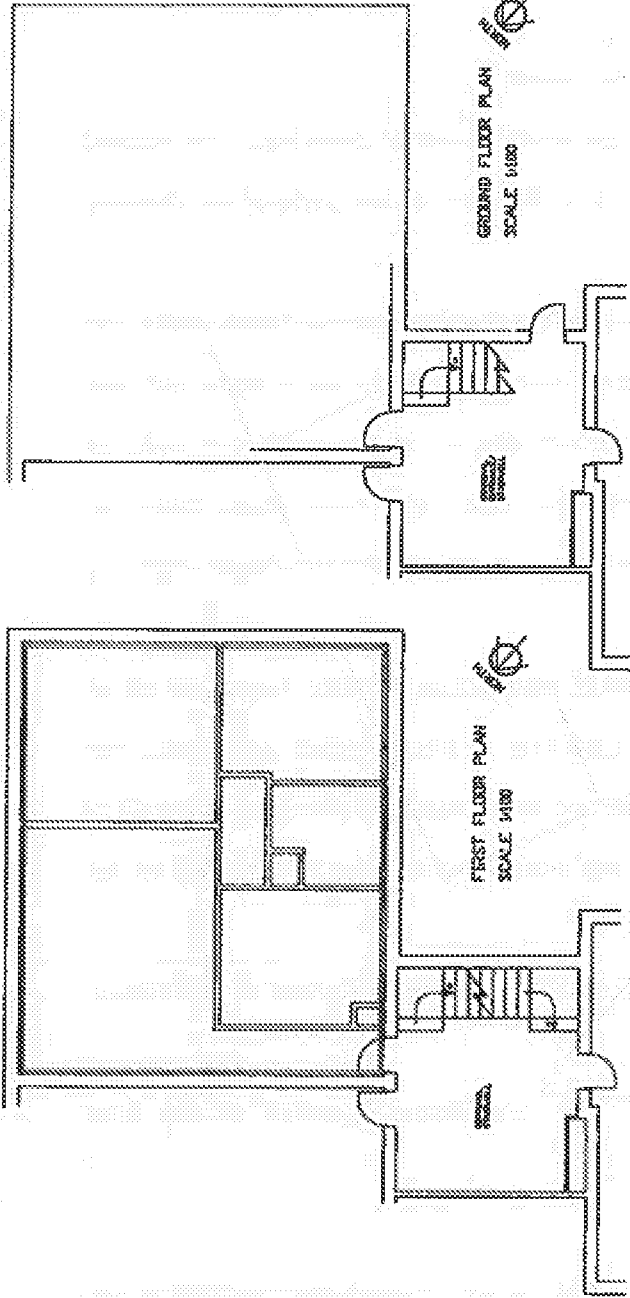


ADDRESS	DESCRIPTION	DATE
14 JESS VILLAGE COURT JESS VILLAGE POLE, BN	FIRST FLOOR PLAN GROUND FLOOR PLAN	18/06/2014


Land Registry
Official copy of
title plan

Title number 5132067
Ordnance Survey map reference 520303NW
Scale 1:1250
Administrative area West Sussex : Arun

PURN A

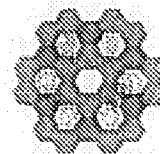

© Crown Copyright. Produced by Land Registry. Reproduction in whole or in part is prohibited without the prior written permission of Ordnance Survey. Licence Number 100026318.

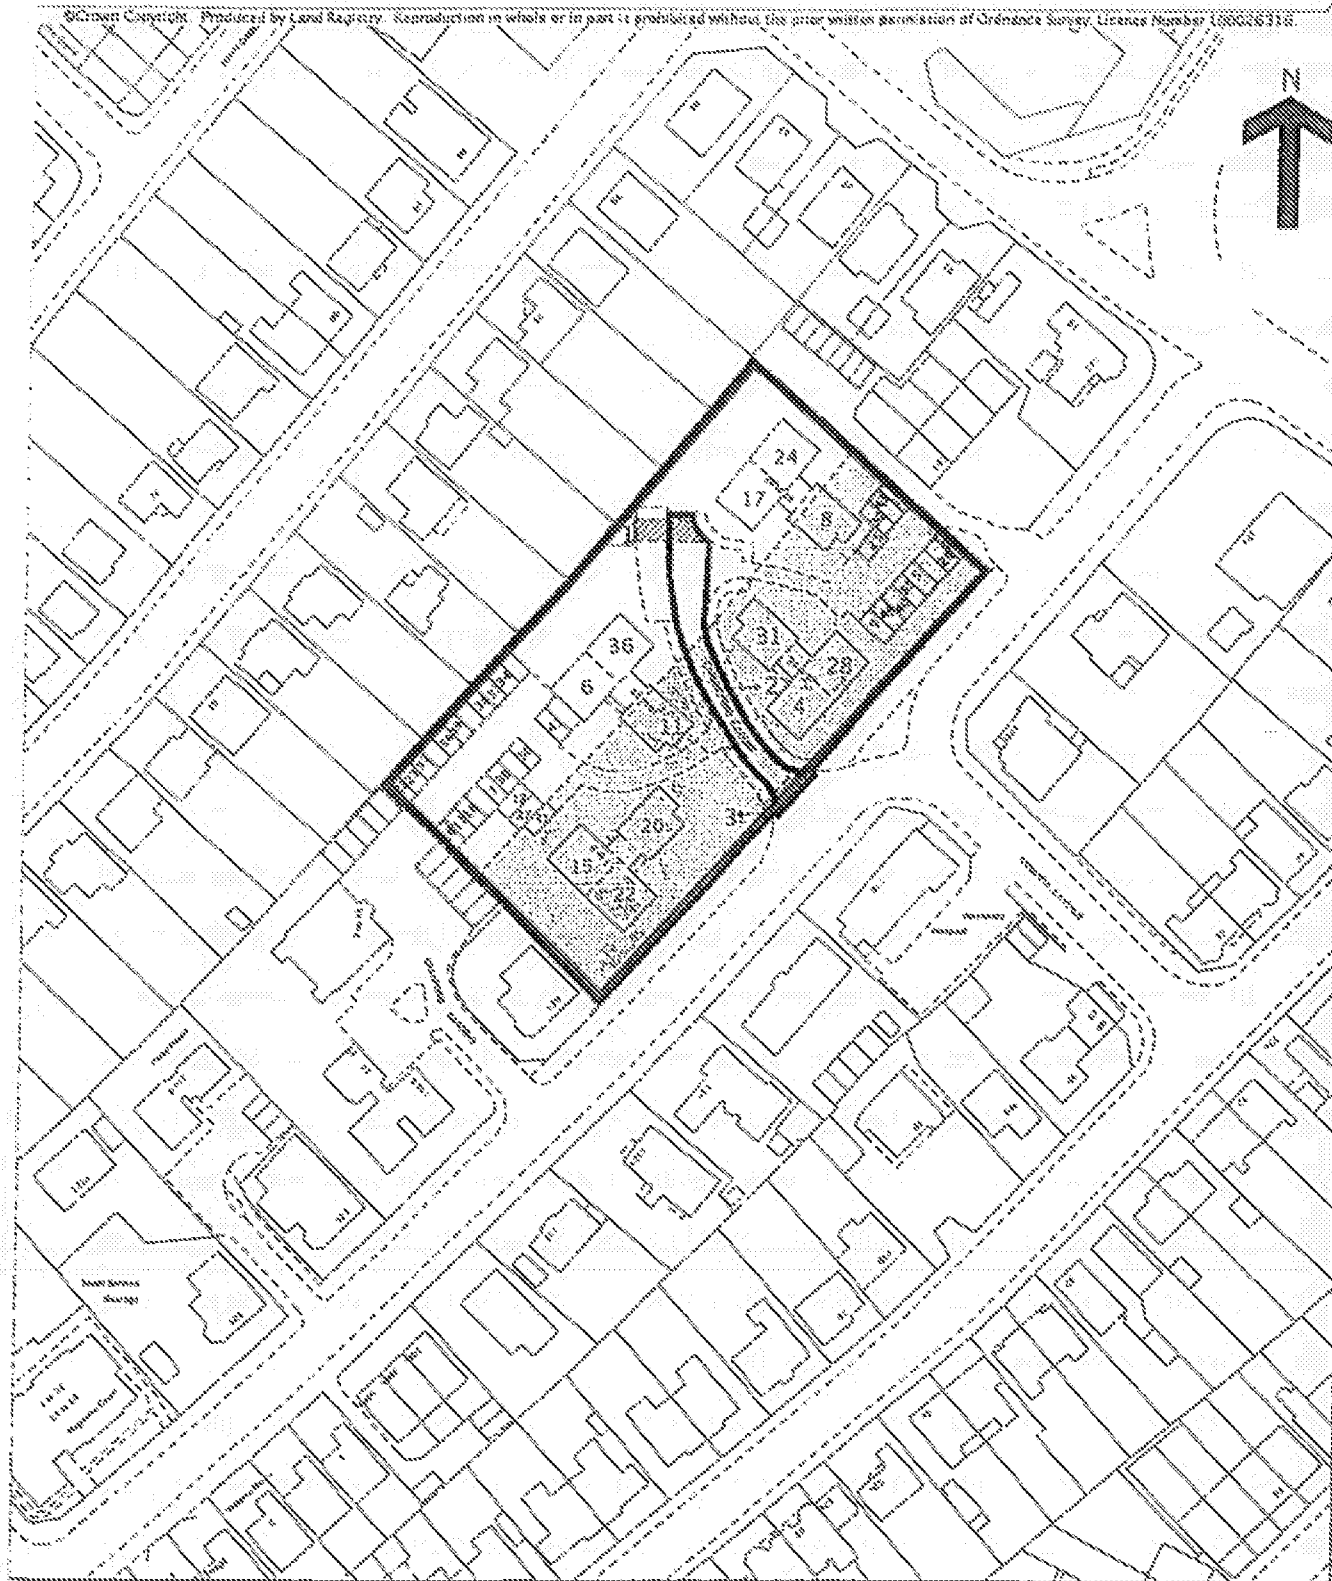

This official copy is incomplete without the preceding notes page.