



Figured dimensions only are to be used. All dimensions to be checked on site. Differences between drawings and between drawings and specification or bills of quantities to be reported to JJR Designs Ltd
© This drawing is prepared for the application for:
1. Planning permission
2. Building Regulation Permission
on behalf of the applicant named below and for no other purpose.
The copyright of the drawing and designs remains JJR Designs Ltd.
All copies are only for information about the application, they may not be used for any other purpose without the express written permission of JJR Designs Ltd.

Revisions:


RED HATCH INDICATING THE EXTENT
OF THE PROPOSED WORKS.

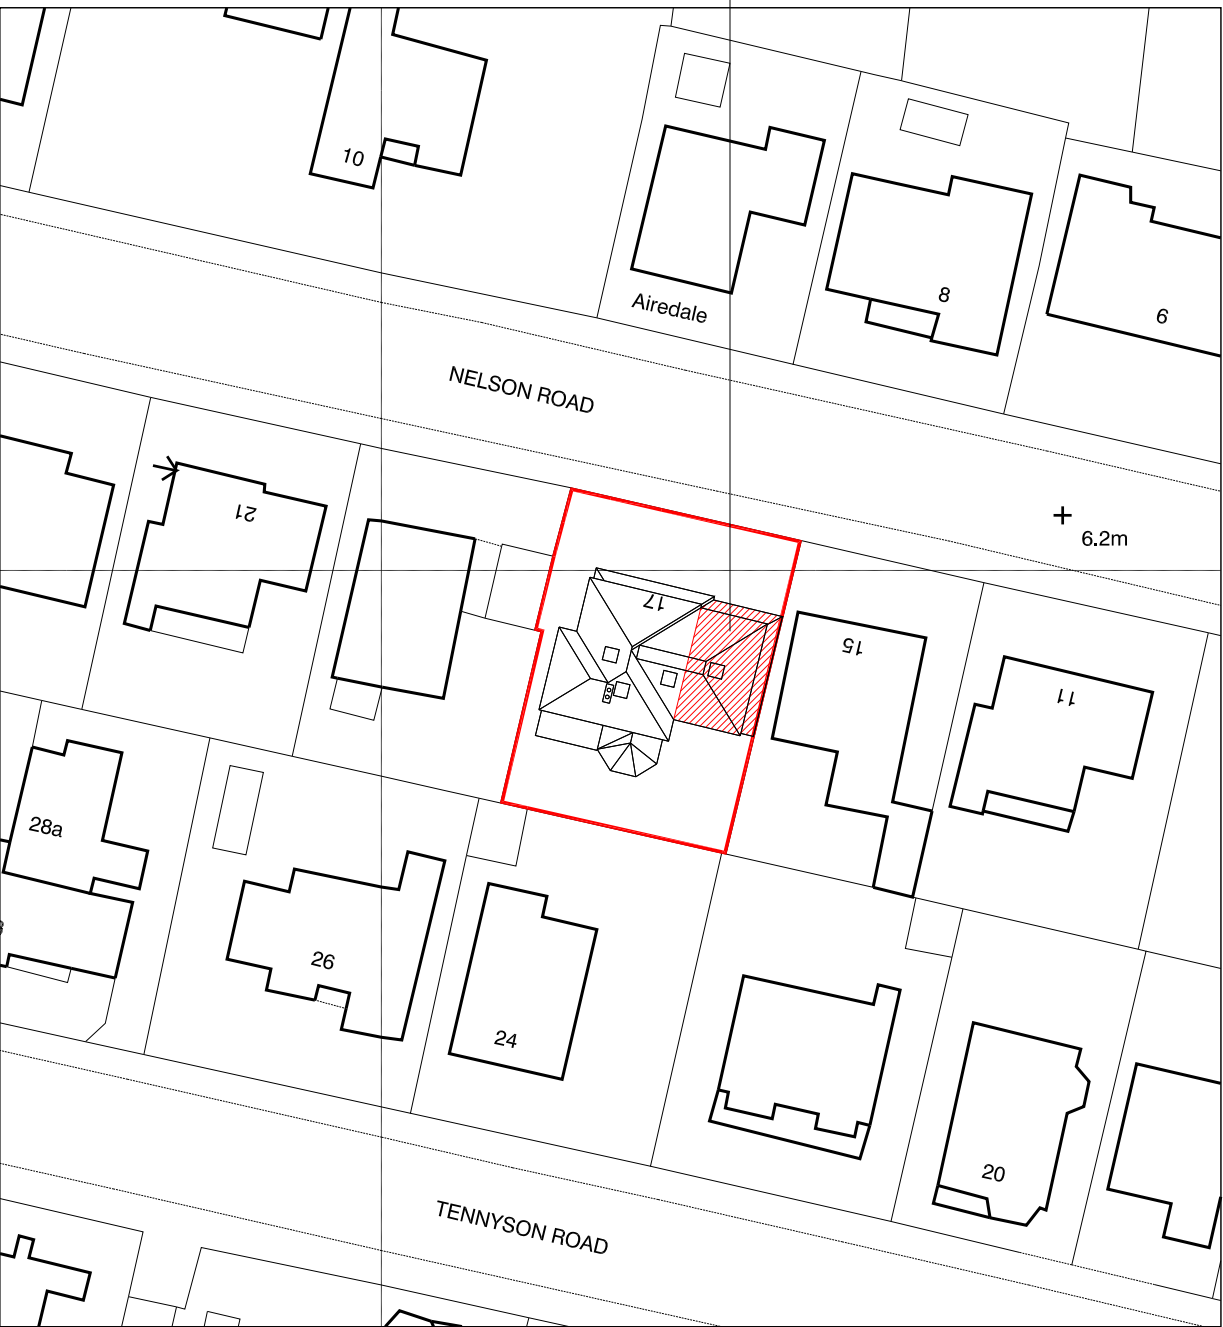


SITE PLAN - SCALE 1:500

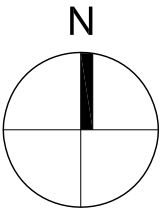


PROPOSED GROUND FLOOR PLAN

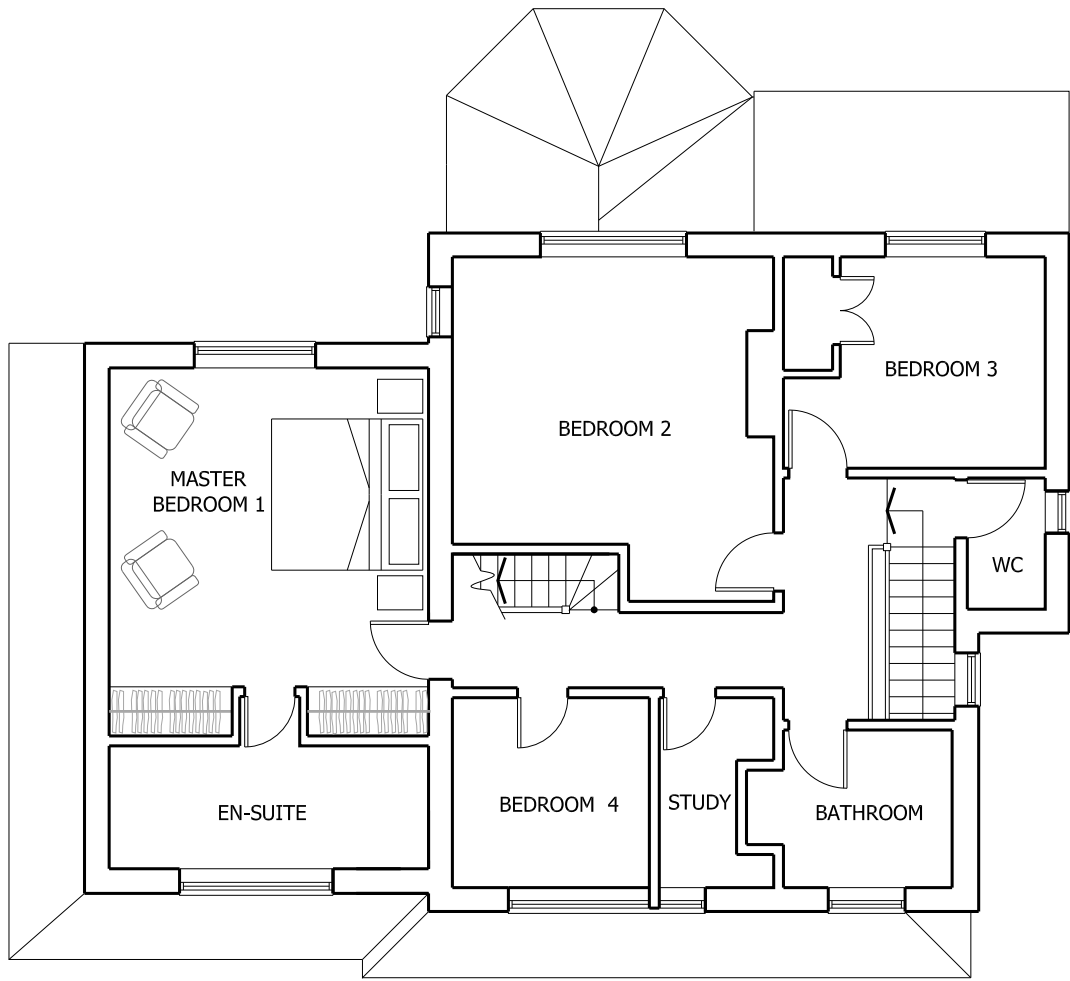

PROPOSED FIRST FLOOR PLAN

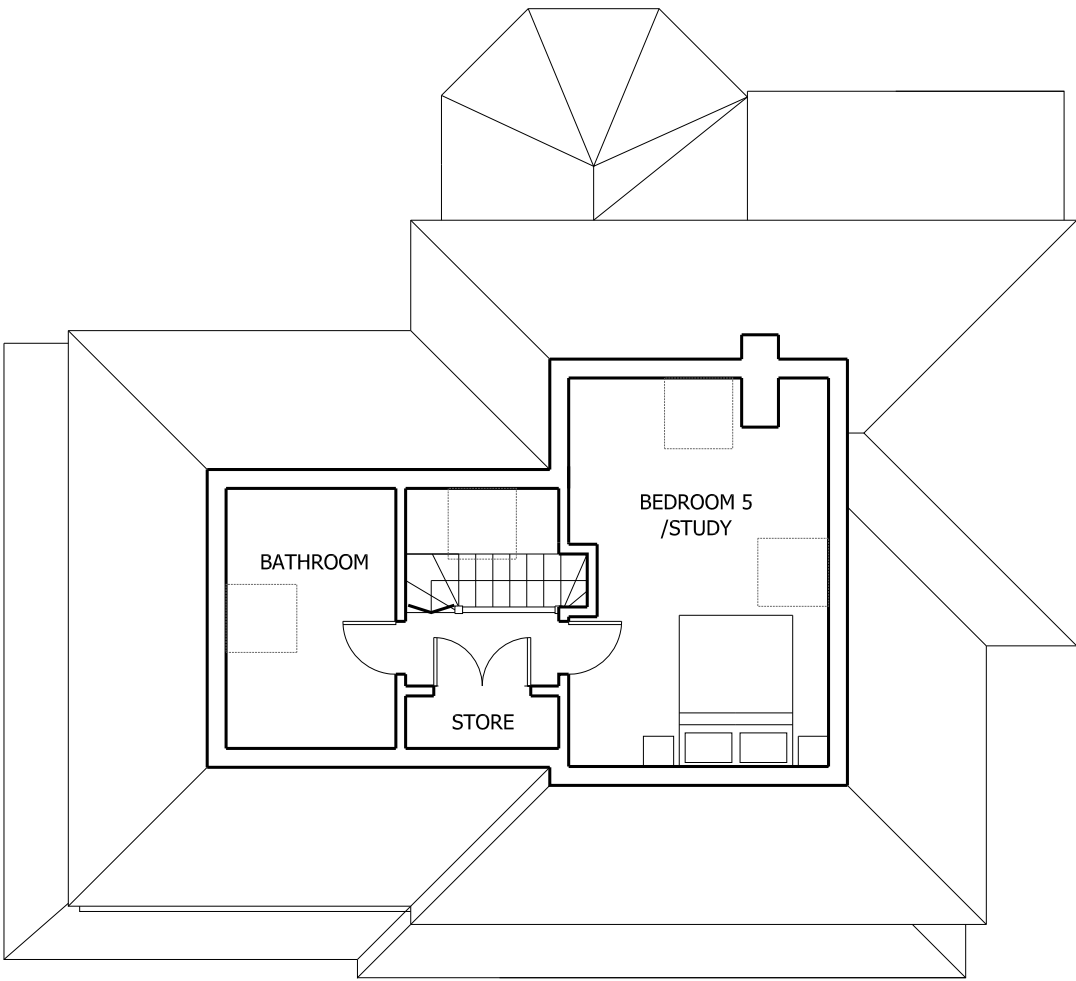

PROPOSED SECOND FLOOR PLAN

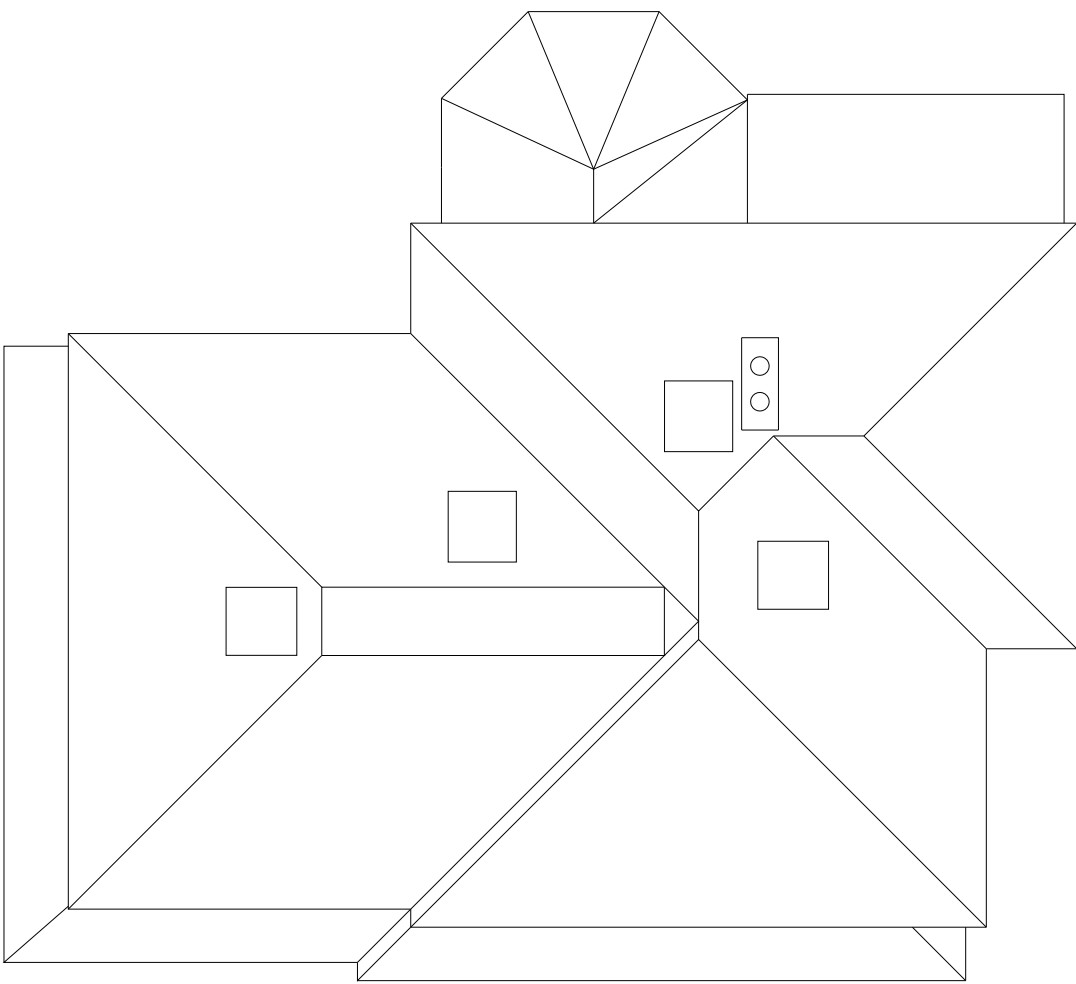

ROOF FLOOR PLAN



PROPOSED FRONT ELEVATION (NORTH FACING)
Option 2



EXISTING SIDE ELEVATION (EAST FACING)



PROPOSED REAR ELEVATION (SOUTH FACING)



EXISTING SIDE ELEVATION (WEST FACING)

Rev A 13.12.2011 Ridge line reduced in height to side extension. 1st floor set back 1 metre from boundary



Drayton House,
Drayton Lane,
Chichester
West Sussex,
PO20 2EW

TEL: 01243 832293

Architectural
Services
Planning
Building Regs
On Site Supervision
Landscape Design

e-mail: info@jjrdesigns.com

Client:

Mr & Mrs S Hibburd

Project:

17 Nelson Road, Bognor Regis, West Sussex

Drawing Title:

Proposed Plans & Elevations
Site Plan

Issue status:

Outline proposals ☐ Production information ☐ Scheme design ☐
Tender drawing ☐ Detail design ☐ Contract drawing ☐

Scale: 1:100	Drawn:	Checked:	Approved:	Date: Sep 2011
Job No: 1130	Drawing No: 101		Revision: A	