

3rd floor the Pinnacle
Central Court Station Way
Crawley, West Sussex
RH10 1JH

t: 01323 325354
t: 01932 506111
e:office@sussexstructuralengineers.co.uk

NOTES:
This drawing is to be read in conjunction with
all relevant Architects and Engineers drawings
Only figured dimensions are to be used for
construction
All dimensions are to be verified on site prior
to work commencing

No.	Description	Date

Client: Vlad Novak

Address: Picturedrome
Cinema, 51 Canada
Grove, Bognor Regis,
PO21 1DW

Project: Proposed Alterations

Drawing title: Existing Plans


Project No SSE_167

Date 02-07-19

Drawn by IA

Drawing No E02

Scale1:100@A3

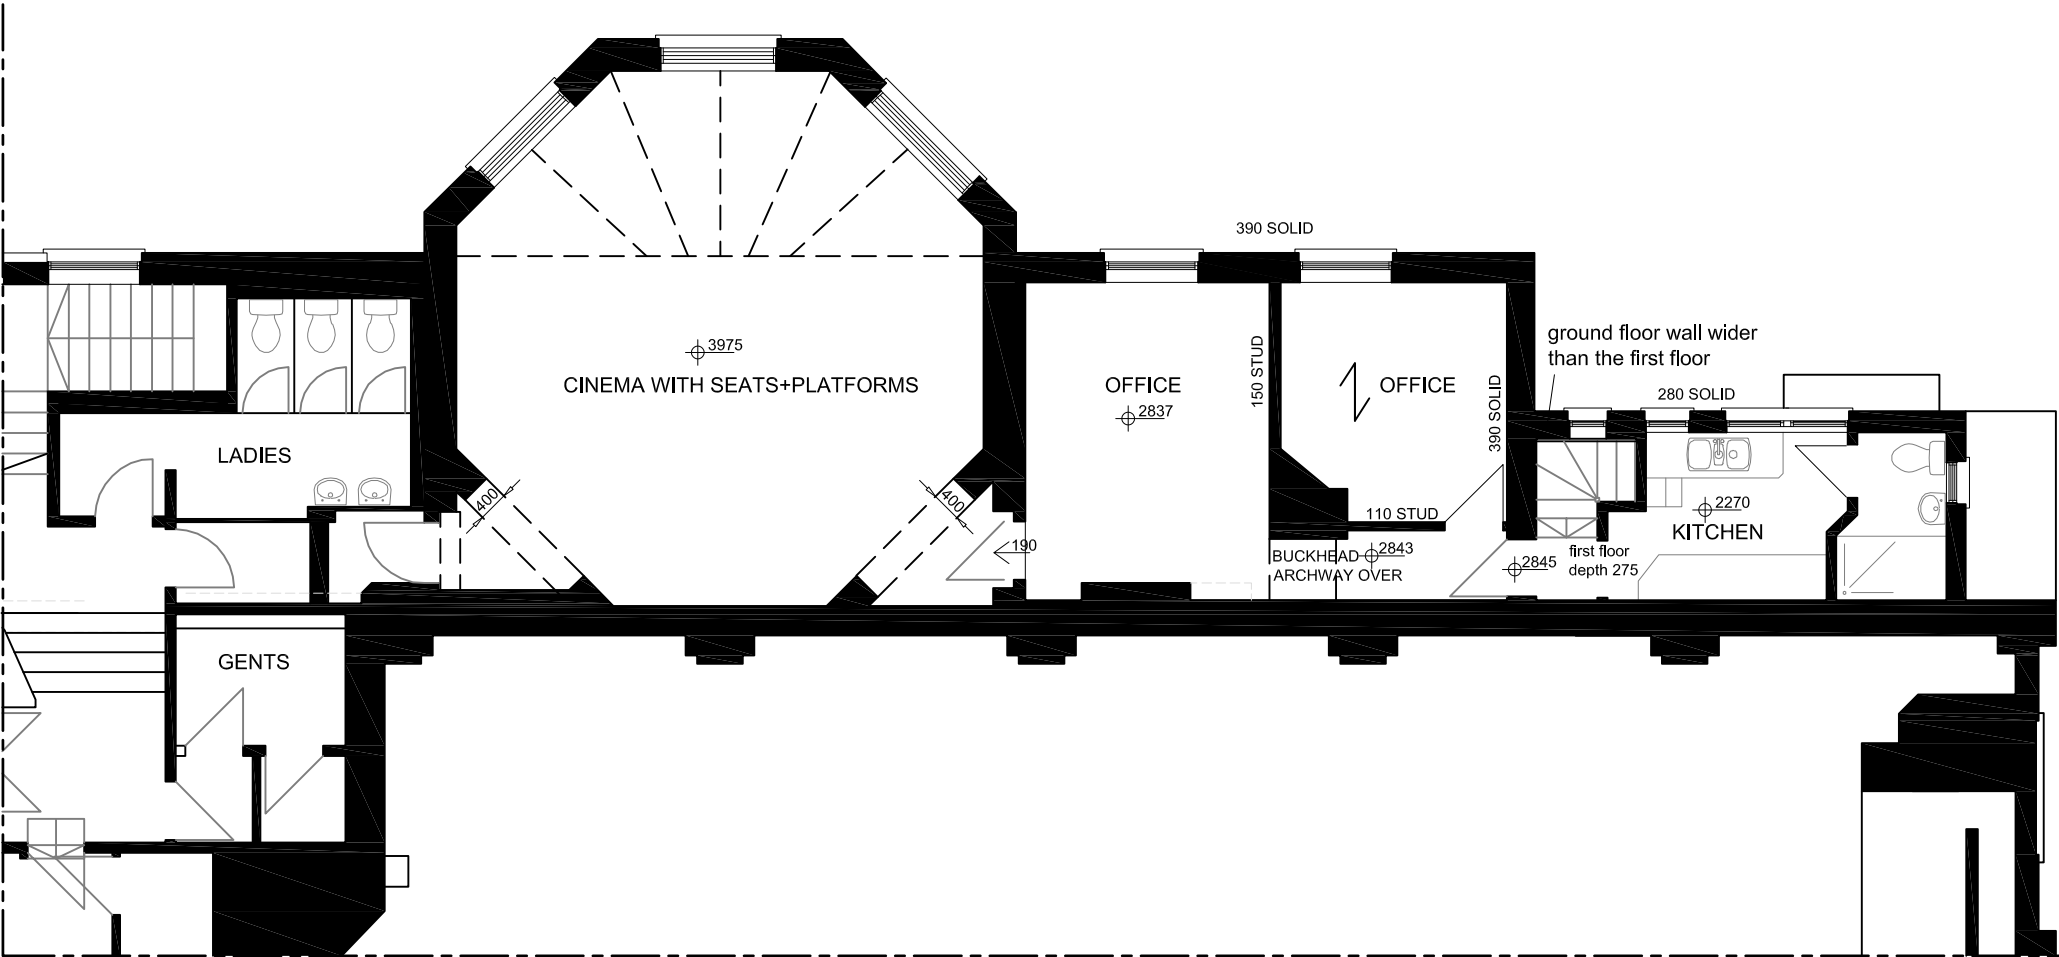

PART OF FIRST FLOOR PLAN

