



Notes:

----- DOTTED LINES, SHOWN IN RED, TO BE REMOVED

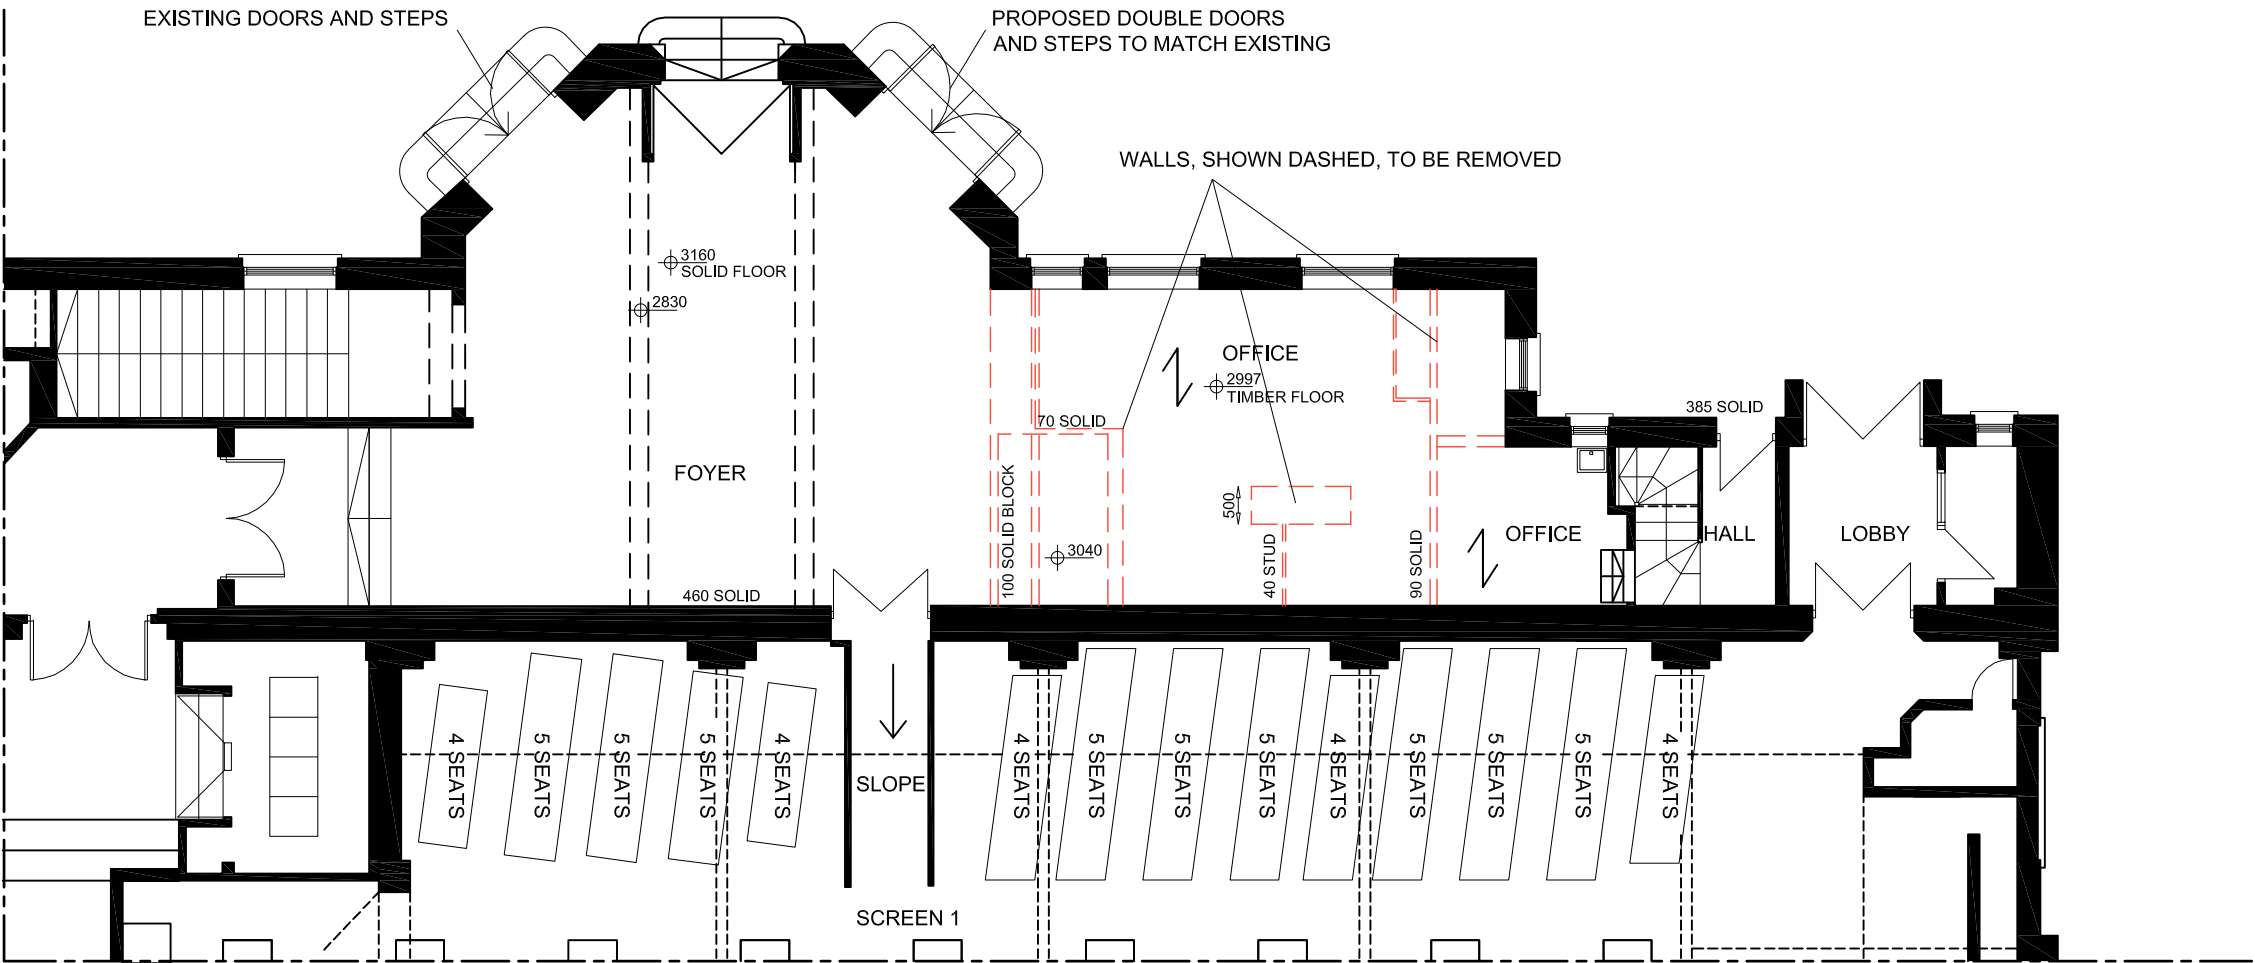

PART OF GROUND FLOOR PLAN

 

SSE ©

3rd floor the Pinnacle
Central Court Station Way
Crawley, West Sussex
RH10 1JH

t: 01323 325354
t: 01932 506111
e:office@sussexstructuralengineers.co.uk

NOTES:
This drawing is to be read in conjunction with
all relevant Architects and Engineers drawings
Only figured dimensions are to be used for
construction
All dimensions are to be verified on site prior
to work commencing

No.	Description	Date
Client: Vlad Novak		
Address: Picturedrome Cinema, 51 Canada Grove, Bognor Regis, PO21 1DW		
Project: Proposed Alterations		
Drawing title: Proposed Plans		
Project No		SSE_167
Date		12-07-19
Drawn by		IA
Drawing No		P01
Scale1:100@A3		