


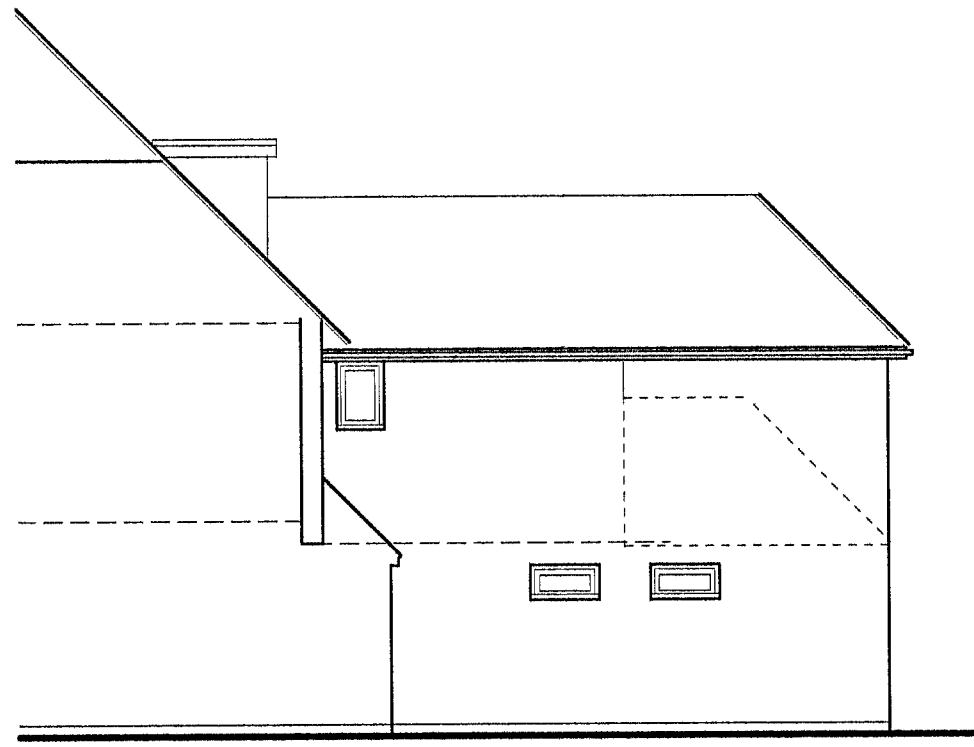


SOUTH ELEVATION
PROPOSED ELEVATIONS



NORTH ELEVATION




WEST ELEVATION

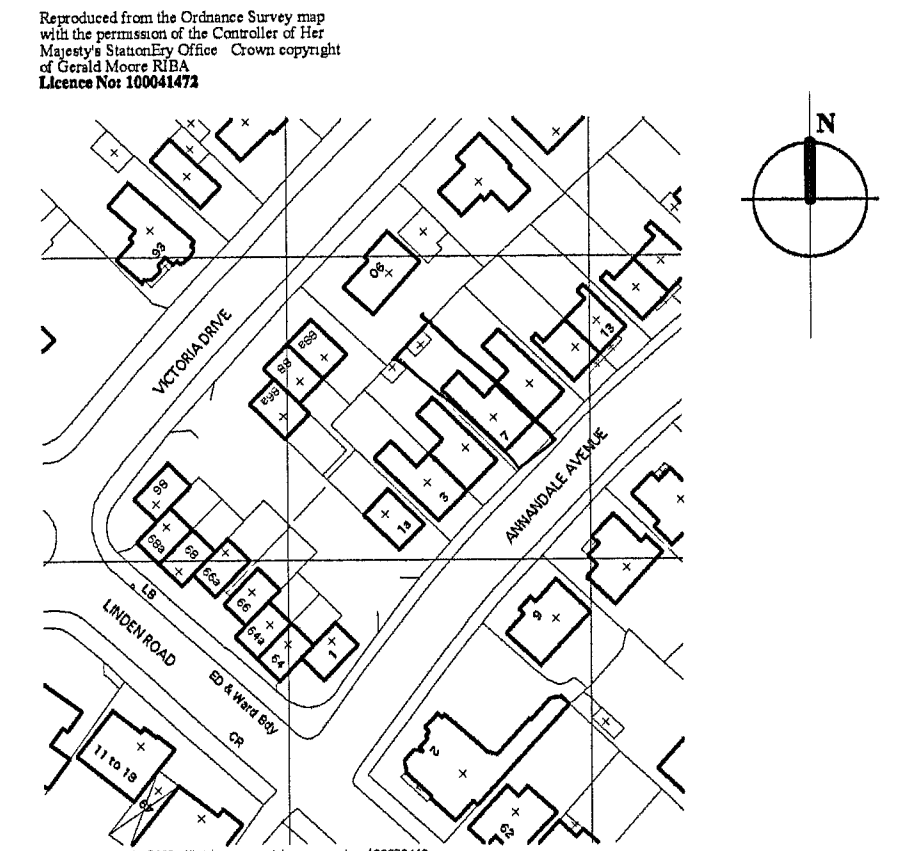

LOCATION PLAN 1:1250




SOUTH ELEVATION
EXISTING ELEVATIONS

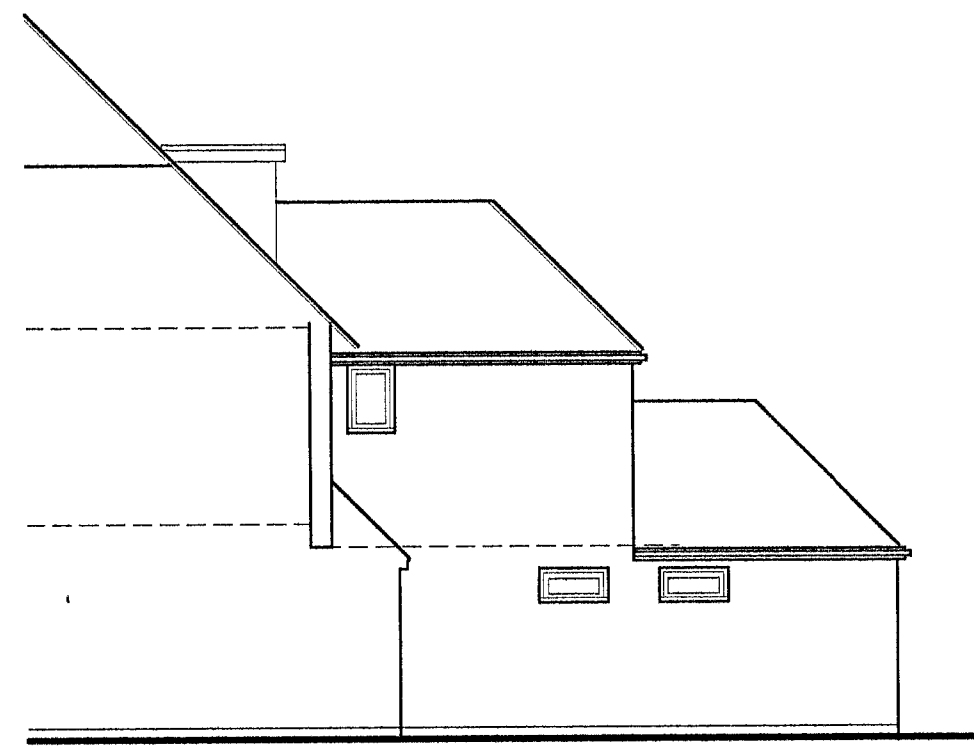


NORTH ELEVATION




WEST ELEVATION

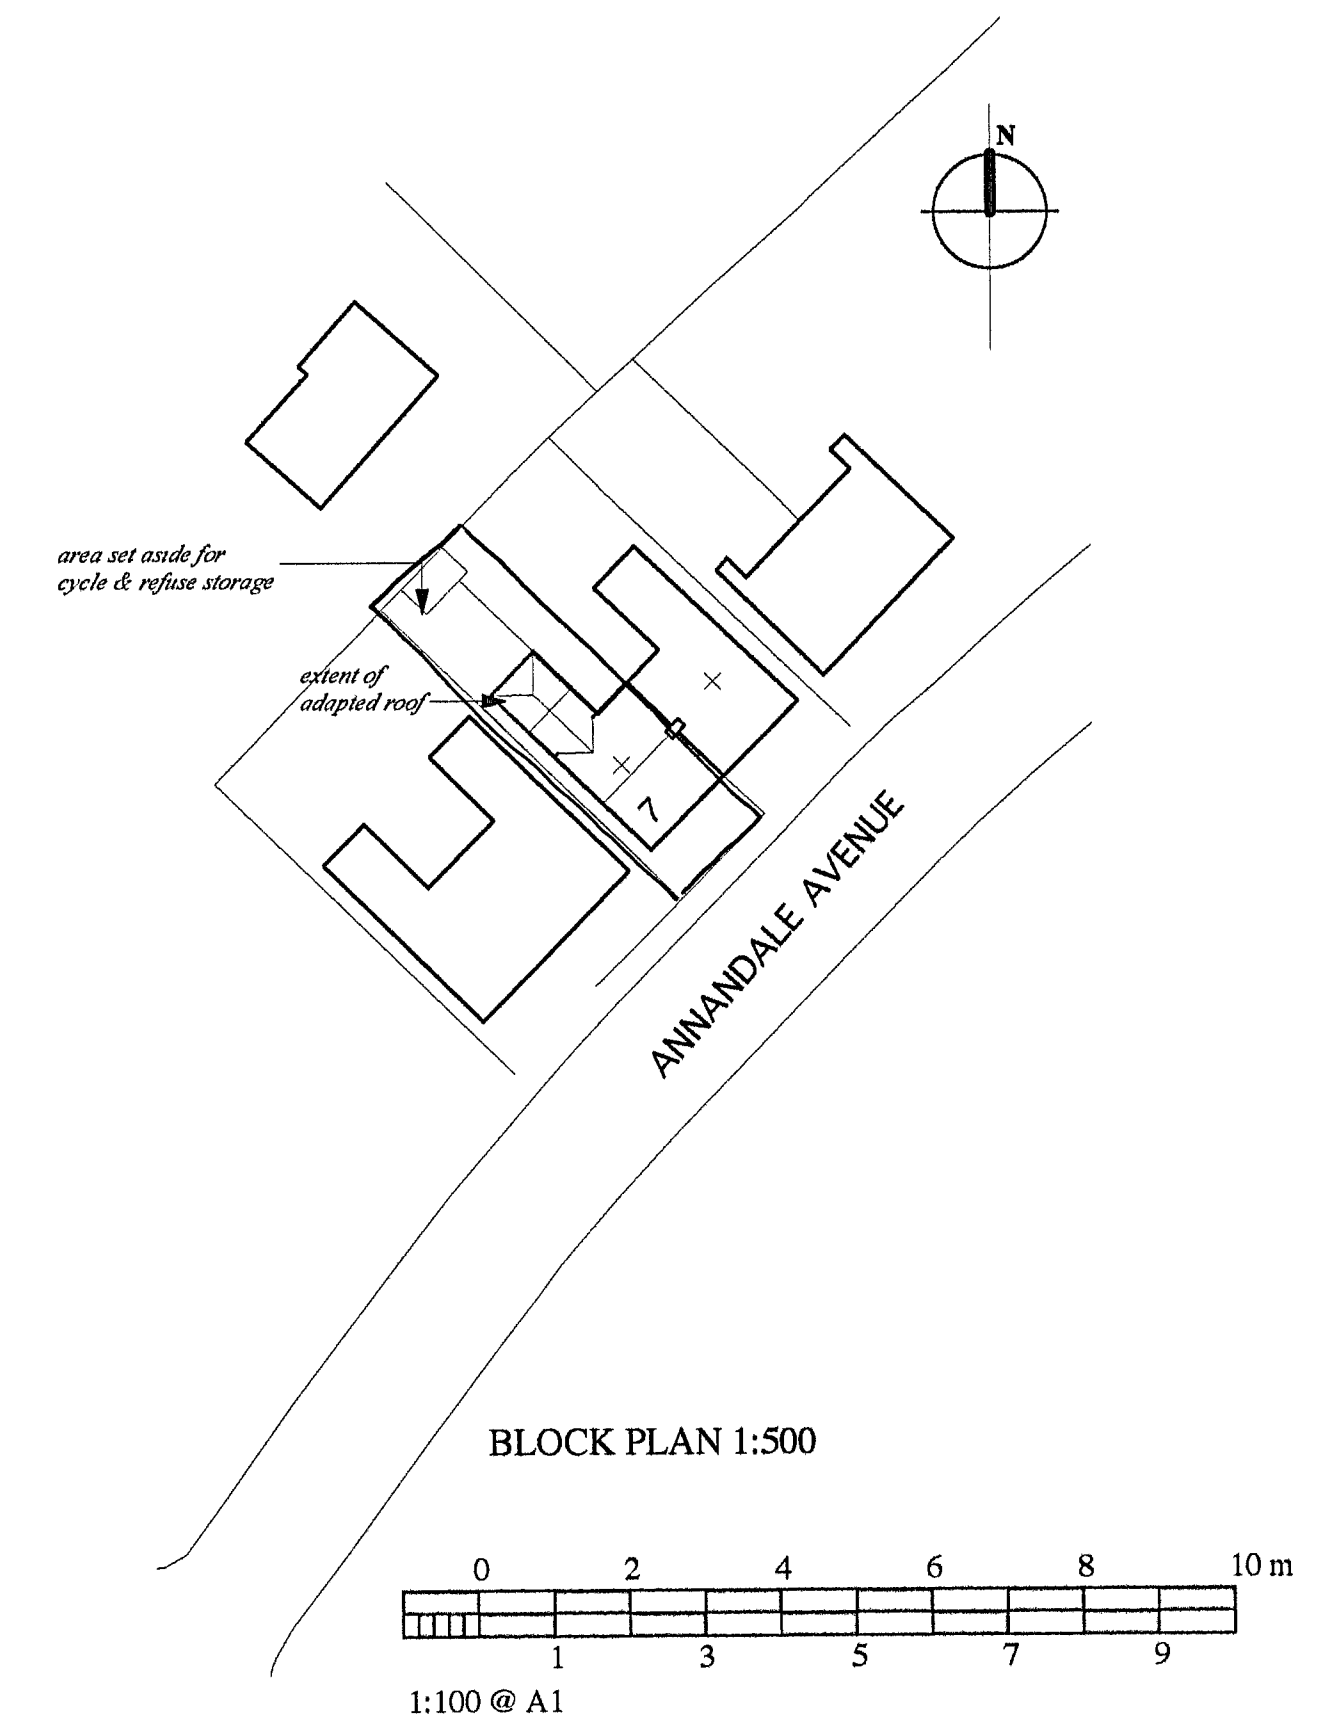


BLOCK PLAN 1:500

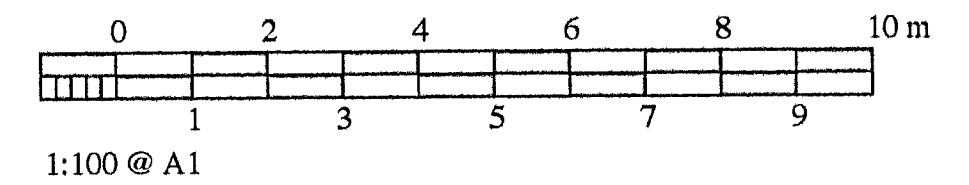


1:100 @ A1

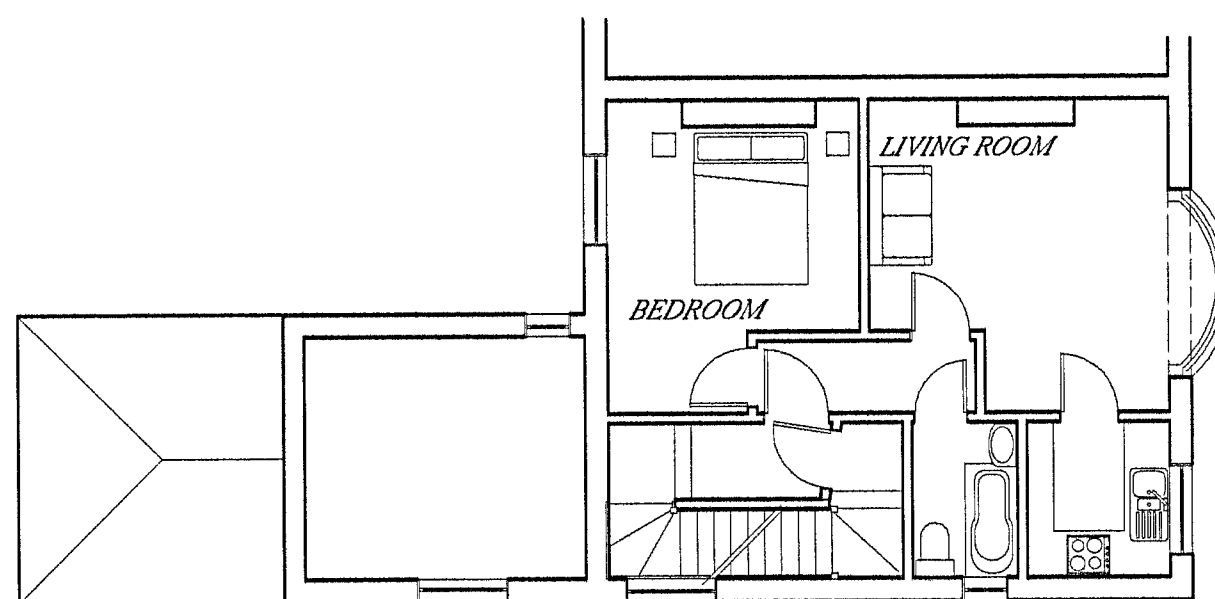


FIRST FLOOR PLAN

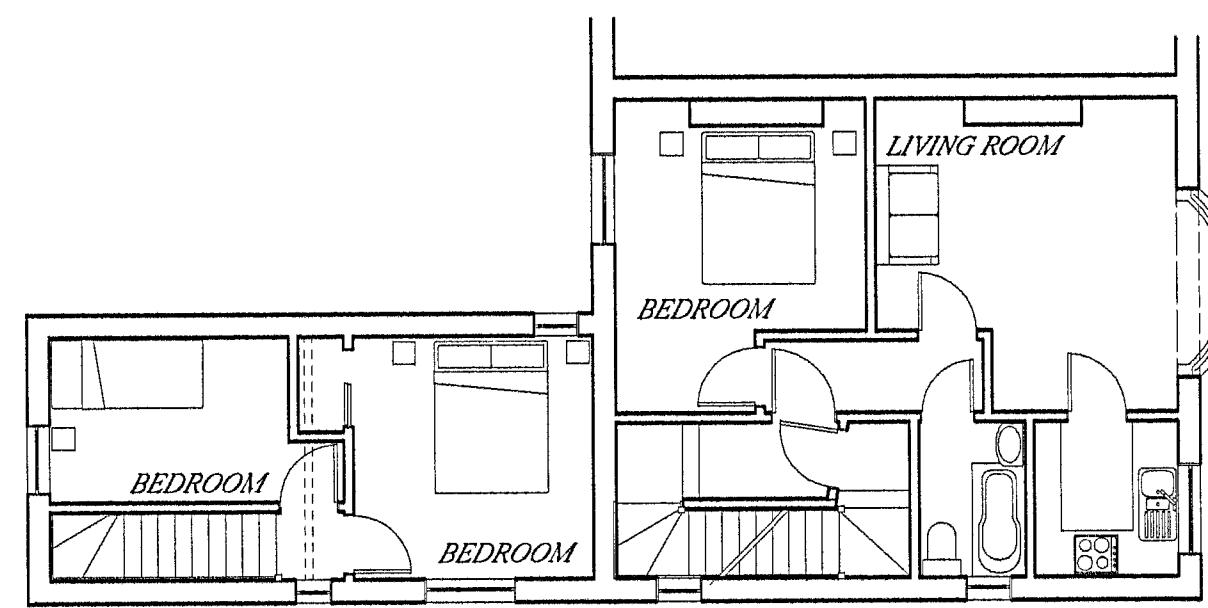

FIRST FLOOR PLAN

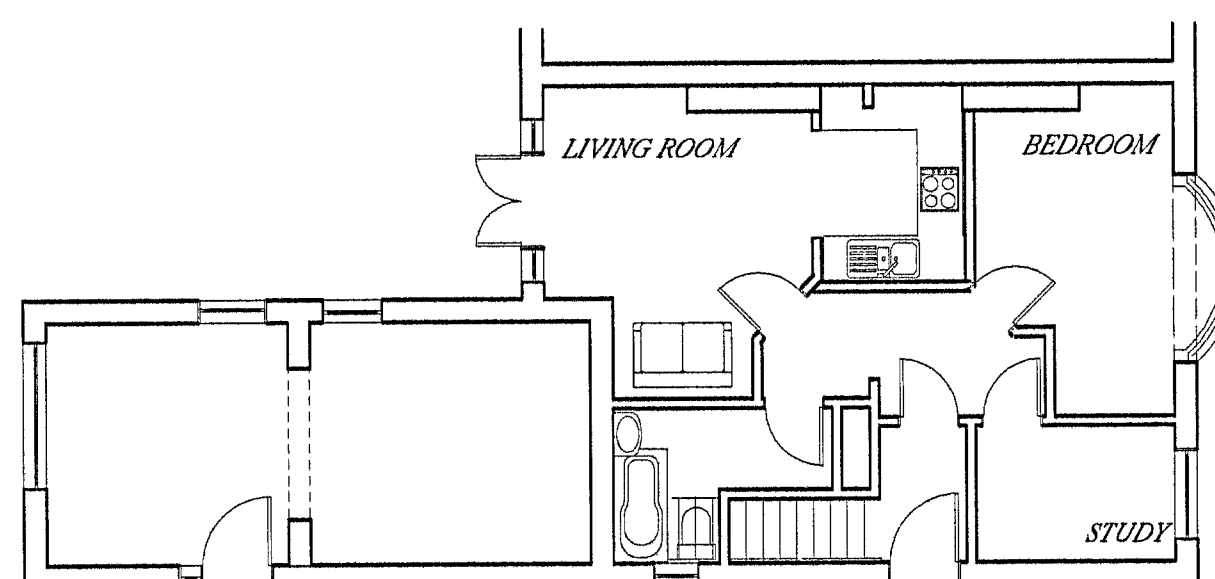

GROUND FLOOR PLAN
EXISTING

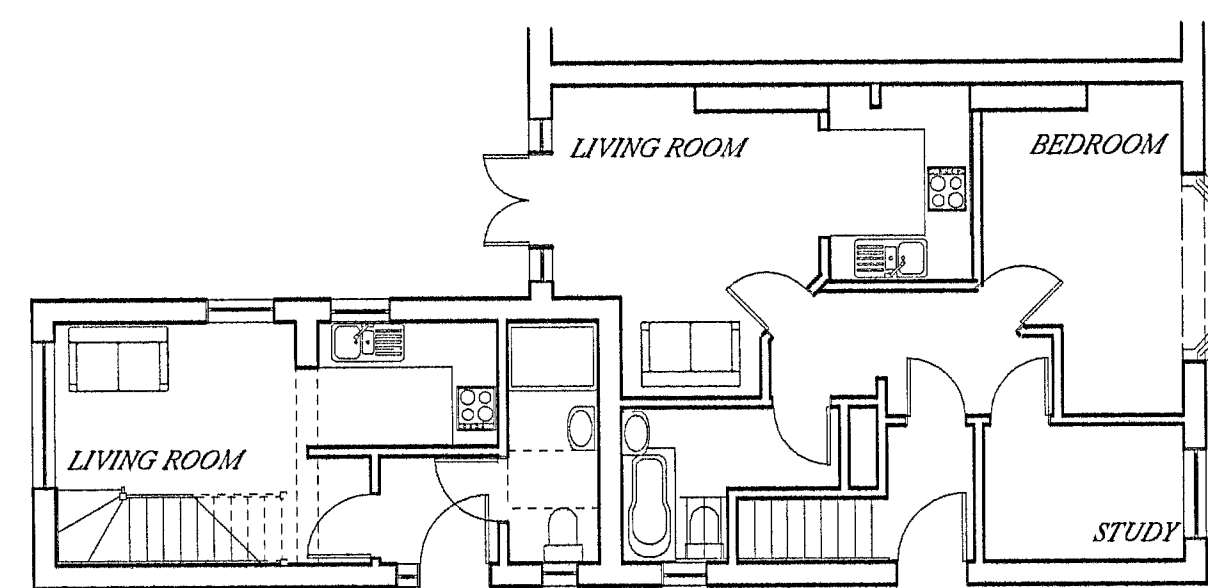

GROUND FLOOR PLAN
PROPOSED

A 300708 gm Block Plan revised
Rev Date Amen App Revision

Gerald Moore RIBA, Chartered Architect

1 Exmoor Crescent, Worthing, West Sussex BN13 2PL

Tel/Fax: 01903 609607

Mobile: 07793 00 44 62

e-mail: geraldmoorenba@mac.com

Client: MR T. TALBOT

Project: PROPOSED DEVELOPMENT AT
7 ANNANDALE AVENUE
BOGNOR REGIS PO21 2ES

Drawing: LOCATION, BLOCK & SITE LAYOUT PLANS
FLOOR PLANS & ELEVATIONS
[EXISTING & PROPOSED]

Drg No: 825/08/P/01A

Scales: 1:1250, 1:500, 1:100

Date: JULY 2008

Drawn: gm

Drawing Size: [A1]

This drawing is the copyright of Gerald Moore RIBA. The contractor should check all dimensions on site.
No dimensions are to be scaled from this drawing except for planning purposes. It is the contractor's
responsibility to ensure that all works are in compliance with the current statutory requirements