




- NOTES:**
1. This drawing is to be read in conjunction with all relevant Architects and Engineers drawings and specifications.
 2. All dimensions are to be confirmed on site before any work commences.
 3. Report any discrepancies found to this office

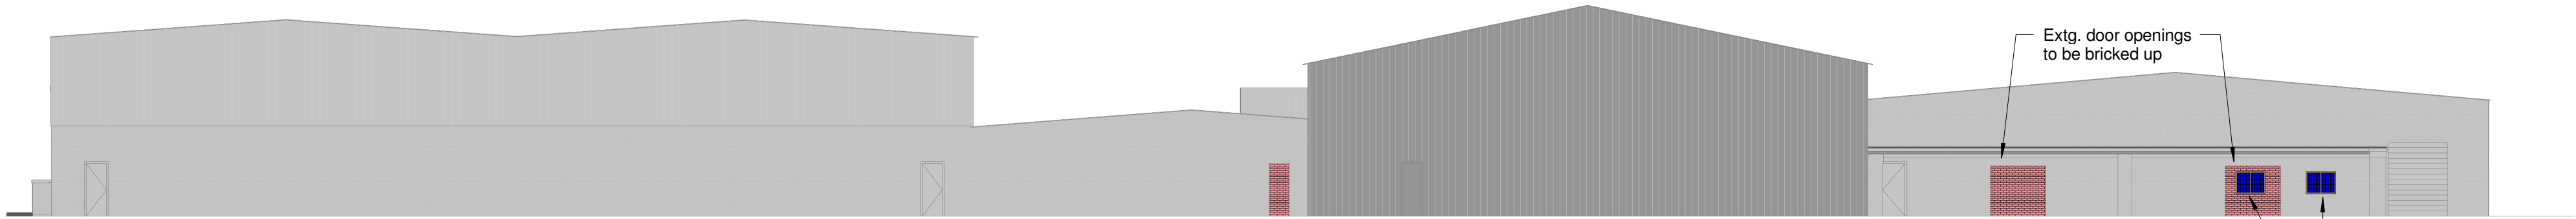


NORTH EAST ELEVATION
(Proposed)

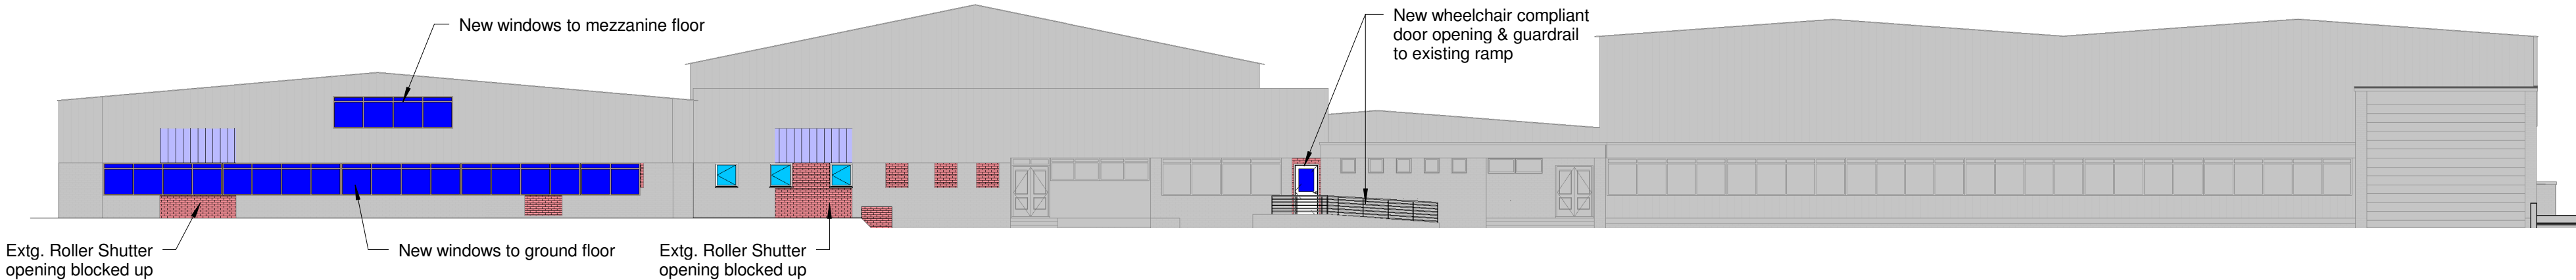


SOUTH WEST ELEVATION
(Proposed)

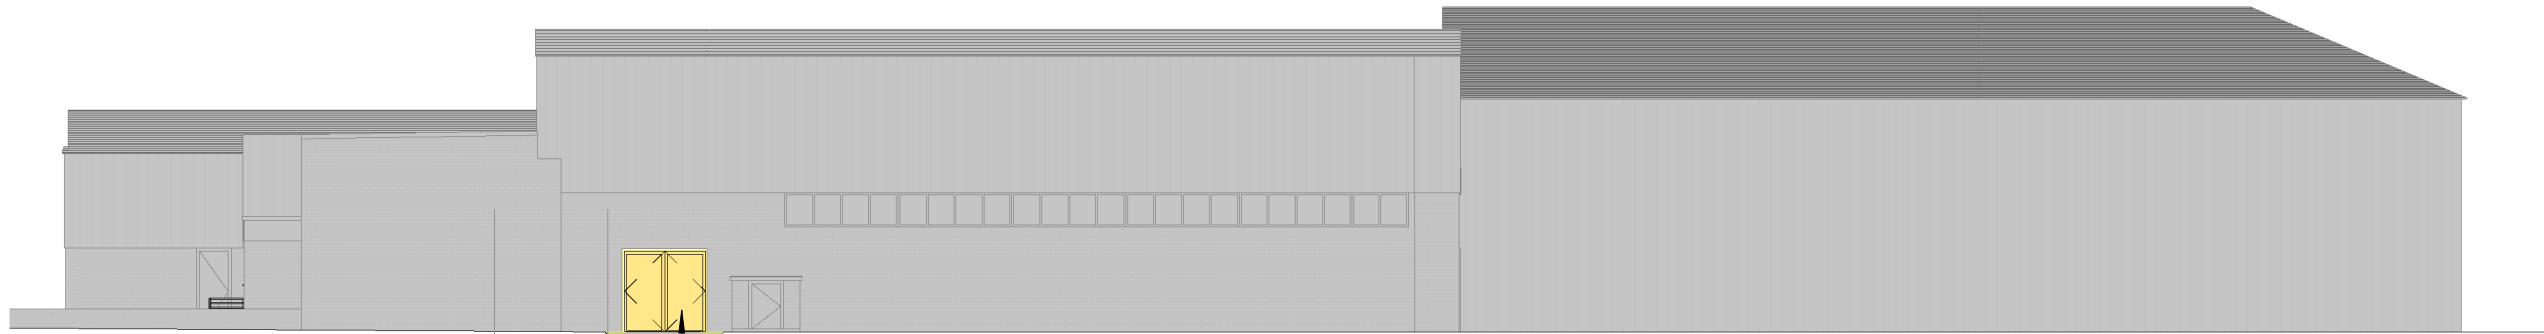


SOUTH EAST ELEVATION
(Proposed)

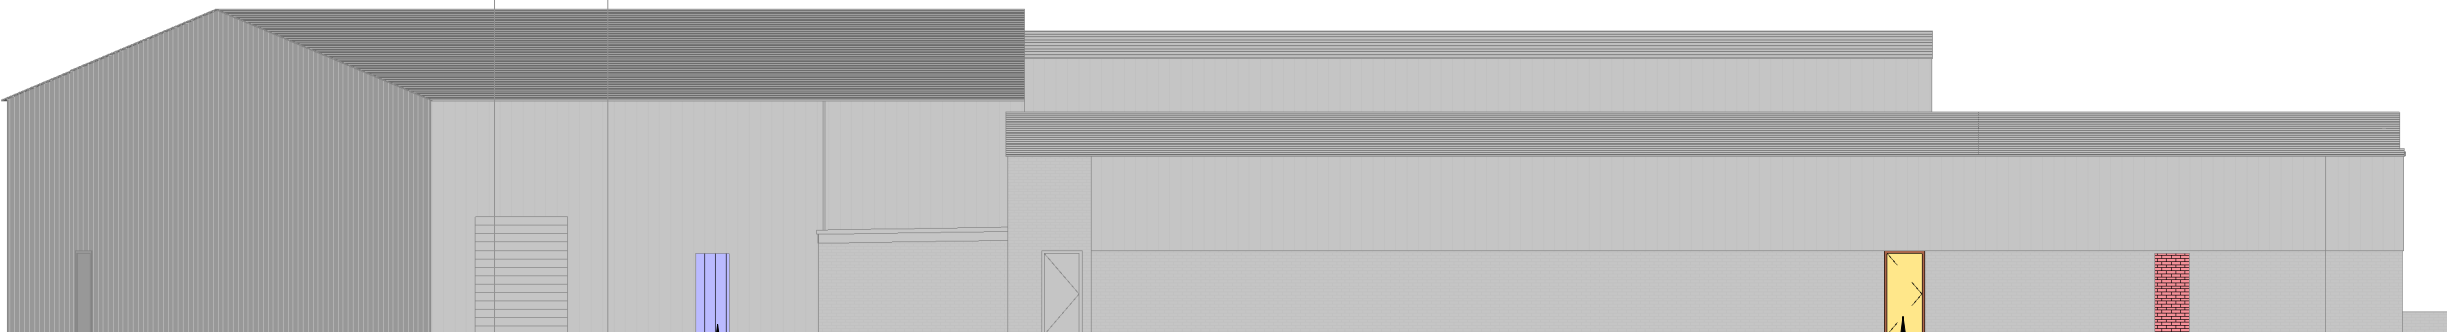

NORTH WEST ELEVATION
(Proposed)

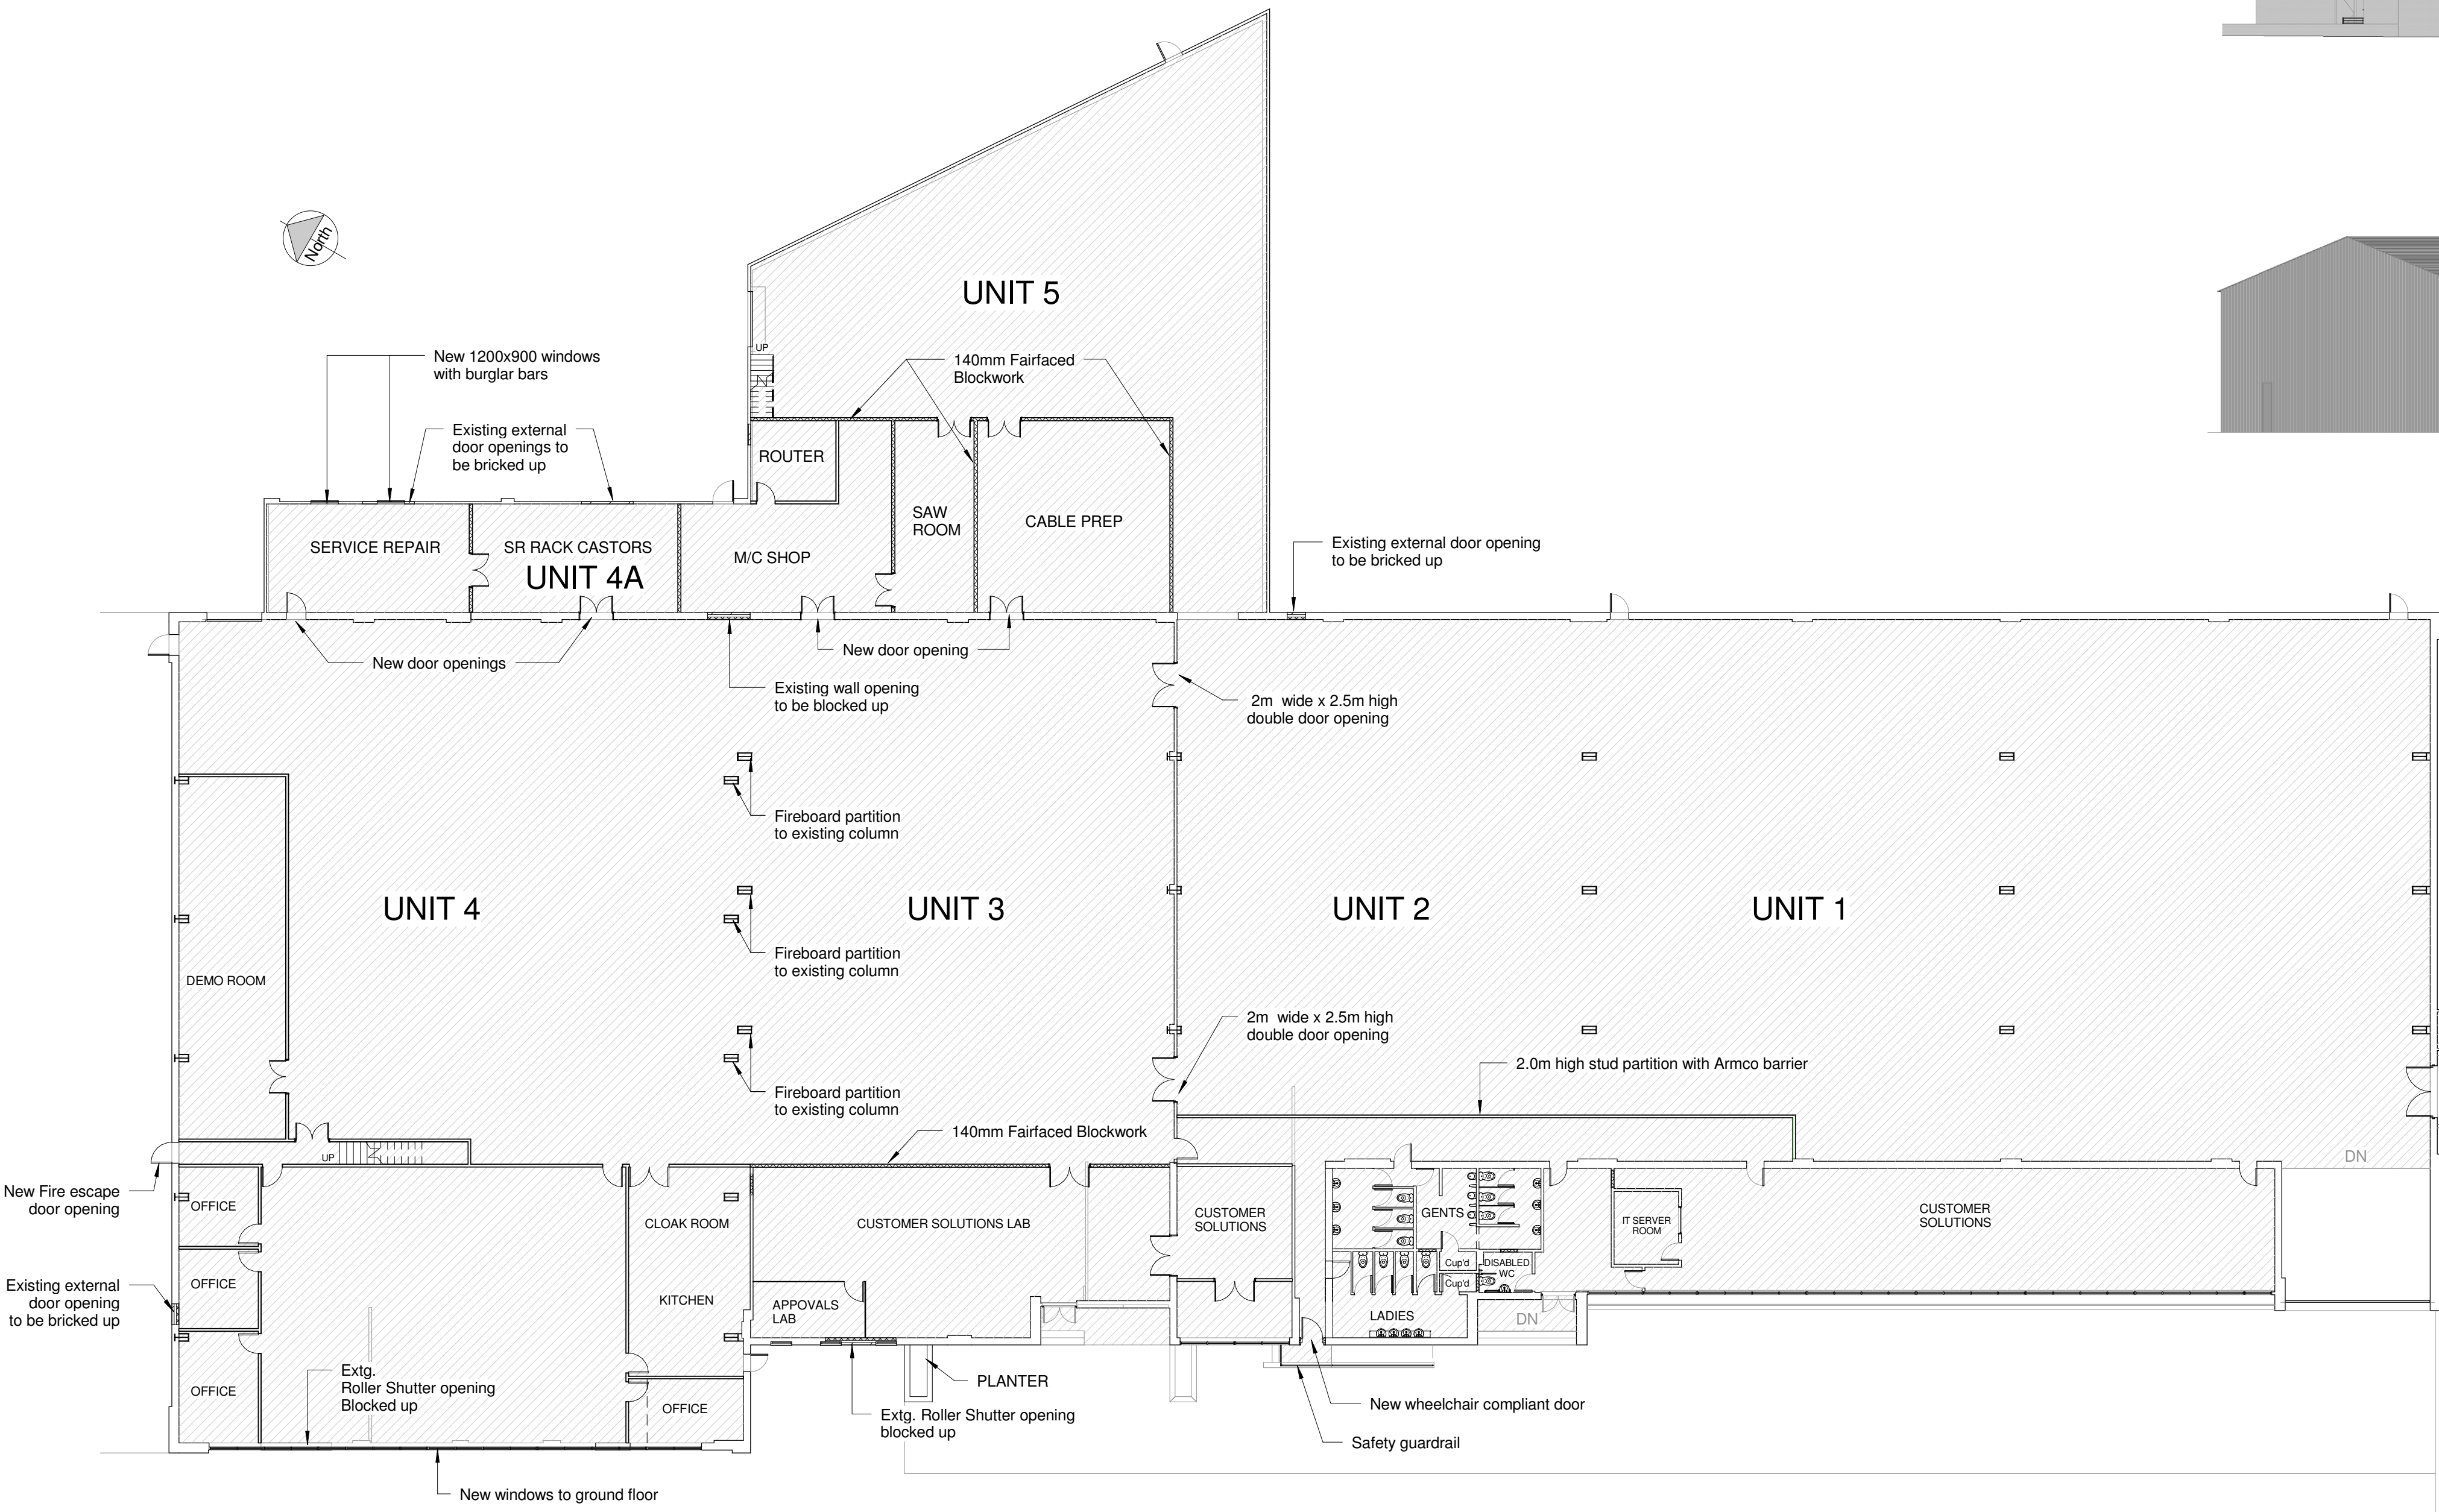

GROUND FLOOR PLAN
(Proposed)

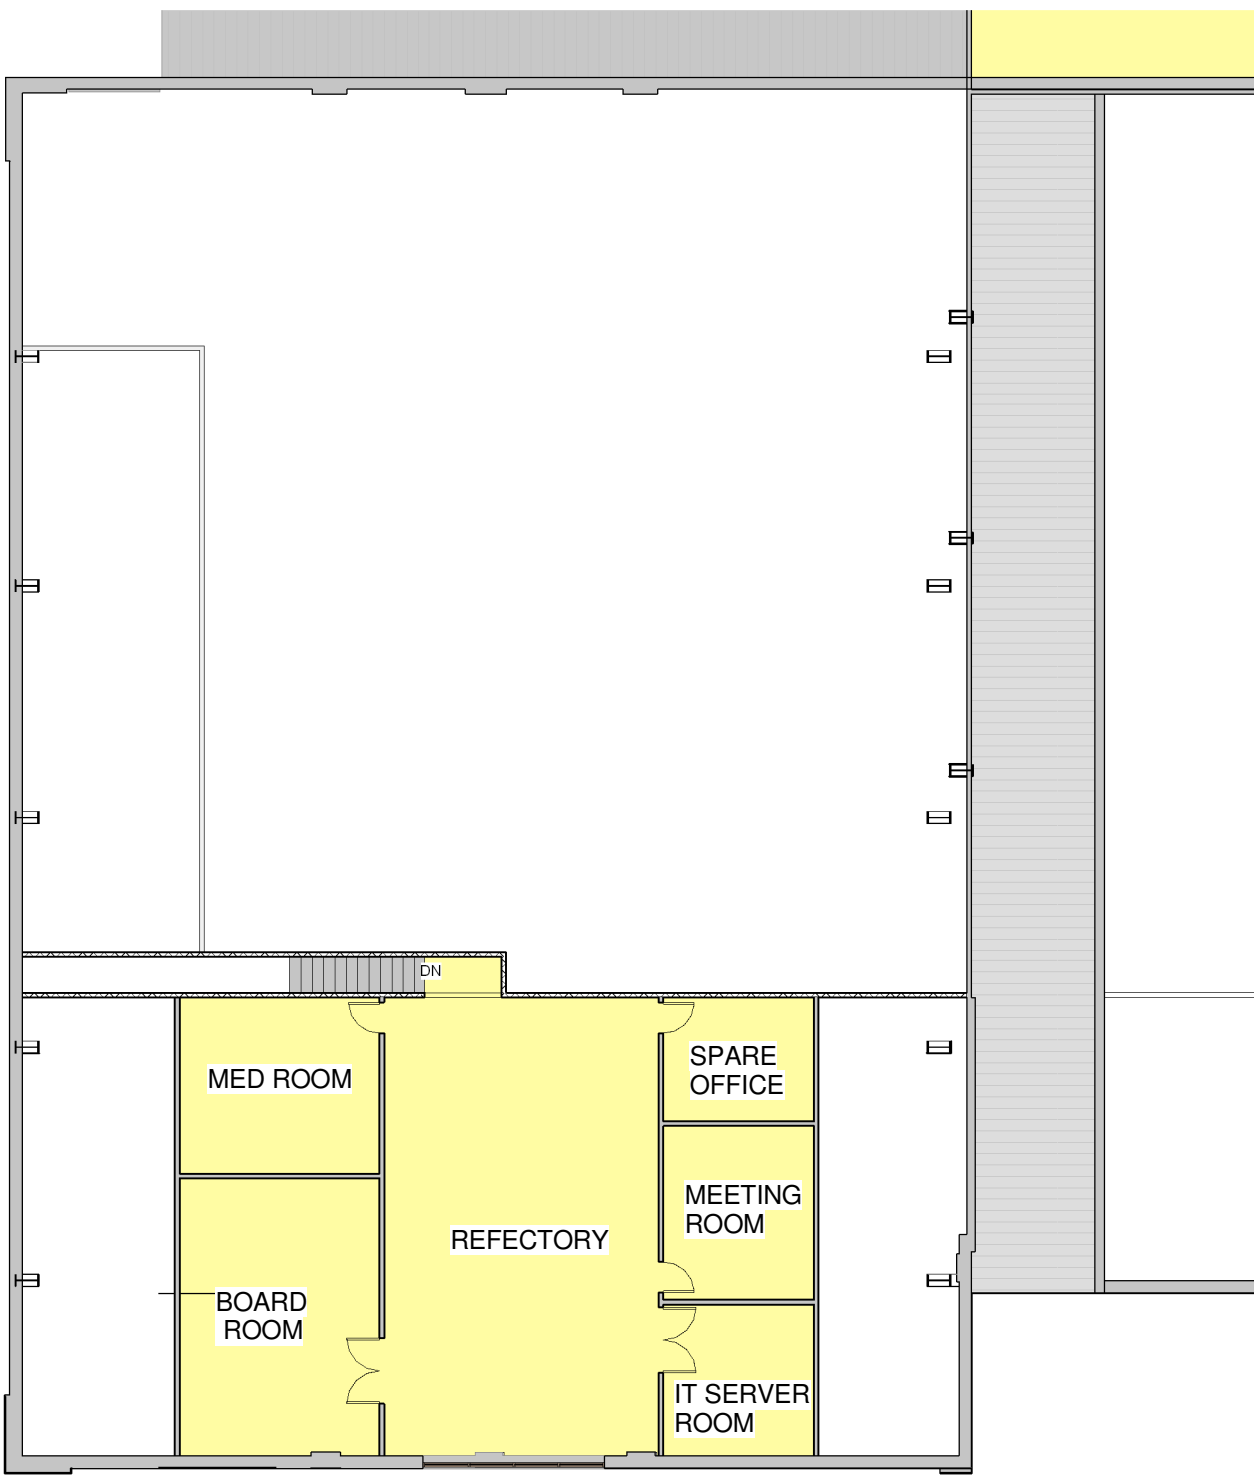

MEZZANINE FLOOR PLAN

Project: UNITS 1 - 5 CASTLEGROVE BUSINESS PARK SOUTH BERSTED BUSINESS PARK DURBAN ROAD BOGNOR REGIS PO22 9QT	Title ALTERATIONS TO UNITS 1-5 CASTLEGROVE BUSINESS PARK	Revision:	Description	Date	Tel:01252-794135 E-mail: chlatom@aol.com Fax:07876-882883 <i>TOM CHLA</i> <i>DESIGN LIMITED</i> 7 Roseville Cottages x Summerfield Lane x Frensham x Farnham x Surrey x GU10 3AN	Drawing No. 2005-BP-003		Job No: BP-005
		0	Issued to site	07.06.10		Scale: 1 : 200	Date: June 2010	Revision: 1
		1	Correction to SW Elevation	21.06.10				
	Client: BORELLI PROPERTY SERVICES LIMITED for PNH PROPERTIES LIMITED							