




PROPOSED DOUBLE DOORS  
AND STEPS TO MATCH EXISTING

# EAST ELEVATION

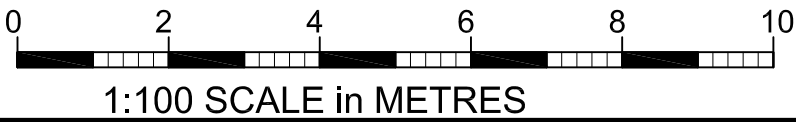

SSE ©

3rd floor the Pinnacle  
Central Court Station Way  
Crawley, West Sussex  
RH10 1JH

t: 01323 325354  
t: 01932 506111  
e:office@sussexstructuralengineers.co.uk

**NOTES:**  
This drawing is to be read in conjunction with  
all relevant Architects and Engineers drawings  
Only figured dimensions are to be used for  
construction  
All dimensions are to be verified on site prior  
to work commencing

| No.                                                                            | Description | Date     |
|--------------------------------------------------------------------------------|-------------|----------|
| Client: Vlad Novak                                                             |             |          |
| Address: Picturedrome<br>Cinema, 51 Canada<br>Grove, Bognor Regis,<br>PO21 1DW |             |          |
| Project: Proposed Alterations                                                  |             |          |
| Drawing title: Proposed Elevations                                             |             |          |
| Project No                                                                     |             | SSE_167  |
| Date                                                                           |             | 12-07-19 |
| Drawn by                                                                       |             | IA       |
| Drawing No                                                                     |             | P03      |
| Scale1:100@A2                                                                  |             |          |