

3rd floor the Pinnacle  
Central Court Station Way  
Crawley, West Sussex  
RH10 1JH

t: 01323 325354  
t: 01932 506111  
e:office@sussexstructuralengineers.co.uk

**NOTES:**  
This drawing is to be read in conjunction with  
all relevant Architects and Engineers drawings  
Only figured dimensions are to be used for  
construction  
All dimensions are to be verified on site prior  
to work commencing

| No. | Description | Date |
|-----|-------------|------|
|     |             |      |

Client: Vlad Novak

Address: Picturedrome  
Cinema, 51 Canada  
Grove, Bognor Regis,  
PO21 1DW

Project: Proposed Alterations

Drawing title: Existing Plans


Project No SSE\_167

Date 02-07-19

Drawn by IA

Drawing No E02

Scale1:100@A3

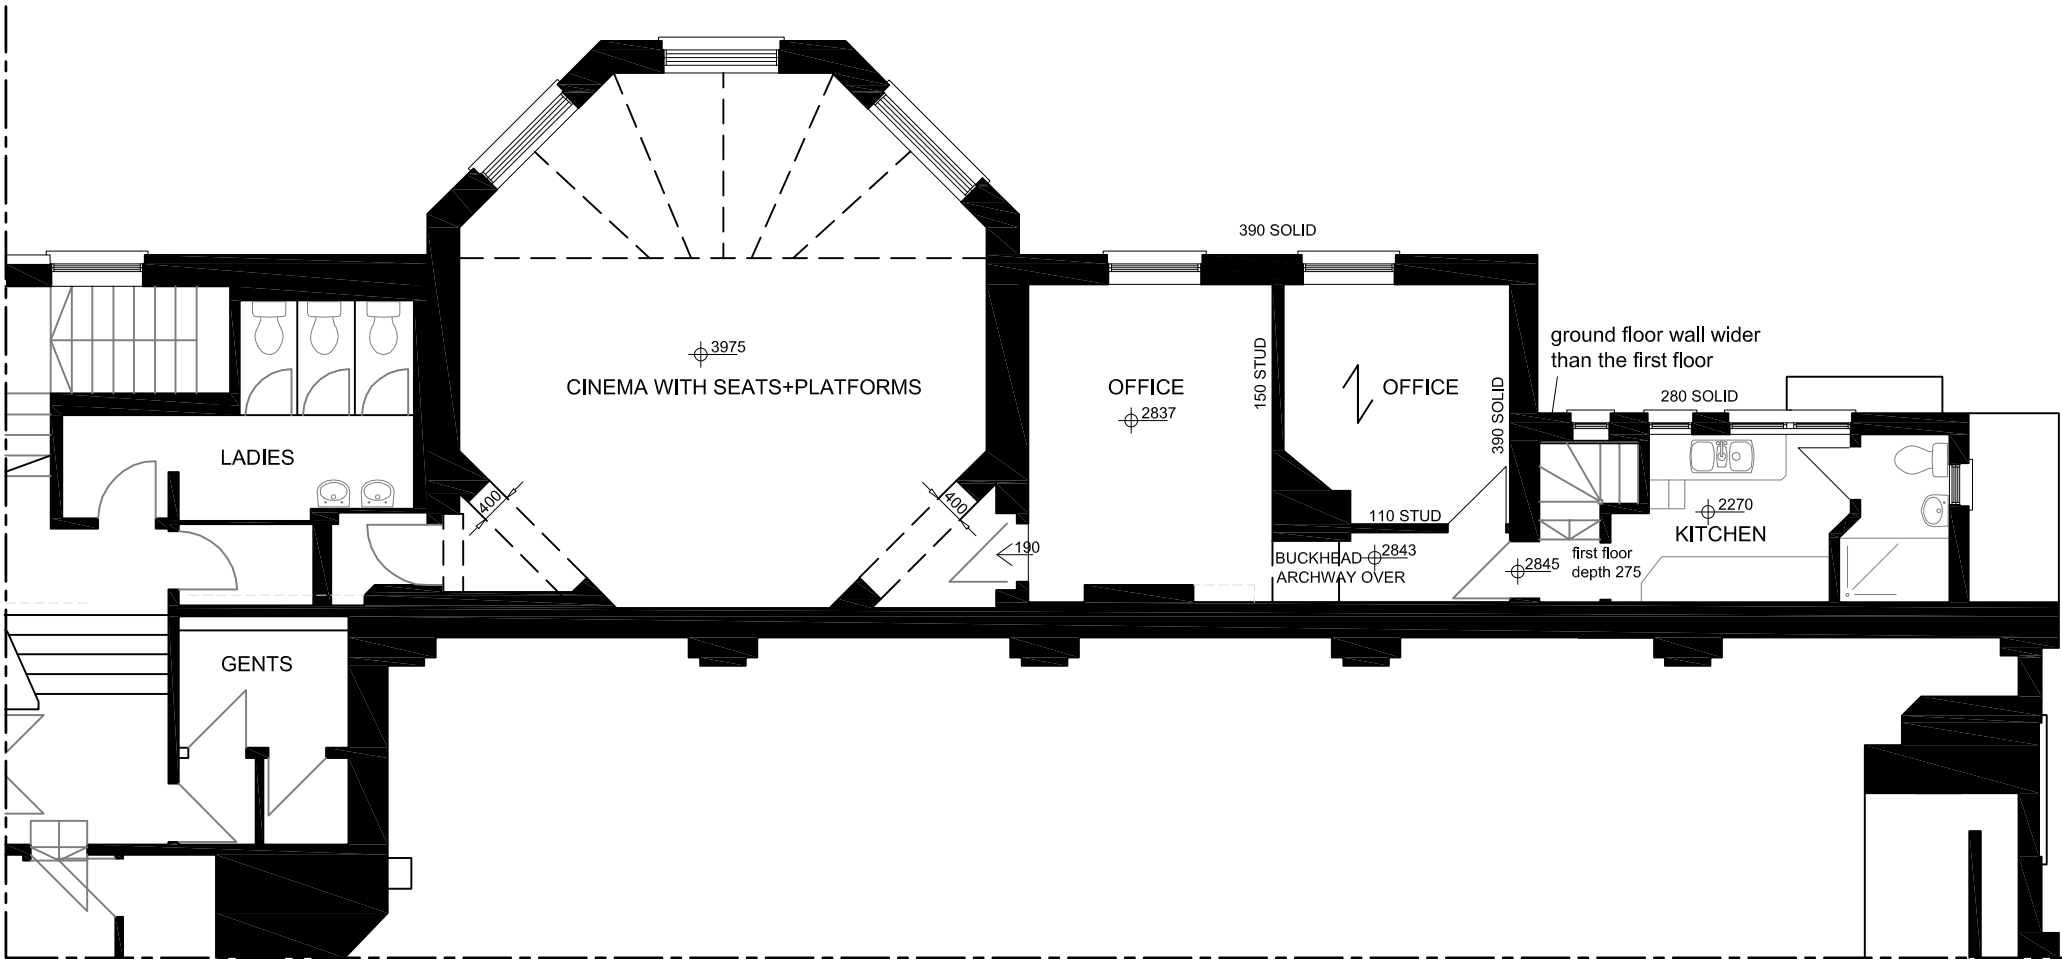

PART OF FIRST FLOOR PLAN

