



Proposed Alterations and Conversion | 98-100 Chichester Road | Bognor Regis | PO21 5AA

RBA Architects Limited on behalf of Ashton Care (Bognor Regis) Limited


DO NOT SCALE

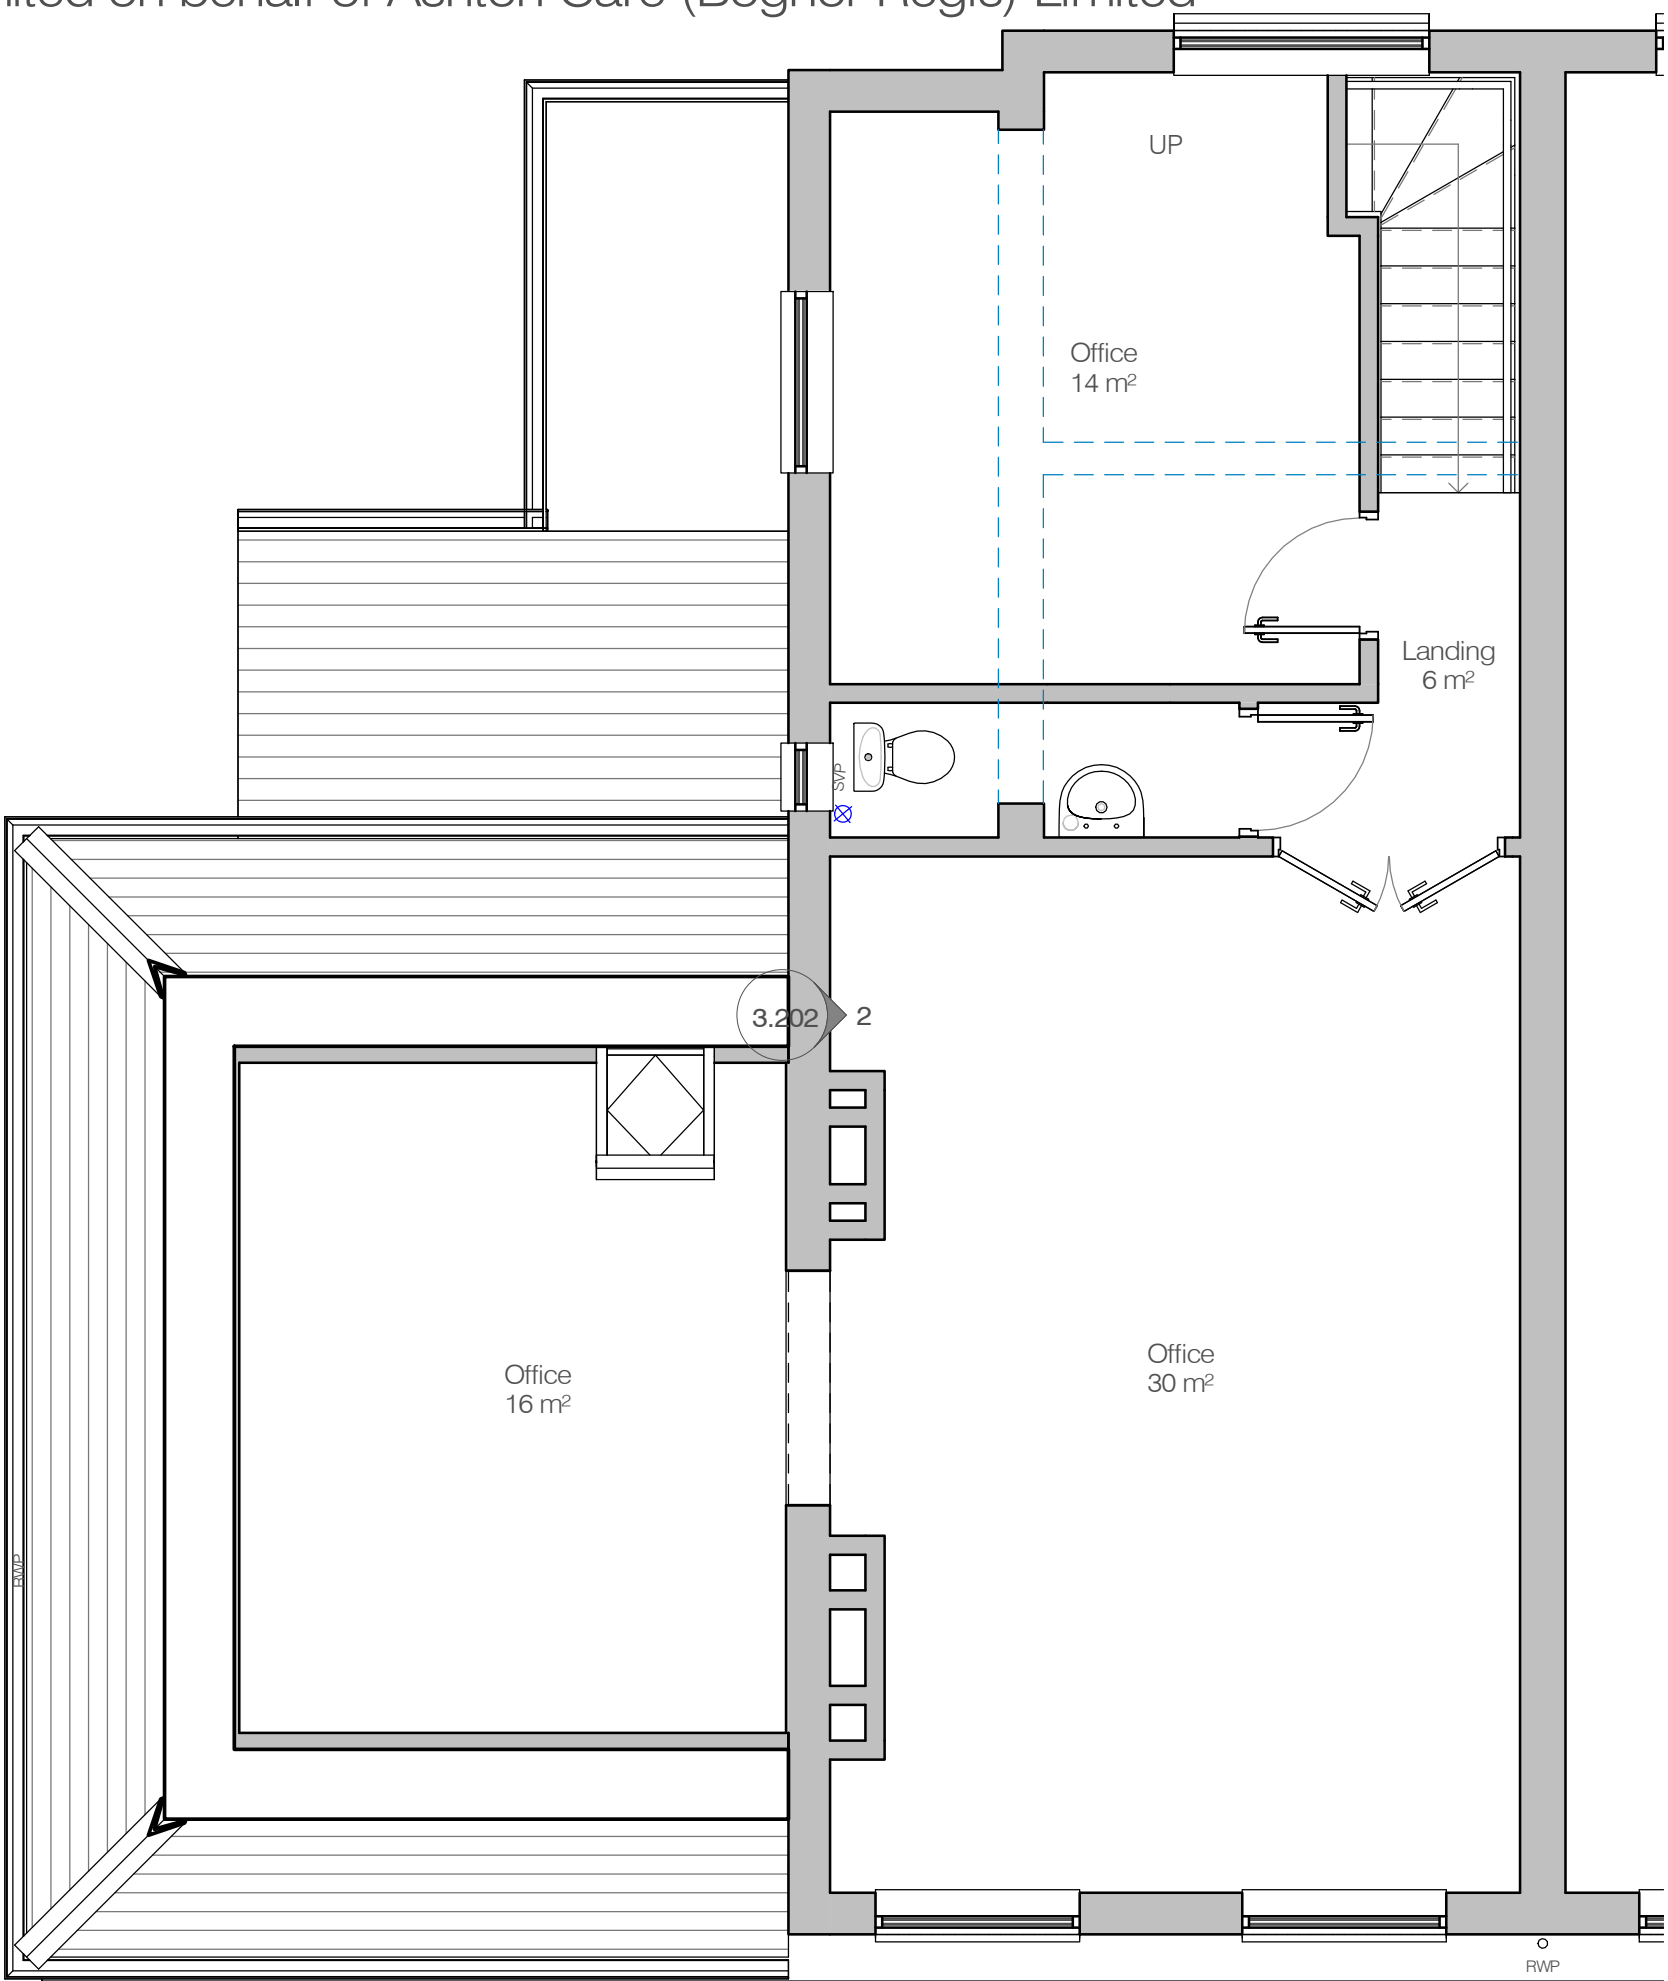


3. Level 01 - Existing
scale 1 : 50

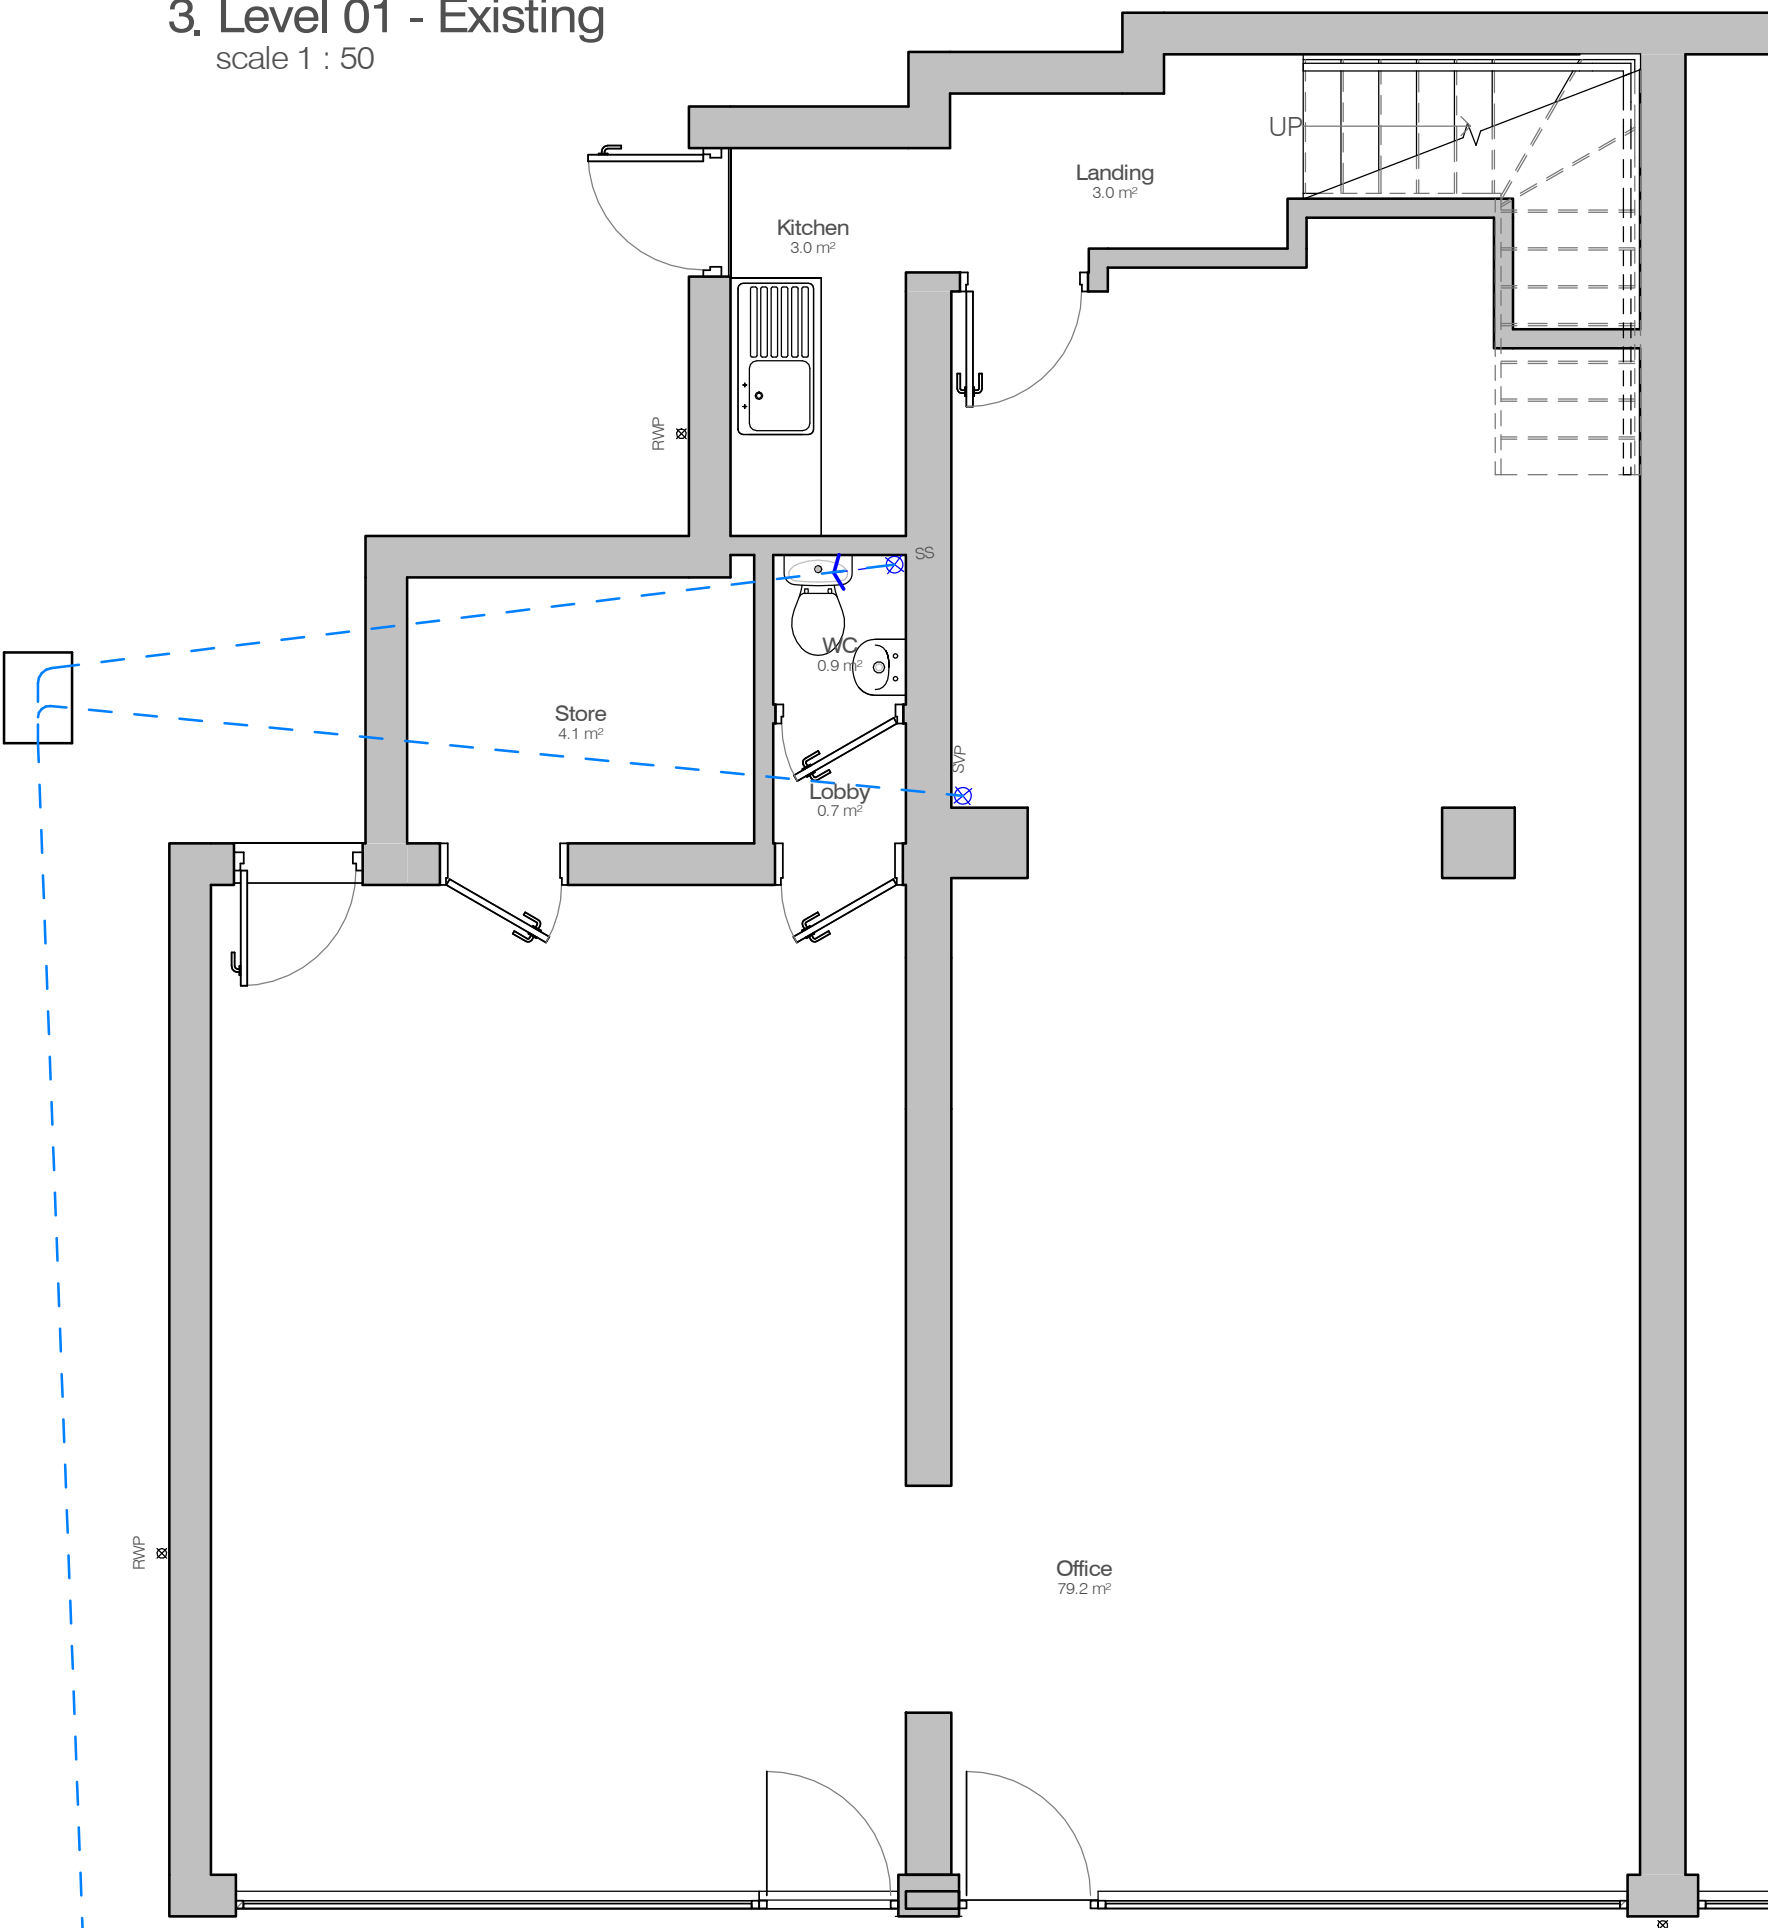

1. Level 00 - Existing
scale 1 : 50

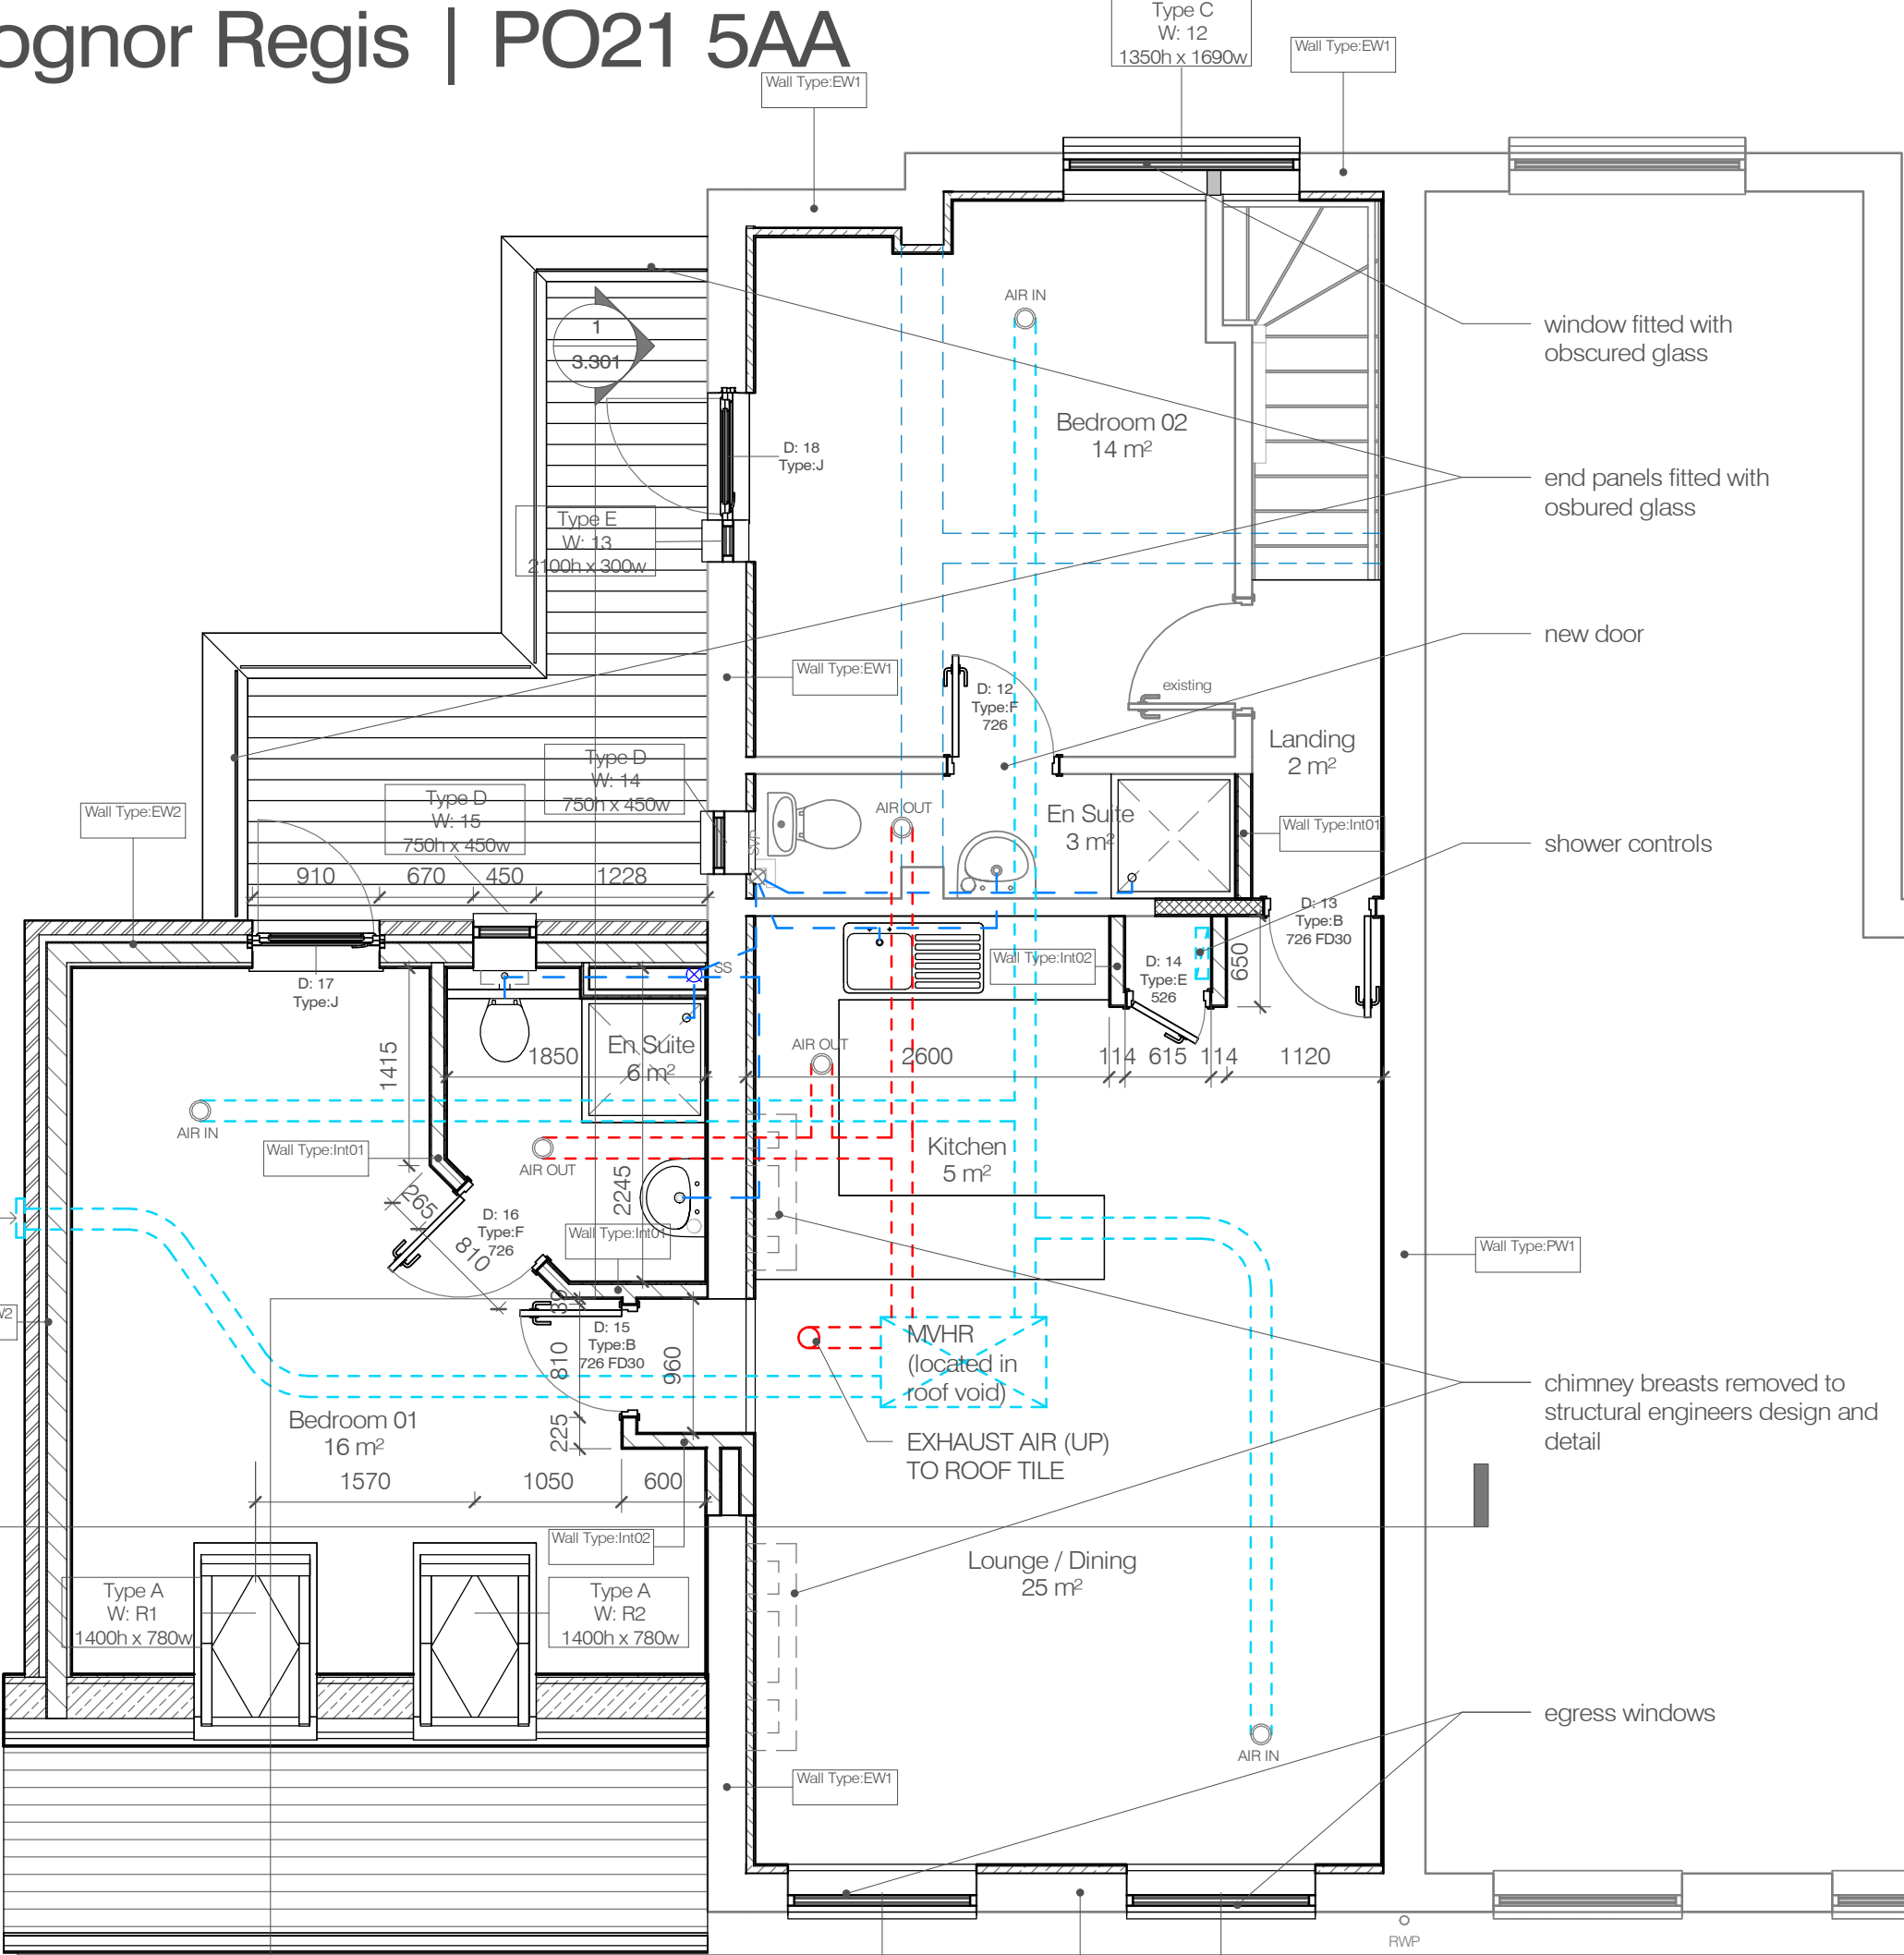

4. Level 01 - GA Proposed
scale 1 : 50

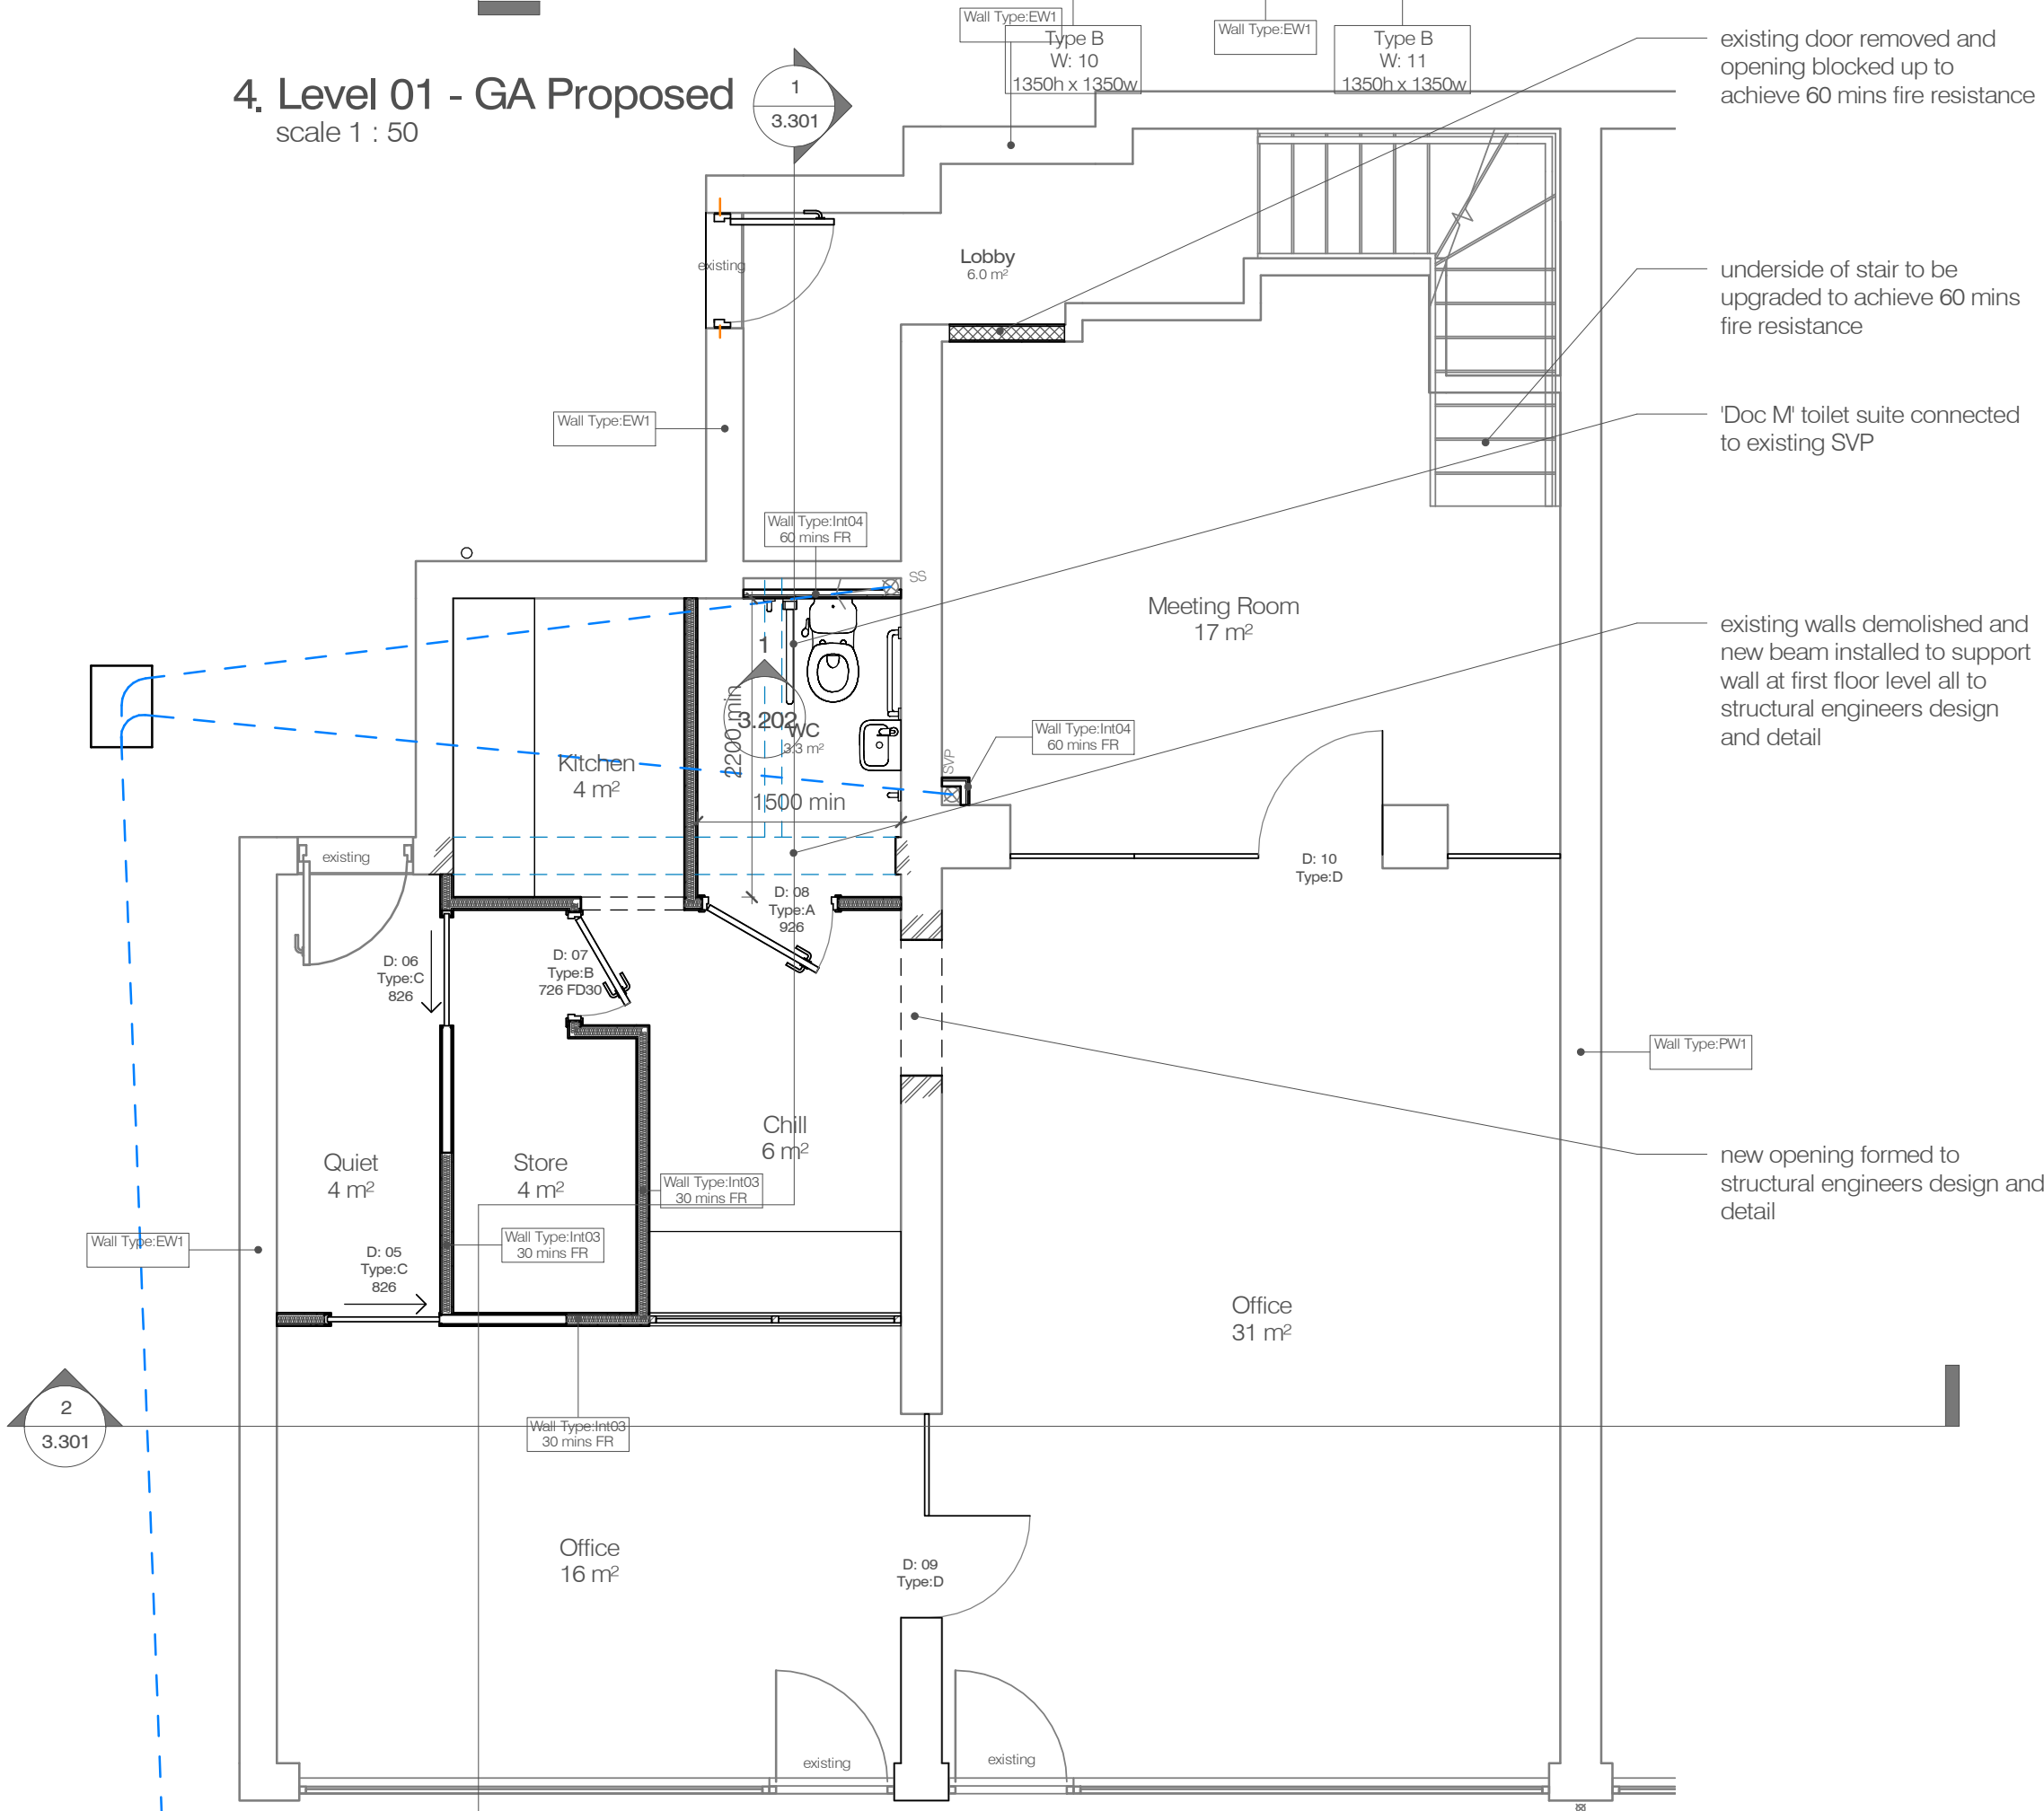

2. Level 00 - GA Proposed
scale 1 : 50

notes

Permission is granted to scale from this drawing for the purposes of Local Authority Planning Approval only. Please verify that the information is correctly printed to scale by checking the 1:1 scale control bar below.

In all other circumstances DO NOT scale from this drawing, please contact this office for any additional information required. Contractors, Sub Contractors and Suppliers are to check all relevant dimensions and levels of site and building before commencing any shop drawings or building work.




Chartered Practice

Ordnance Survey information is reproduced under Crown Copyright ©. All rights Reserved. Licence number 100022432.

This drawing is the Copyright © of RBA Architects Limited

This drawing must be read in conjunction with related RBA drawings as scheduled in the Drawing Register. This drawing must also be read in conjunction with the following consultants, specialists & sub - contractors drawings :

drawing number	consultant name	revision
----------------	-----------------	----------

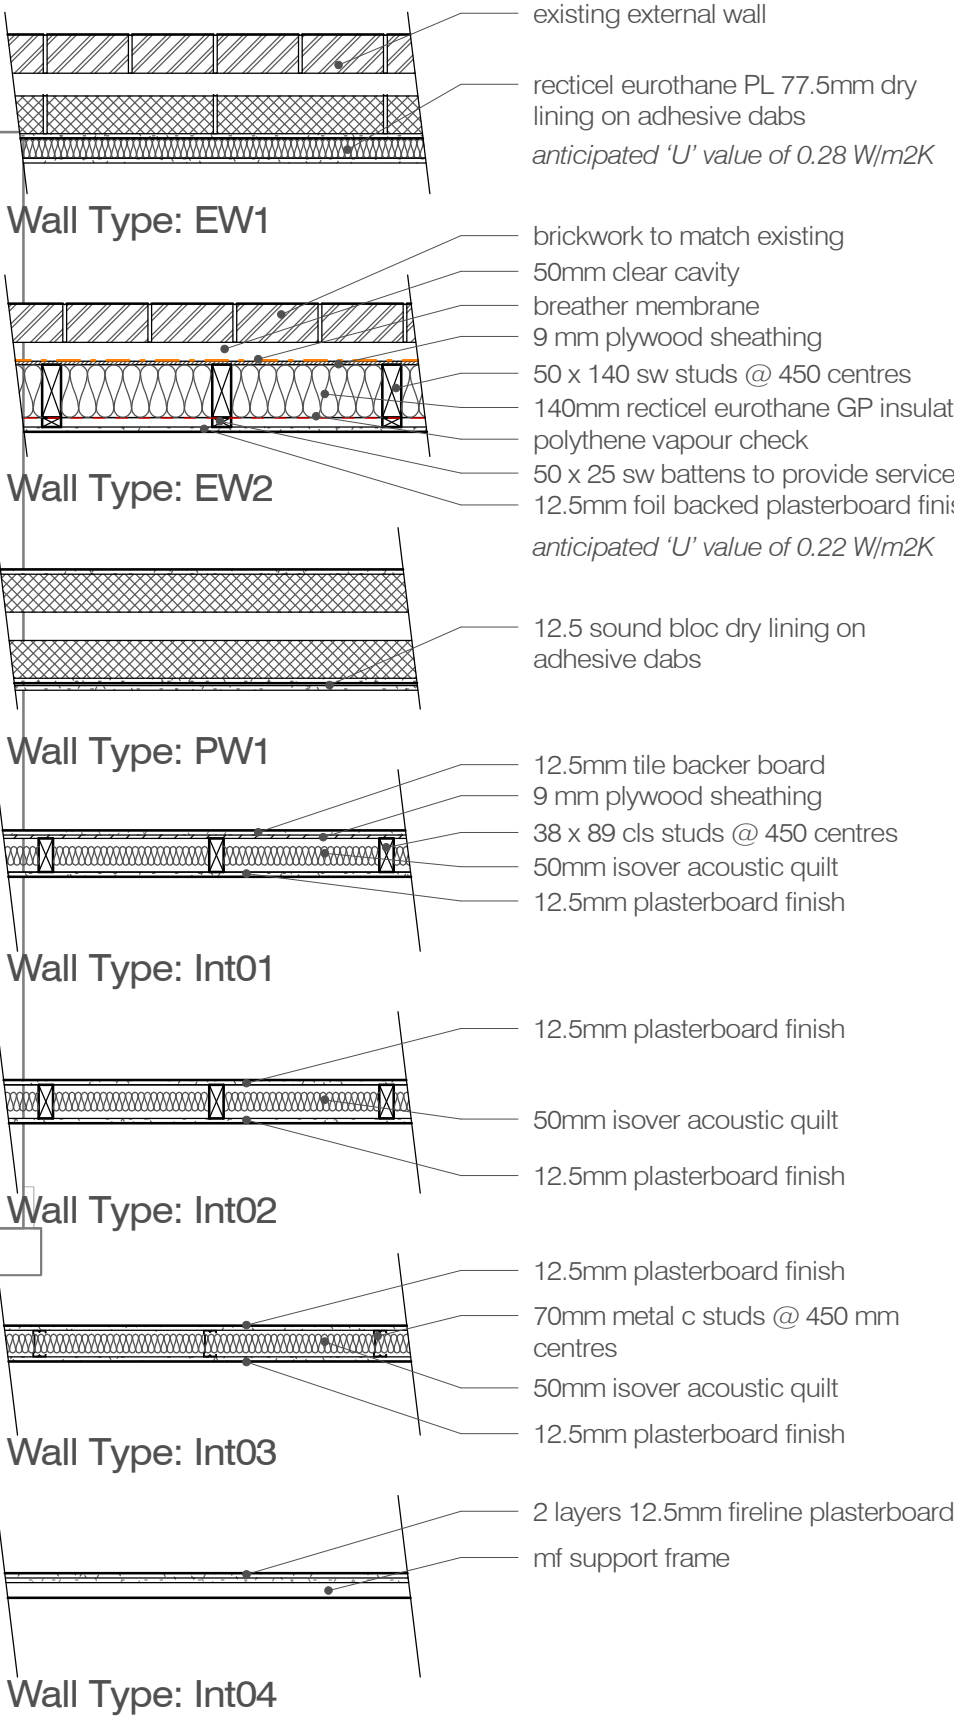

Wall Legend
scale 1 : 20

revisions	date	author	QA level	author	QA level
RevC3 Updated to show M/VHR system in residential unit	06.10.21	rjb	rdv		
RevC2 Updated	13.09.21	rjb	rdv		
RevC1 Building Regulation Issue	19.08.21	rjb	rdv		



rba architects limited
t: 07809 342 990
e: mail@rba-architects.co.uk
w: www.rba-architects.co.uk

project
98-100 Chichester Road
Bognor Regis
PO21 5AA

drawing
Floor plans

scale	date	author	QA level	author	QA level
As indicated@ A1	18.08.21	rjb	rdv		

job no	drawing no	rev
2107	3.001	C3

Revision Codes : P=Preliminary D=Design Stage T=Tender Issue C=Construction Issue