



NOTES:

- 1. Do not scale this drawing. Use figured dimensions only, except for Planning purposes.
- 2. All dimensions must be checked on site by the contractor prior to commencement of work.
- 3. All construction details are indicative and are to be checked and confirmed on site and any divergence's are to be agreed with the Contract Administrator.

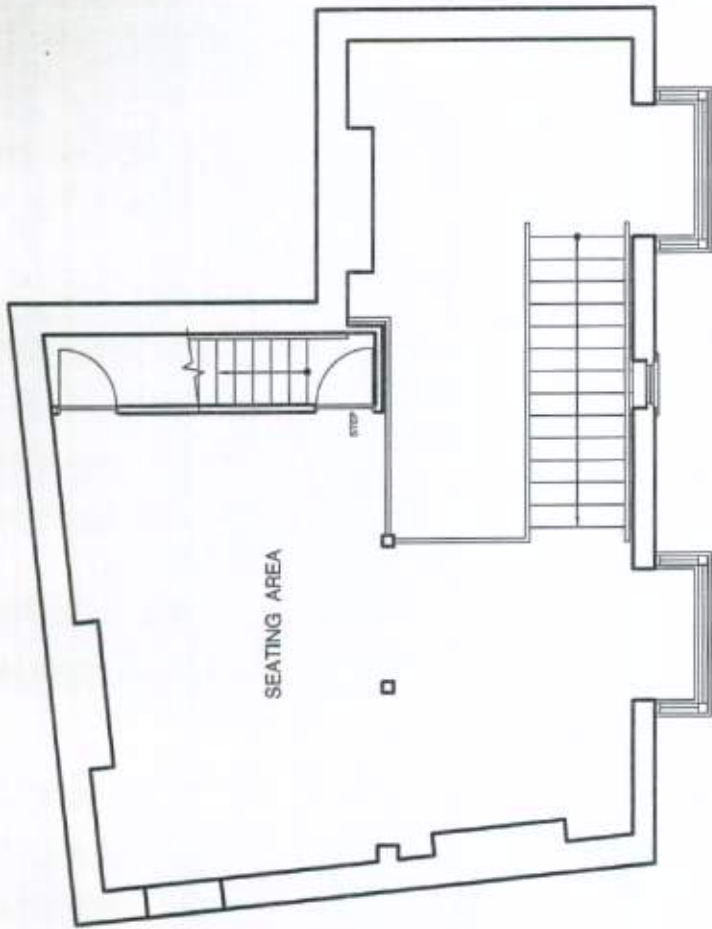

SECOND FLOOR / MEZZANINE

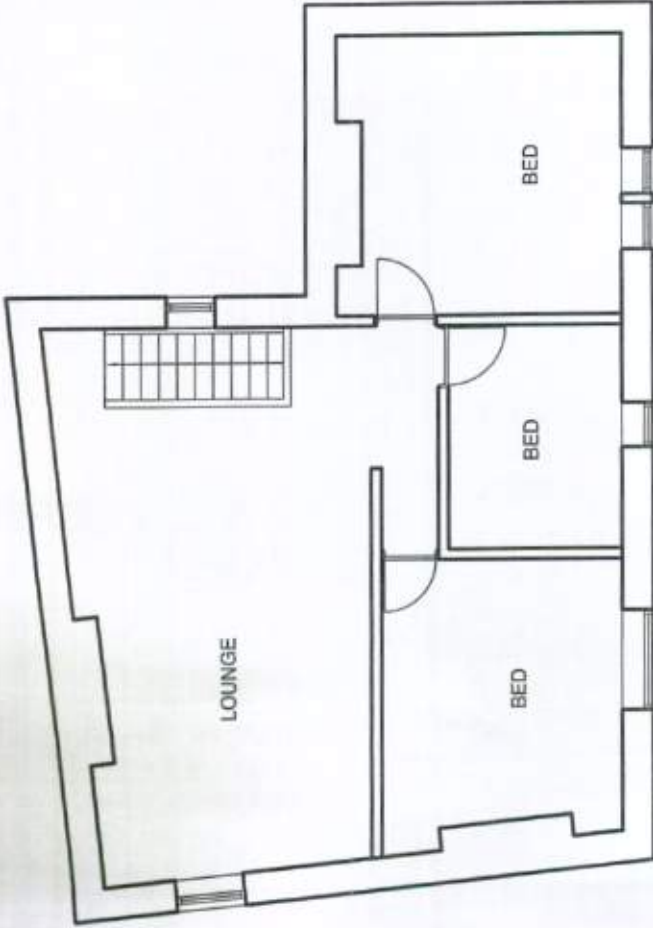

THIRD FLOOR

K.E. HILTON AND ASSOCIATES

Chartered Structural Engineers

2 ALBERT CHAMBERS

SUDLEY ROAD

BOGNOR REGIS

WEST SUSSEX

PO21 1EQ

Tel: 01243 865500

Fax: 01243 860489

Mobile: 07968 333140

E-Mail: k_e_hilton@yahoo.co.uk

SECOND FLOOR / MEZZANINE AND
AND THIRD FLOOR PLANS
AS EXISTING

NORTH

↑

Scale 1:100 @ A3

Date 28/06/11

Drawn By ACB

Checked KEH

Drawing Number 4490 / 04

CONVERSION OF EXISTING NIGHT CLUB INTO 2 TOWN HOUSES & 10 APARTMENTS

The Beach, Esplanade, Bognor Regis PO21 1SY