



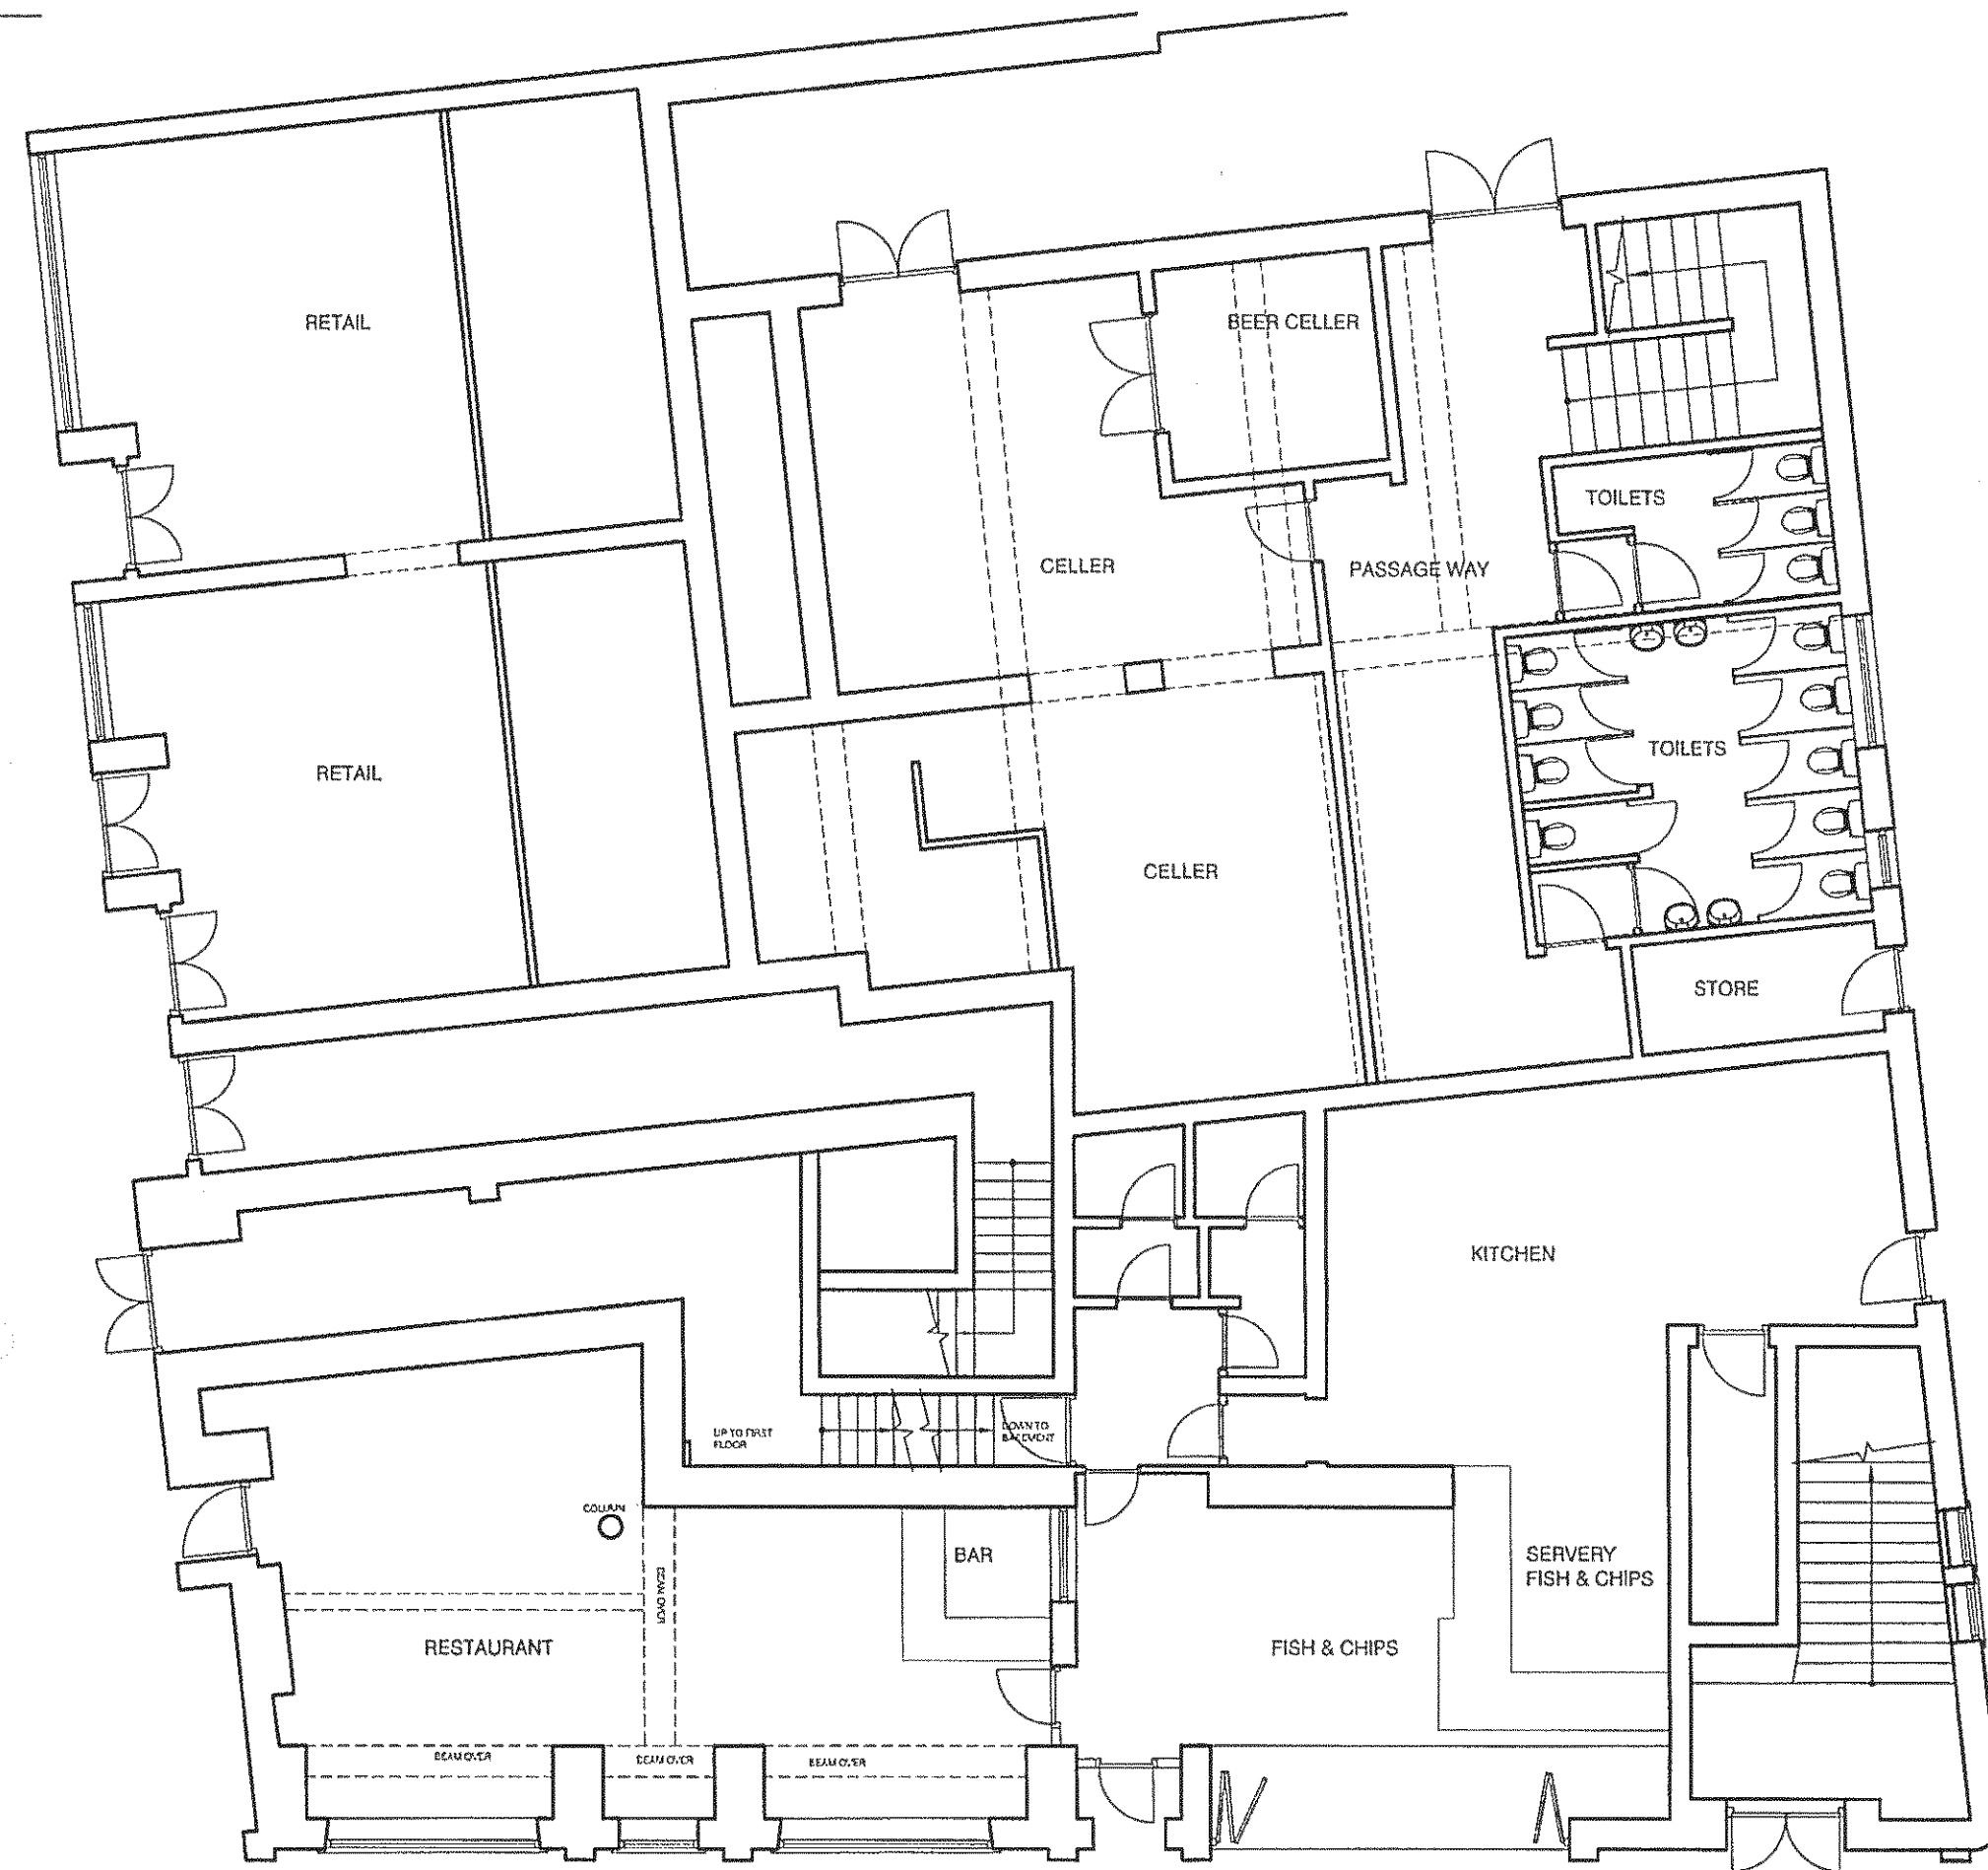

- NOTES:
1. Do not scale this drawing. Use figured dimensions only, except for Planning purposes.
 2. All dimensions must be checked on site by the contractor prior to commencement of work.
 3. All construction details are indicative and are to be checked and confirmed on site and any divergence's are to be agreed with the Contract Administrator.

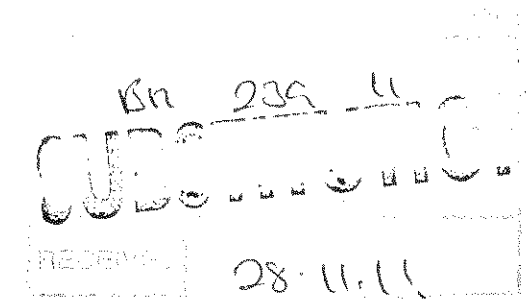

A	10/11/11	TITLE DESCRIPTION REVISION	
K.E. HILTON AND ASSOCIATES			
Chartered Structural Engineers			
2 ALBERT CHAMBERS	Tel:	01243 865500	
SUDLEY ROAD	Fax:	01243 860489	
BOGNOR REGIS	Mobile:	07968 333140	
WEST SUSSEX			
PO21 1EQ	E-Mail:	k_e_hilton@yahoo.co.uk	

GROUND FLOOR PLAN AS EXISTING			
Scale	1:100 @ A3	Drawn By	ACB
Date	28/08/11	Checked	KEH
Drawing Number	4490 / 02	A	

CONVERSION OF EXISTING NIGHT CLUB INTO 2 TOWN HOUSES & 8 APARTMENTS
The Beach, Esplanade, Bognor Regis PO21 1SY