



- NOTES:
1. Do not scale this drawing. Use figured dimensions only, except for Planning purposes.
  2. All dimensions must be checked on site by the contractor prior to commencement of work.
  3. All construction details are indicative and are to be checked and confirmed on site and any divergence's are to be agreed with the Contract Administrator.

 

BR1239/11  
[REDACTED]  
28/11/11

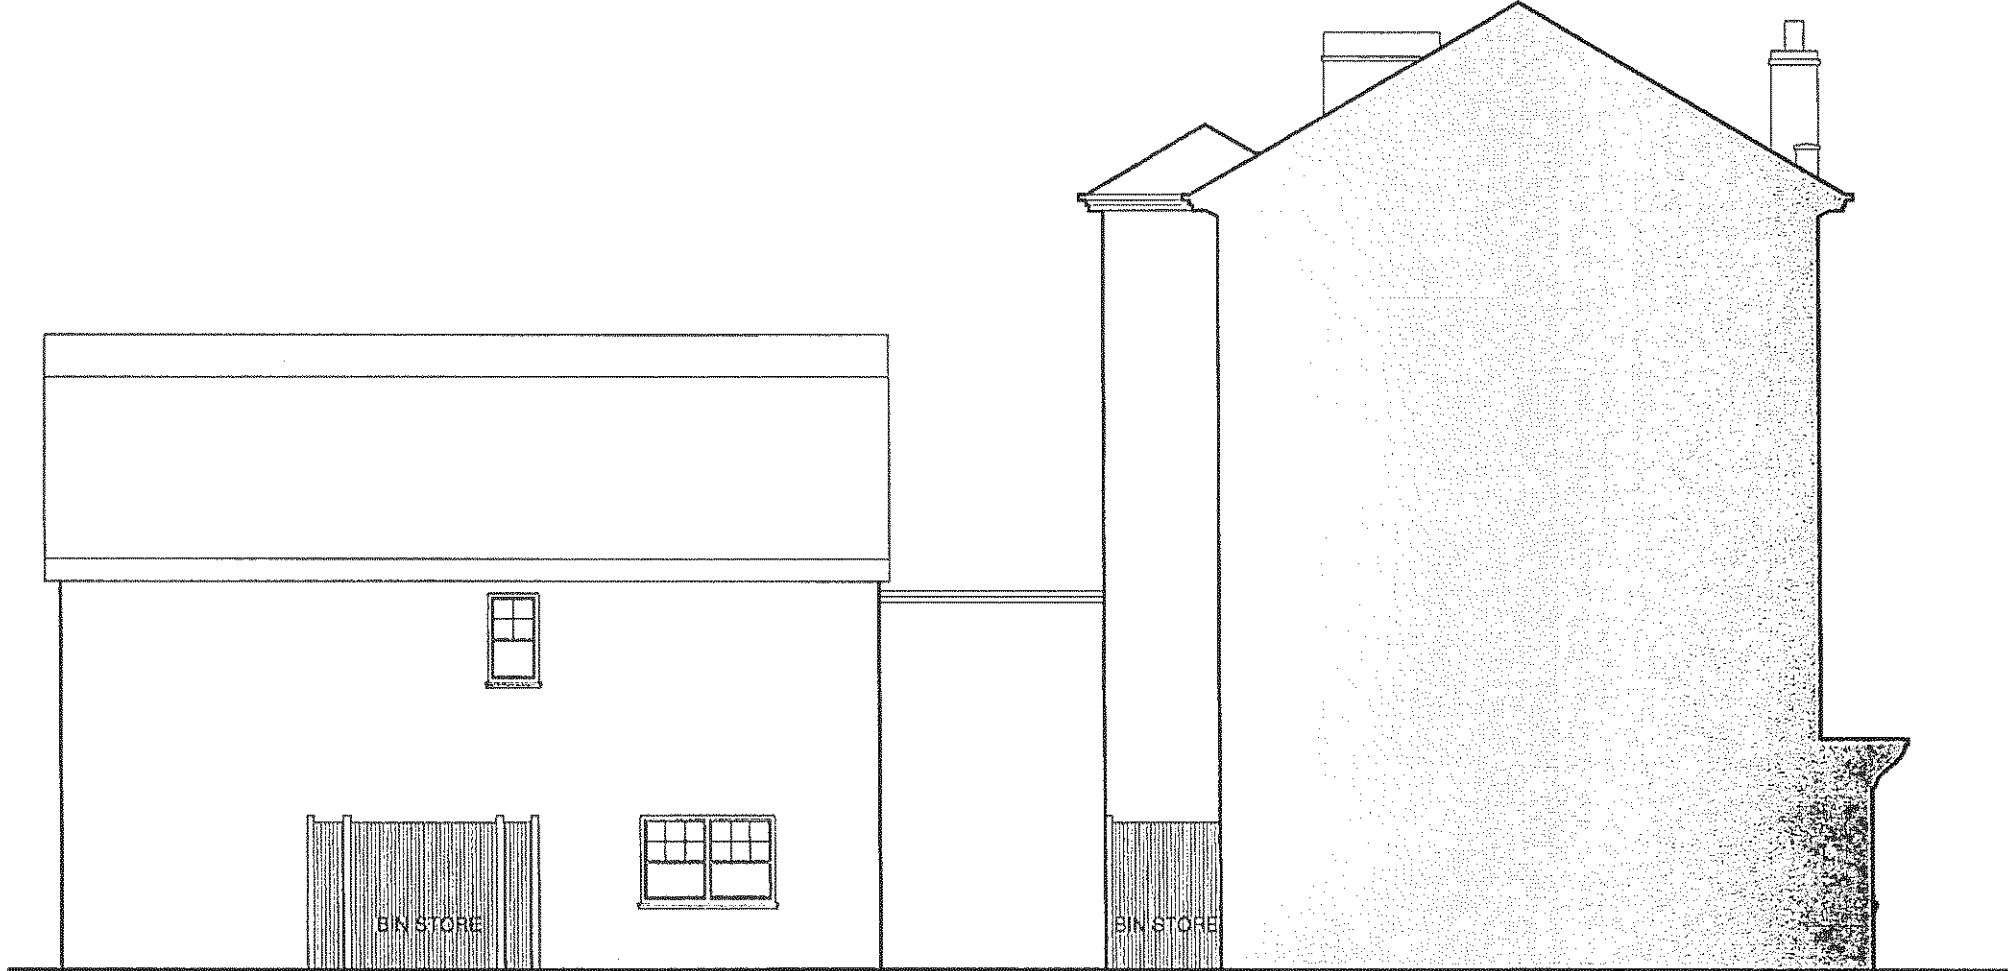

CONVERSION OF EXISTING NIGHT CLUB INTO 2 TOWN HOUSES & 8 APARTMENTS  
The Beach, Esplanade, Bognor Regis PO21 1SY

A 10/11/11 TITLE DESCRIPTION AMENDED  
K.E. HILTON AND ASSOCIATES  
Chartered Structural Engineers  
2 ALBERT CHAMBERS Tel: 01243 865500  
SUDLEY ROAD Fax: 01243 860489  
BOGNOR REGIS Mobile: 07968 333140  
WEST SUSSEX  
PO21 1EQ E-Mail: k\_e\_hilton@yahoo.co.uk

| NORTH ELEVATION TO SERVICE YARD<br>AS PROPOSED |            |          |     |
|------------------------------------------------|------------|----------|-----|
| Scale                                          | 1:100 @ A3 | Drawn By | ACB |
| Date                                           | 20/07/11   | Checked  | KEH |
| Drawing Number                                 | 4490 / 18  | A        |     |

