


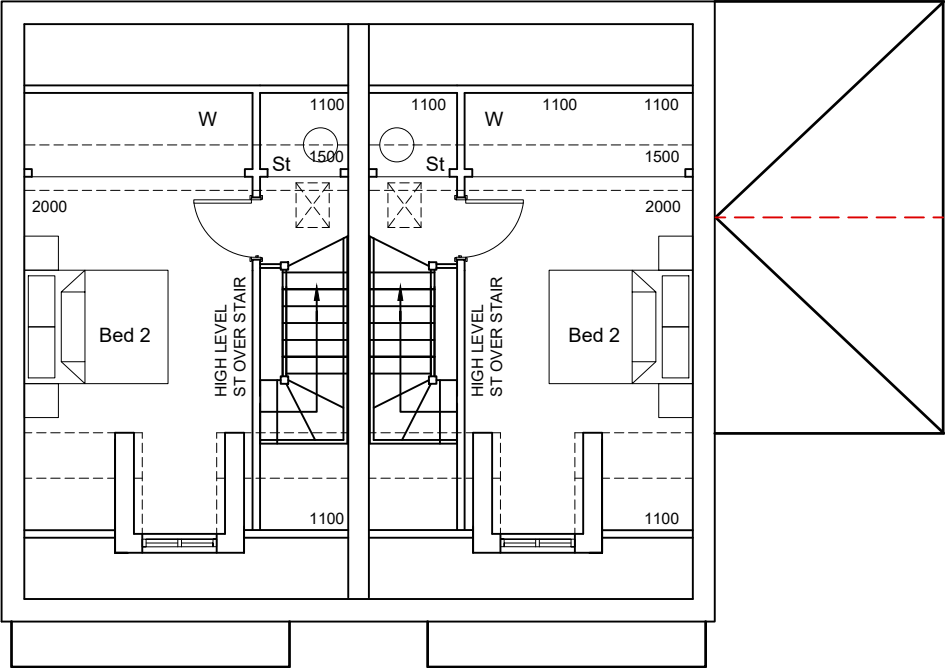


 


Second Floor Plan

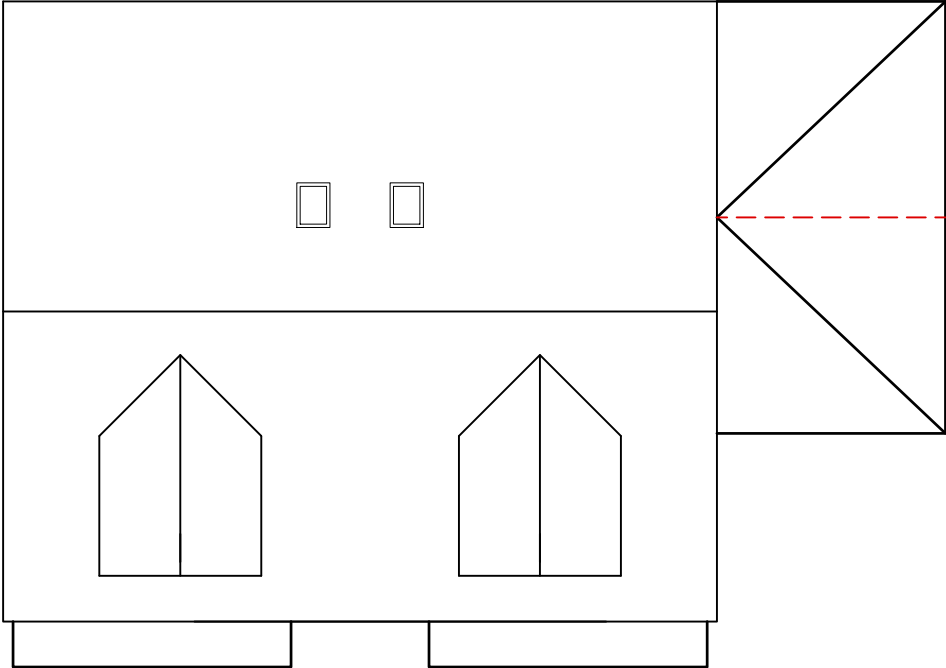


Roof Plan

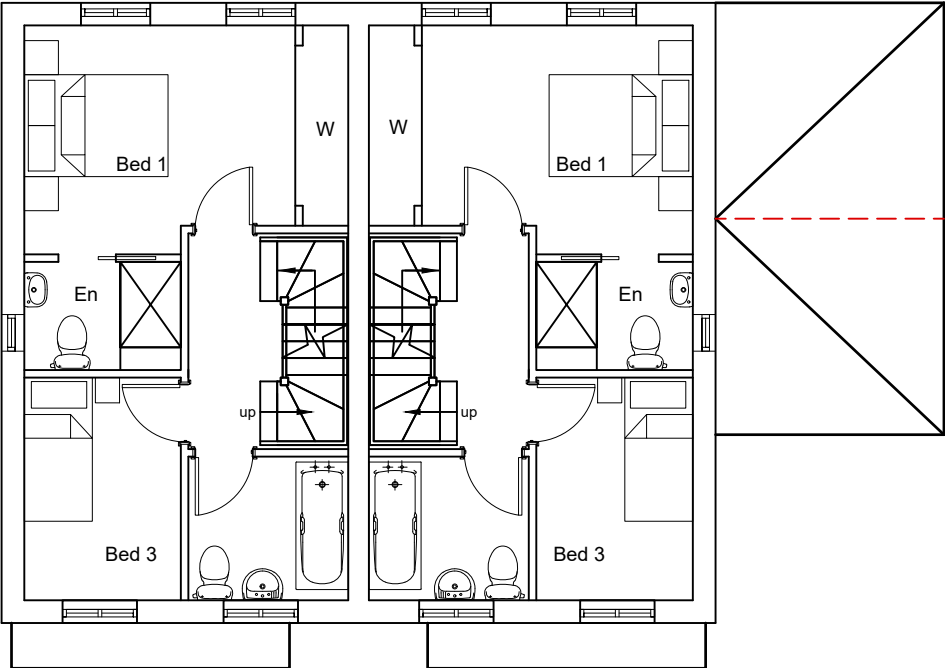

First Floor Plan

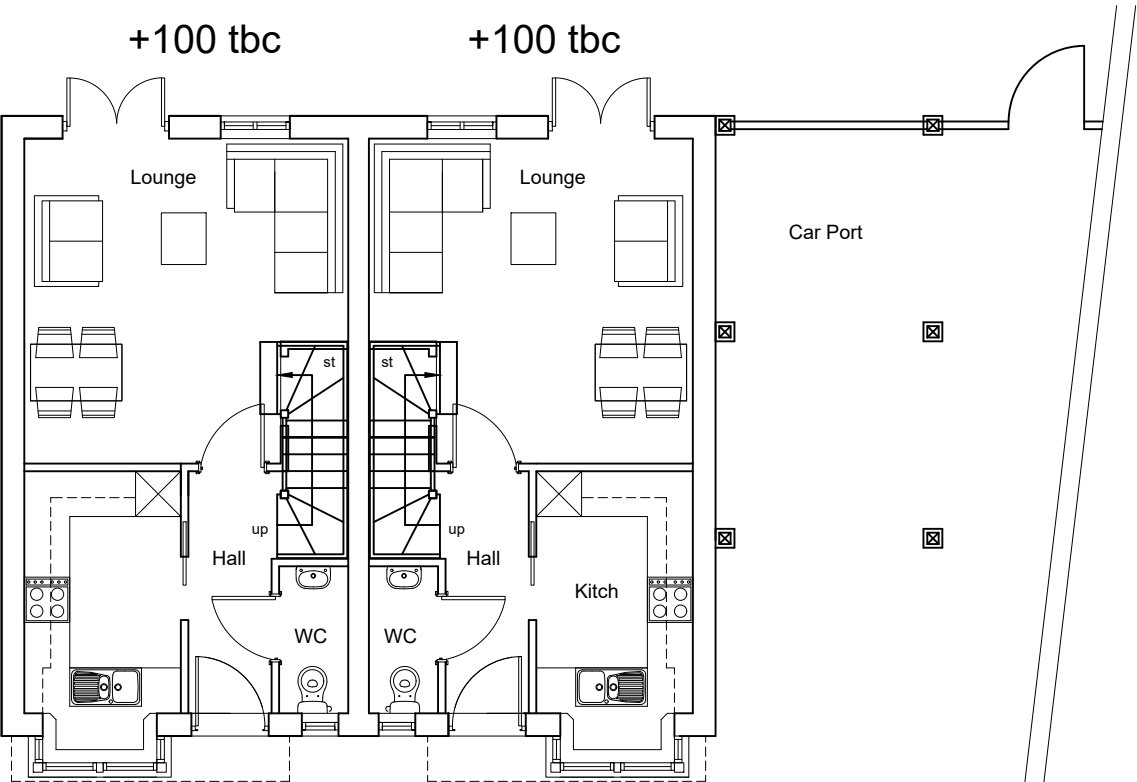

Ground Floor Plan

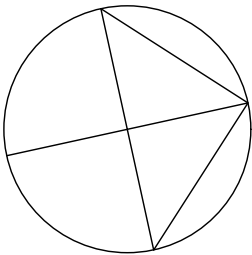

Notes:		
KEY Previously Approved		
CLIENT	Willowcroft Homes	DATE
		06.10.16
PROJECT	Land to Rear of No 6, Ockley Rd, Bognor Regis, PO21 2HW	JOB NO.
		1516132
DRAWING TITLE	Units 4 & 5 Floor & Roof Plans	DRAWING NO.
		27
THIS DRAWING IS COPYRIGHT © Western Design Ltd 2016		REVISION
		B
PLANNING		

WDA westerndesignarchitects.com Western Design Architects 12 The Granary, Hinton Business Park, Tarrant Hinton, Dorset, DT11 8JF T:01258 830675 E:info@westerndesign.co.uk	DESIGNERS RISK ASSESSMENT- HEALTH AND SAFETY THE CONSTRUCTION (DESIGN AND MANAGEMENT) REGULATIONS 2015 Where appropriate, for significant hazards specific to the project please refer to drawing CDM01			REV. SUFF.	REVISION DETAILS			BY	CKD	DATE	CLIENT	DATE	DRAWN BY	MDH
				A	FINAL UPDATE			MDH	-	31.10.16	Willowcroft Homes	06.10.16	CHECKED BY	-
				B	Car Port Amendments			RH	JT	16.08.17	PROJECT Land to Rear of No 6, Ockley Rd, Bognor Regis, PO21 2HW	JOB NO. 1516132	SCALE 1:100@A3	
	REPRODUCING THESE DRAWINGS BY PRINTING OR COPYING MAY LEAD TO ERRORS. PLEASE REFER TO SCALE BAR. DO NOT SCALE OFF THESE DRAWINGS FOR CONSTRUCTION PURPOSES. IF ANY DISCREPANCIES ARE FOUND, PLEASE CONTACT WESTERN DESIGN ARCHITECTS IMMEDIATELY.									DRAWING TITLE Units 4 & 5 Floor & Roof Plans	DRAWING NO. 27	REVISION B		
										THIS DRAWING IS COPYRIGHT © Western Design Ltd 2016			PLANNING	