



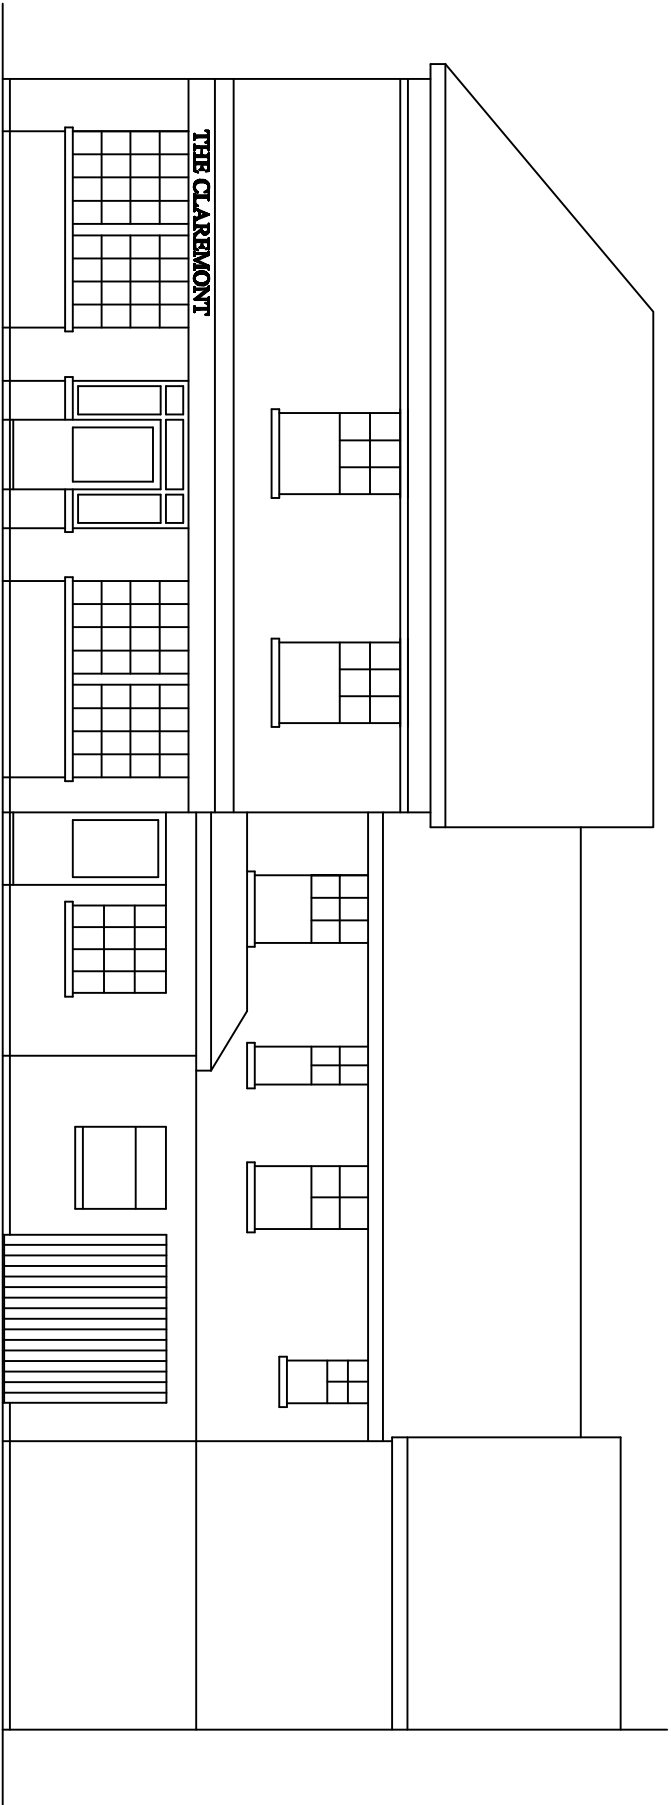

Existing Side Elevation (East)

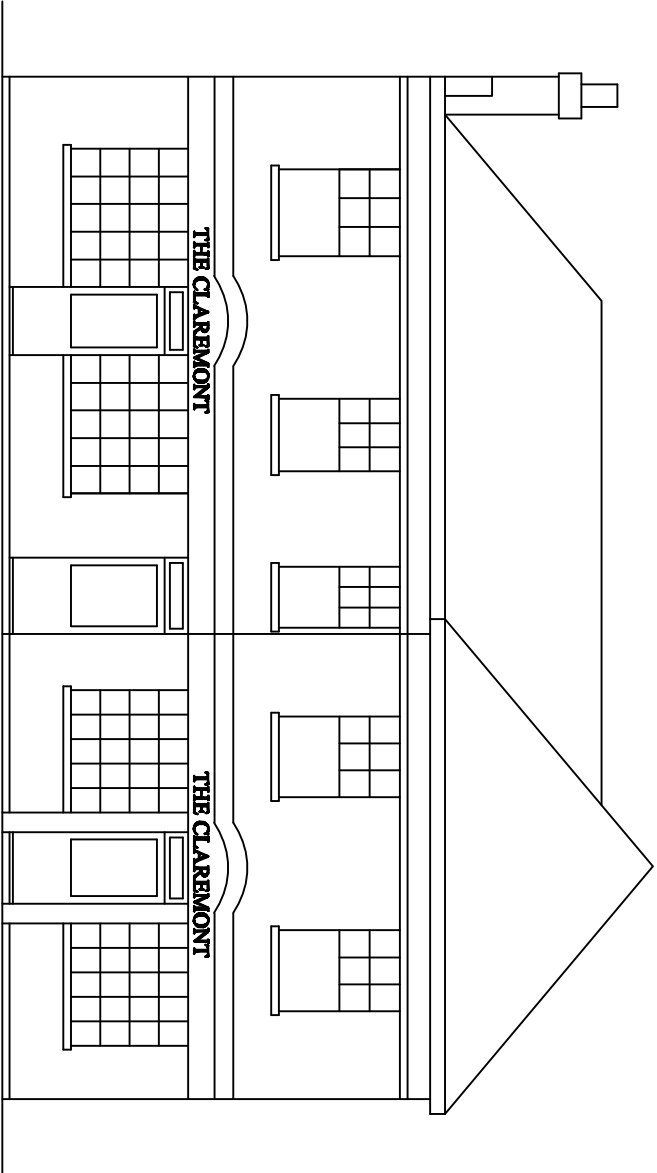

Existing Front Elevation (South)



Aldwick Construction & Design

Cowley Gate, 17 Cowley Road, Chichester, PO19 1XB
Tel : 01243 779161, Mobile: 07970727606, Fax: 01243 779161
Email: info@aldwick.co.uk

Faithed Asrahi

PROJECT	
The Claremont Scott Street, Bognor Regis	
TITLE	
Existing Elevations	
CLIENT	Mr Darron Wayne
SCALE	1: 100
DRAWING NO.	129-01
DATE	05/10/2014
REV.	.