


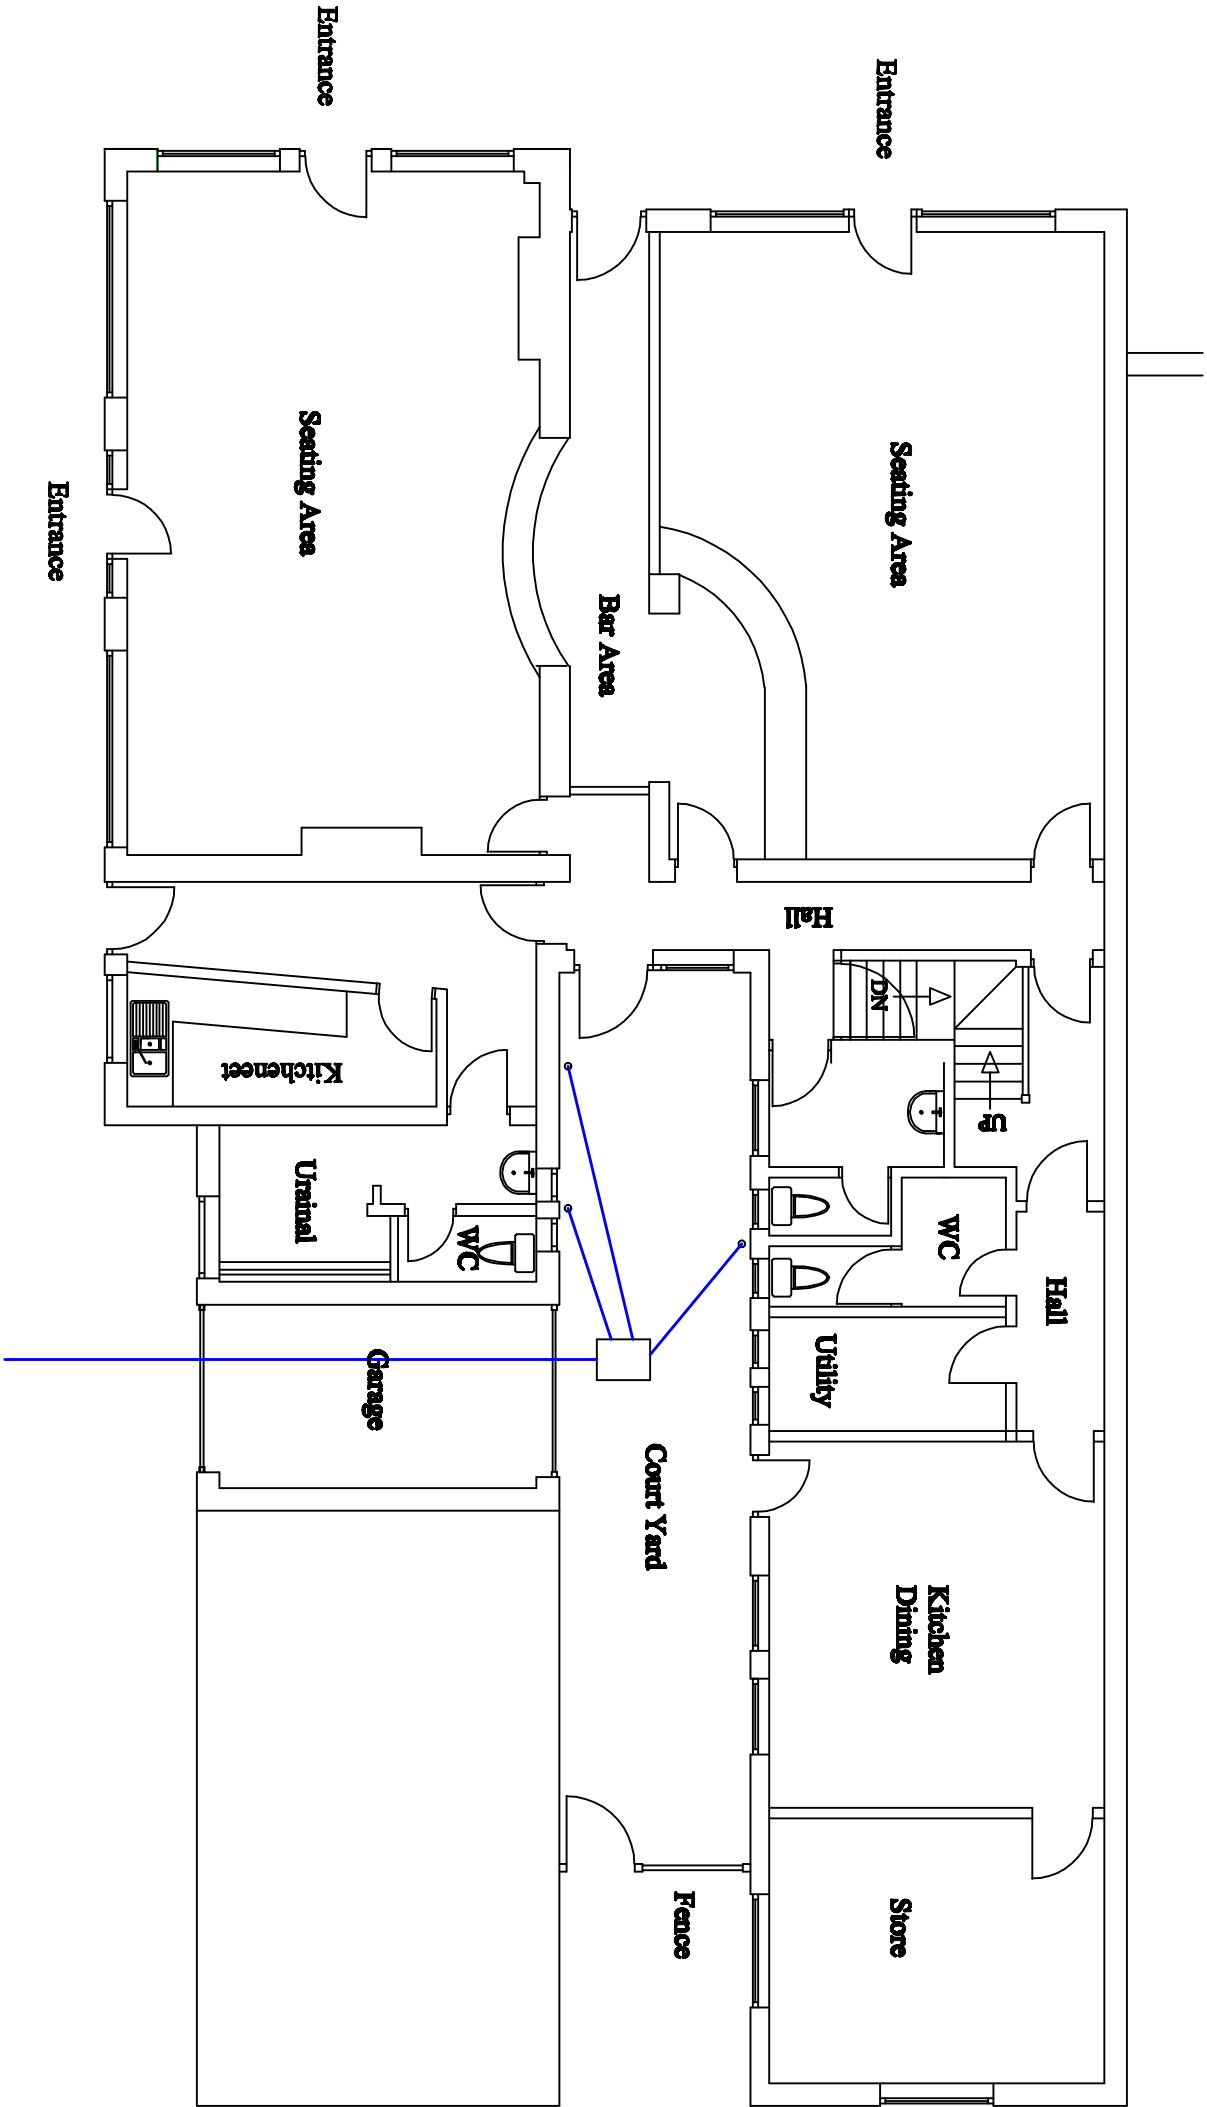

Existing Ground Floor Plan



Aldwick Construction & Design

Cowley Gate, 17 Cowley Road, Chichester, PO19 1XB
Tel : 01243 779161, Mobile: 07970727606, Fax: 01243 779161
Email: info@aldwick.co.uk

Faithed Asrahi

PROJECT

The Clearemont
Scott Street, Bognor Regis

TITLE

Existing Ground Floor Plan

CLIENT

Mr Darron Wayne

SCALE

1: 100

DATE

05/10/2014

DRAWING NO.

128-03

rev.

.