


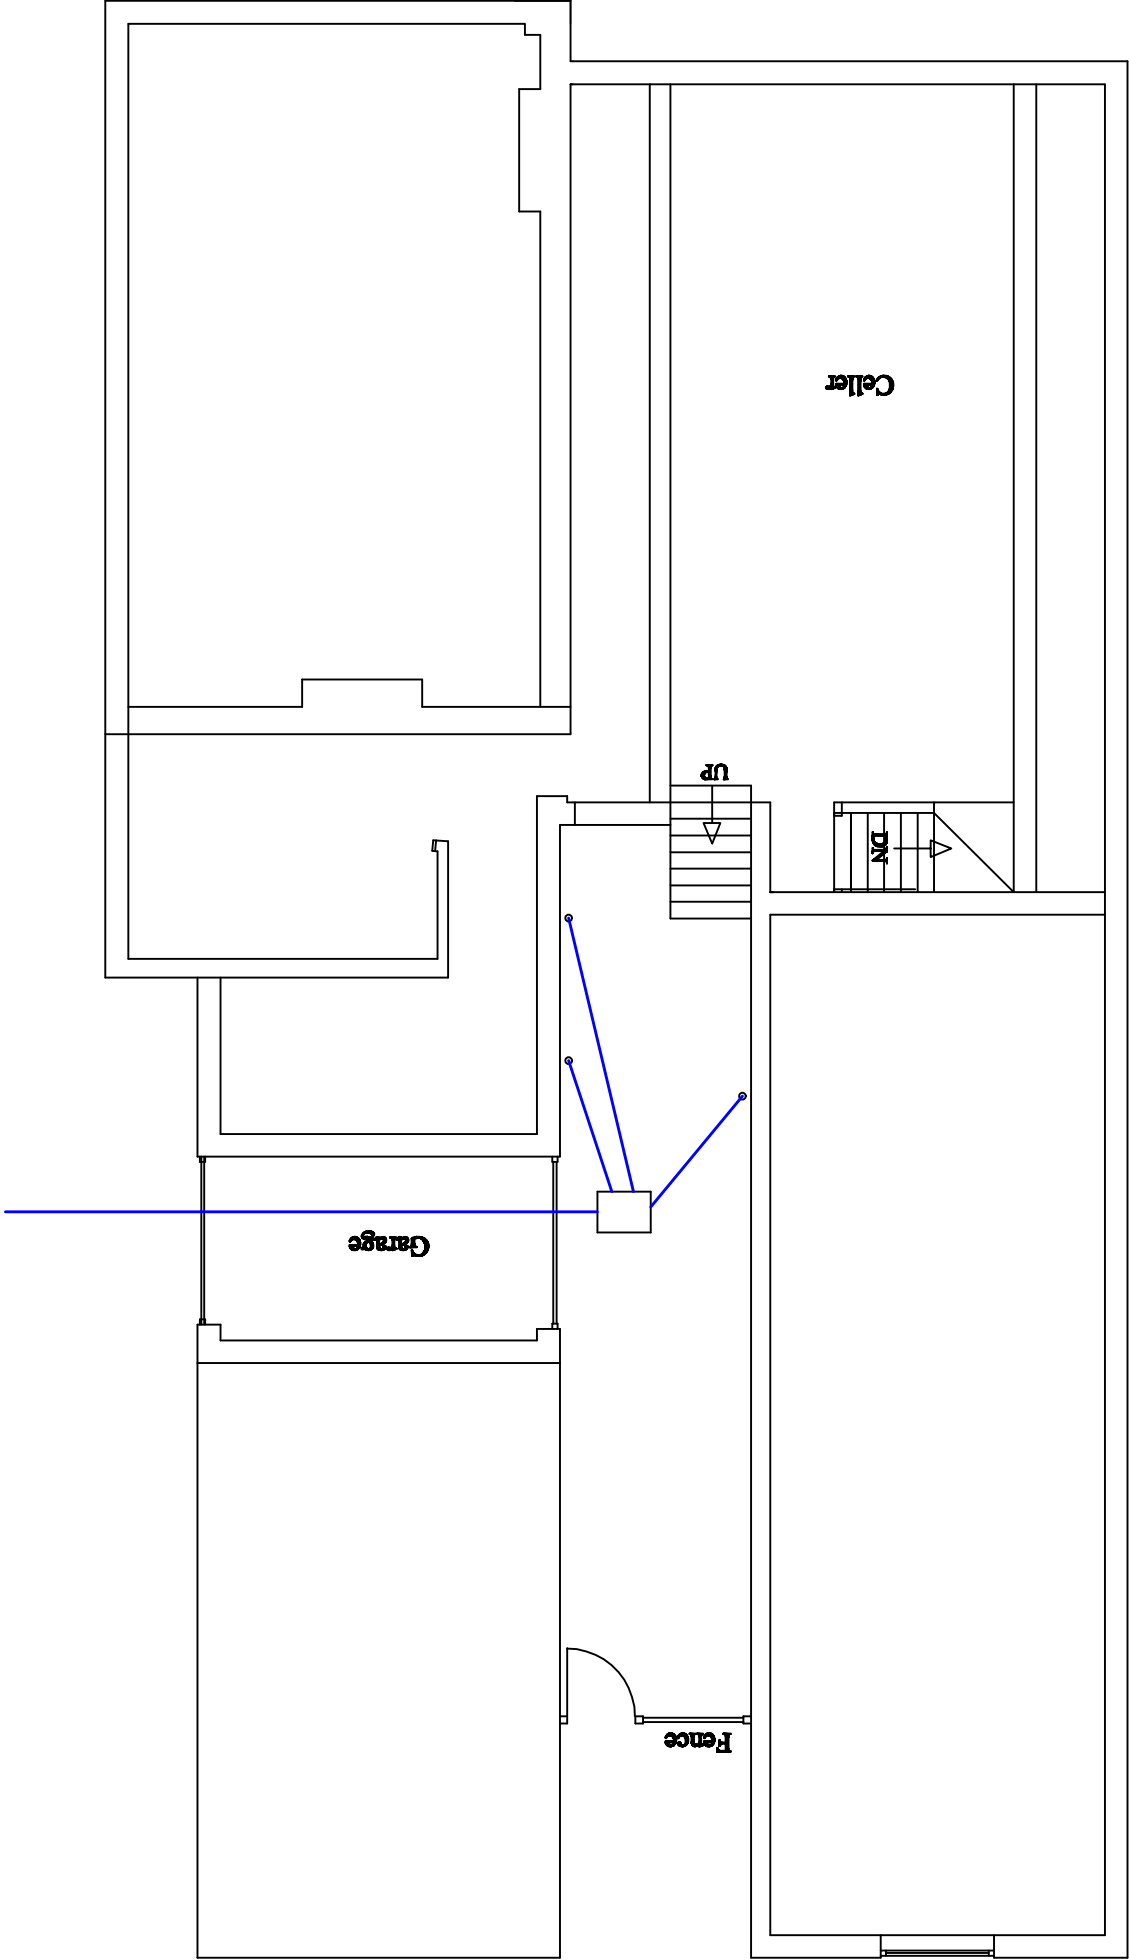

Existing Cellar Floor Plan



Aldwick Construction & Design

Cowley Gate, 17 Cowley Road, Chichester, PO19 1XB
Tel : 01243 779161, Mobile: 07970727500, Fax: 01243 779161
Email: faithedesigns@btinternet.co.uk

Faithed Asarabi

PROJECT

The Clarendon
Scott Street, Bognor Regis

TITLE

Existing Cellar Plan

CLIENT

Mr Damon Wayne

SCALE

1: 100

DATE

05/10/2014

DRAWING NO.

129-05

rev.

.