


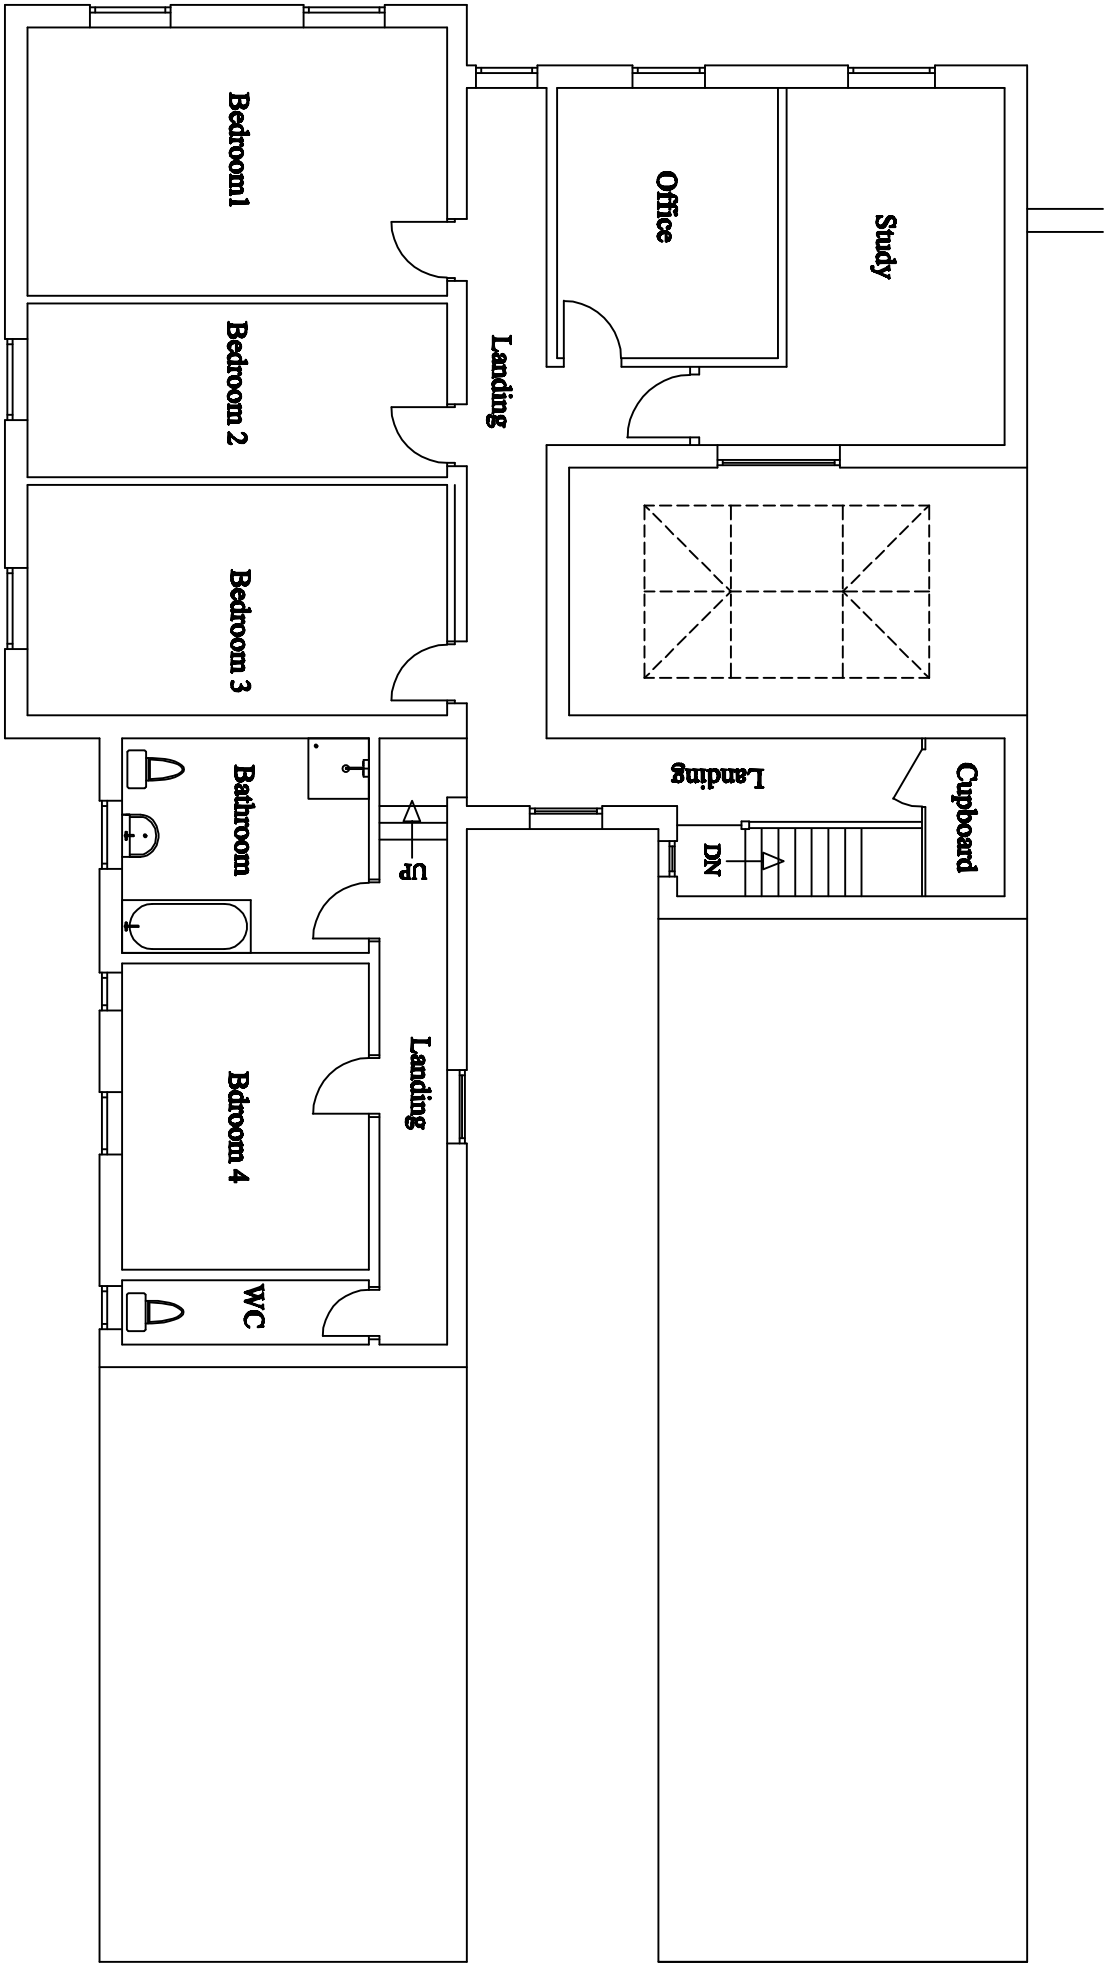

Proposed First Floor Plan

Aldwick Construction & Design

Cowley Gate, 17 Cowley Road, Chichester, PO19 1XB
Tel : 01243 779161, Mobile: 07870727606, Fax: 01243 779161
Email: faithed@aldwick.co.uk

Faithed Asaribi

PROJECT

The Claremont
Scott Street, Bognor Regis

TITLE

Existing First floor Plan

CLIENT

Mr Darron Wayne

SCALE

1: 100

DATE

06/10/2014

DRAWING NO.

129-08

rev.

.