


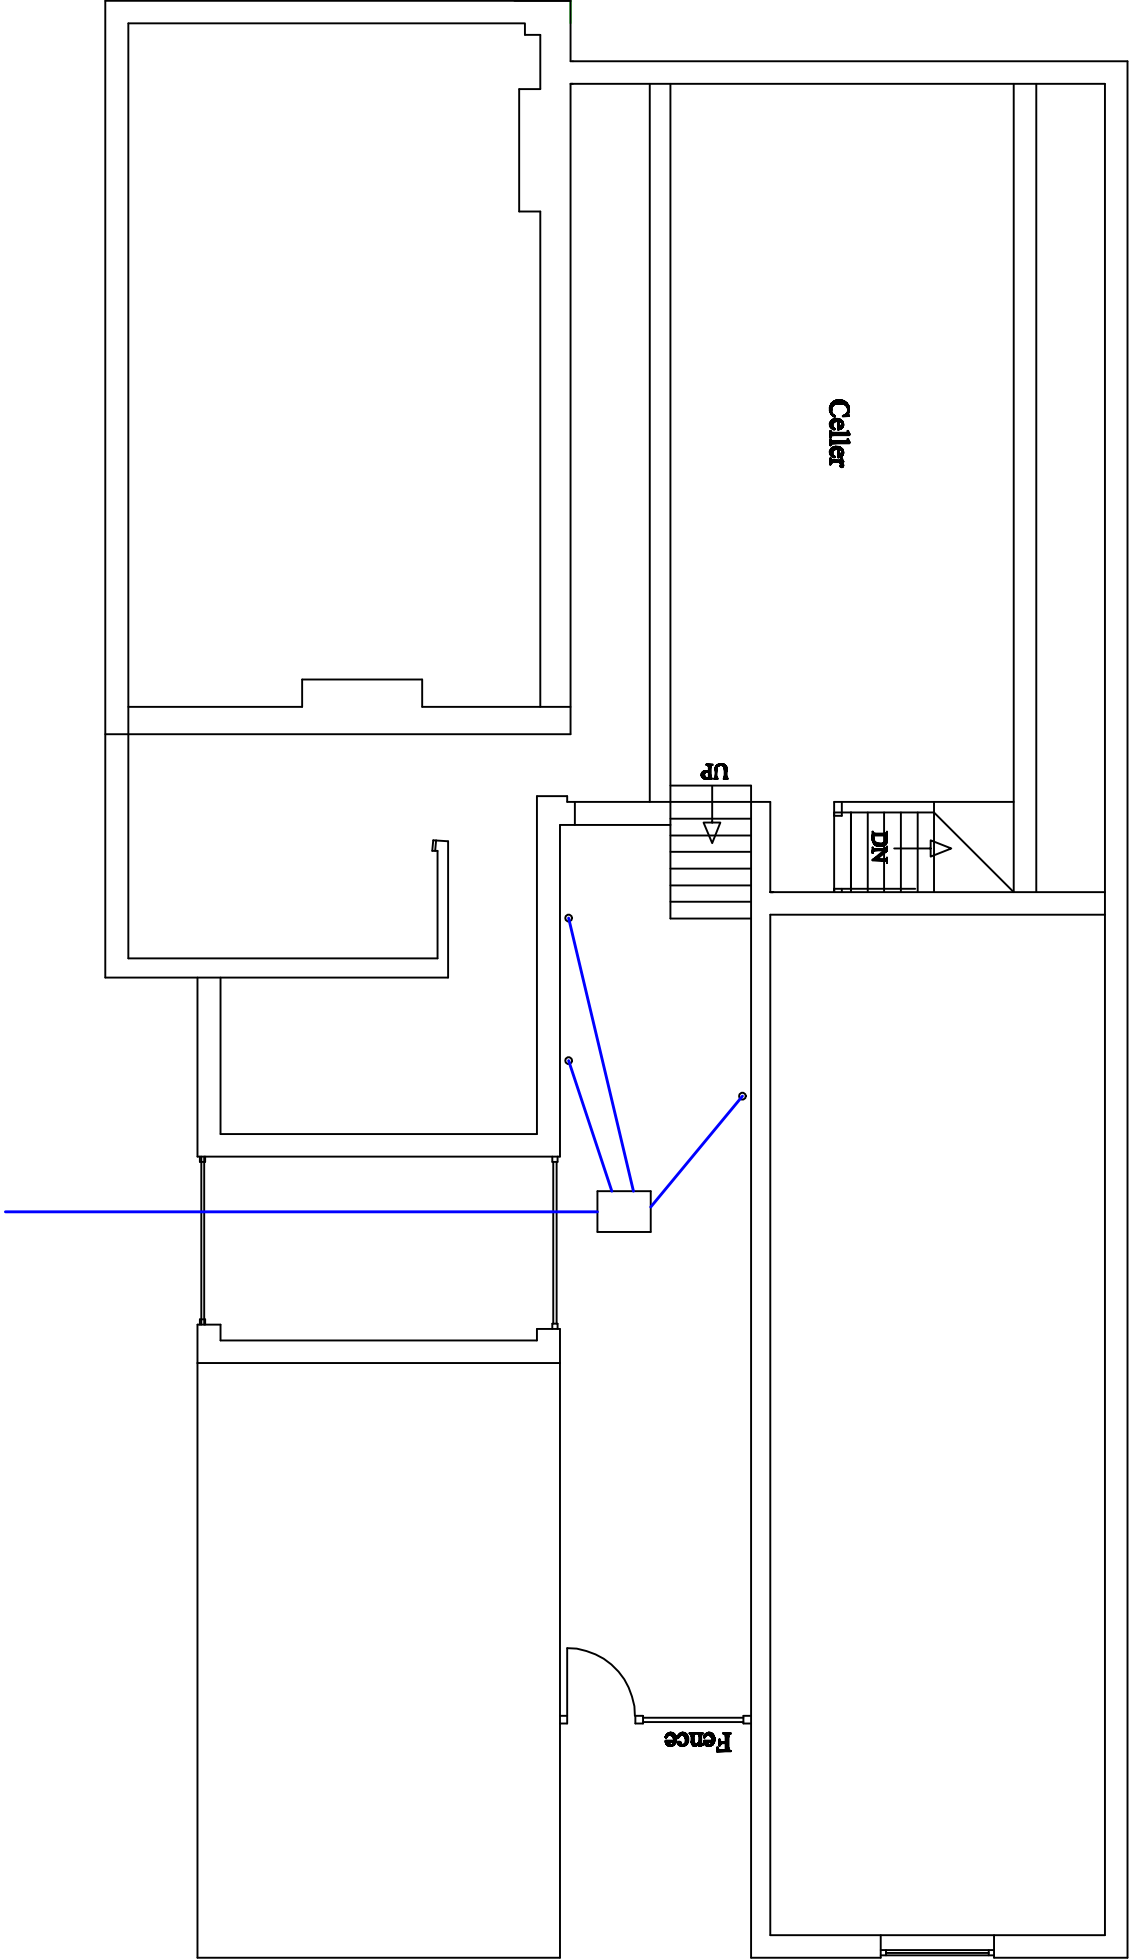

Proposed Cellar Floor Plan



Aldwick Construction & Design

Cowley Gate, 17 Cowley Road, Chichester, PO19 1XB
Tel : 01243 779161, Mobile: 07970727500, Fax: 01243 779161
Email: info@aldwick.co.uk

Faithed Asarabi

PROJECT	
The Claremont Scott Street, Bognor Regis	
TITLE	
Proposed Cellar Plan	
CLIENT	
Mr Damon Wayne	
SCALE	
1: 100	
DATE	
05/10/2014	
DRAWING NO.	
129-09	
rev.	
.	