



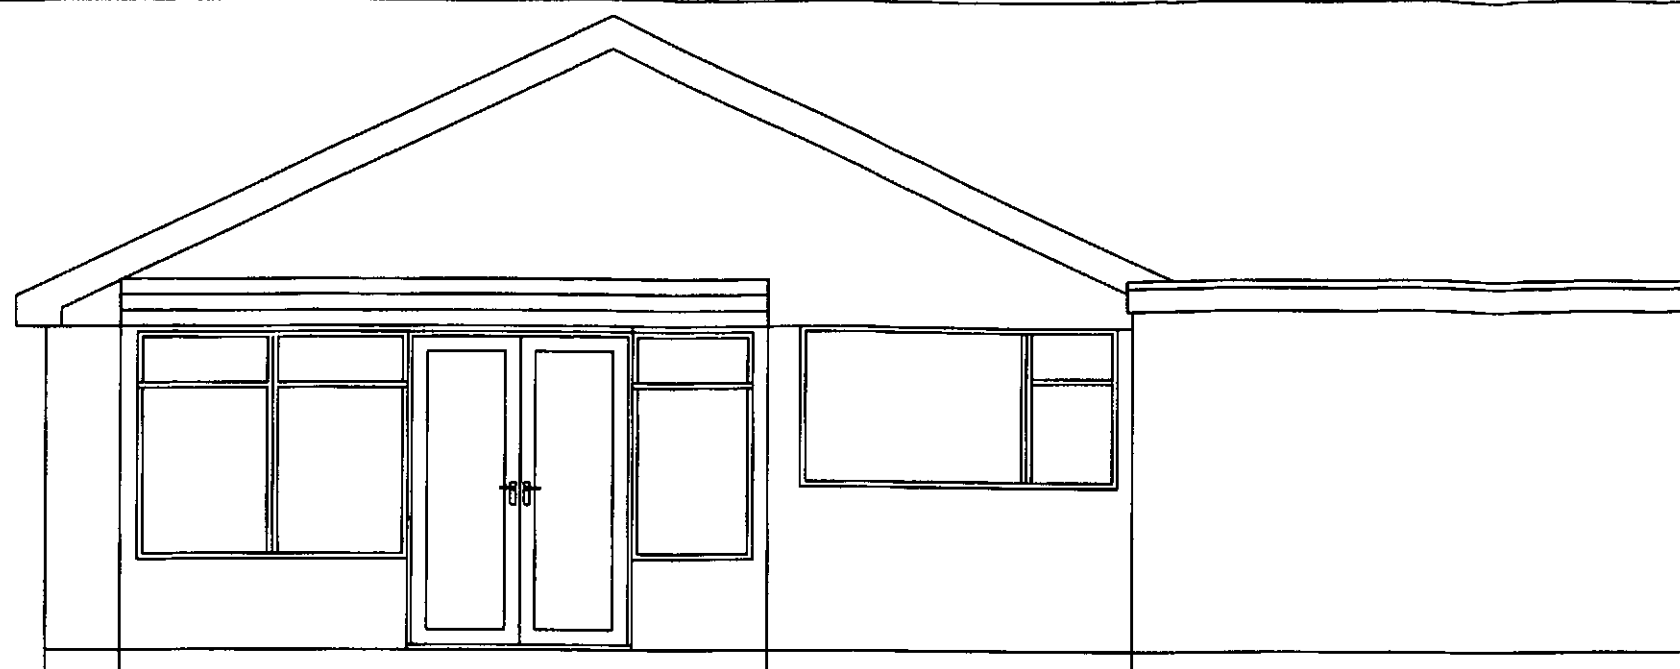


Rear Elevation

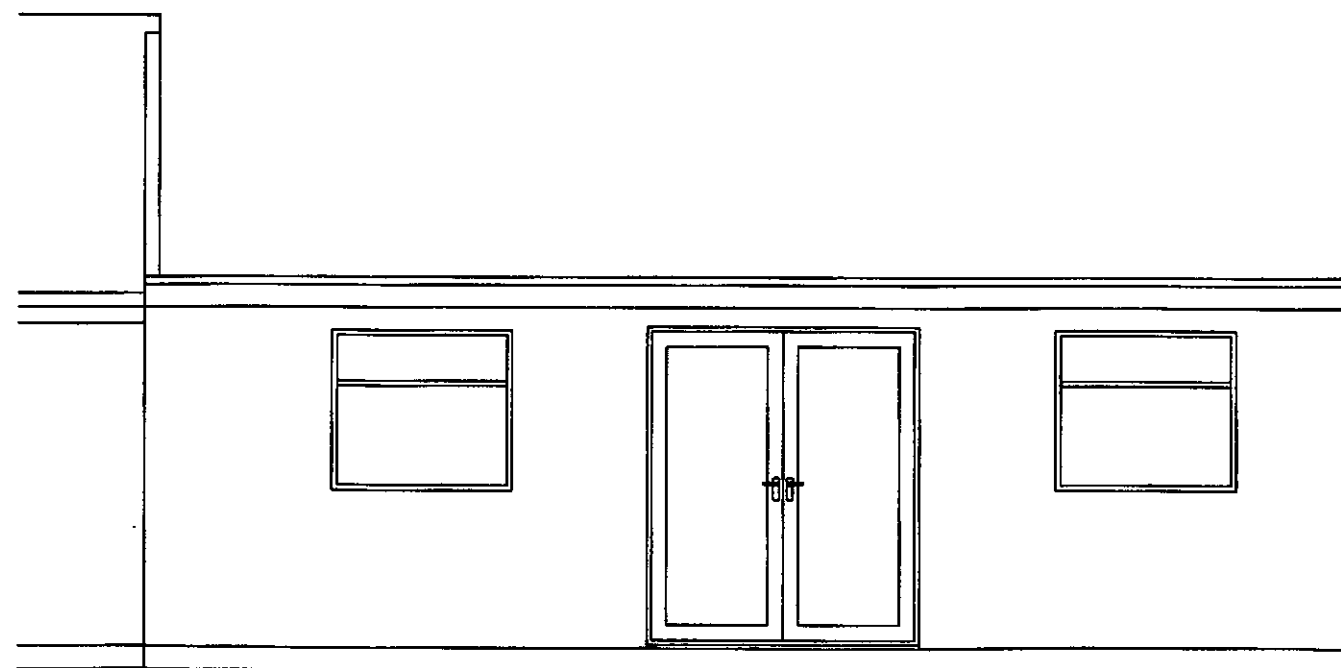

**Right Hand Side Elevation of
new extension**

47x200 Flat Roof Joists & 400 Centres, with ply decking with vapour barrier, 150mm Insulation between joists & 15mm to the underside with 12mm plasterboard, GRP Roof as per manufactures instructions.

At the junction of the new & existing building to the rear, provide a new Code 4 lead valley
Roof Light to manufacturer specifications.

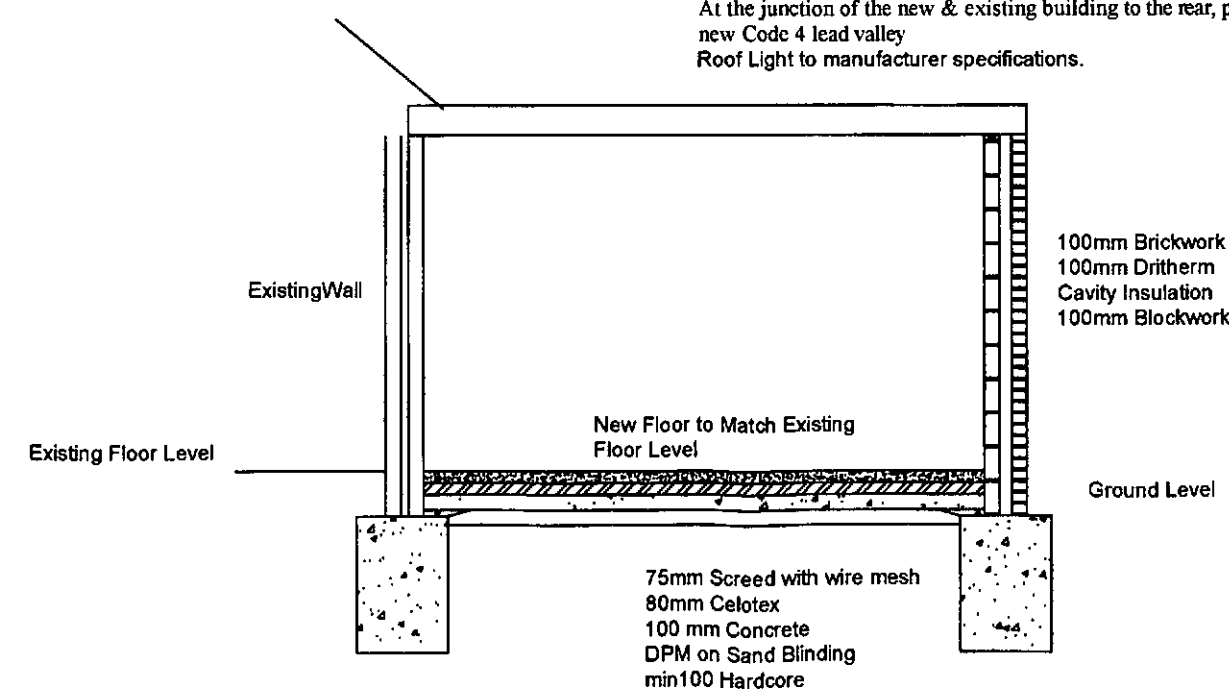

Rev	By	Description	Date	Client	Status Approval	
AJS DESIGN SOLUTIONS 80 Whyke Lane Chichester West Sussex PO19 7PD T: 07834 316 010 E: enquiries@ajsdesignsolutions.co.uk				Mrs D Spencer	Approval	
				Project	12 Statton Court, Bognor Regis West Sussex	Scale 1:100
						Date 13 August 2019
						Job No. Aug 08 -19
						Drawn By AJS
						Revision
				Drawing No.	4	
				Drawing Title	Proposed Elevations & Section	
THIS DRAWING IS SUBJECT TO COPYRIGHT AND SHOULD THEREFORE NOT BE REPRODUCED WITHOUT PRIOR CONSENT OF AJS DESIGN SOLUTIONS.						