




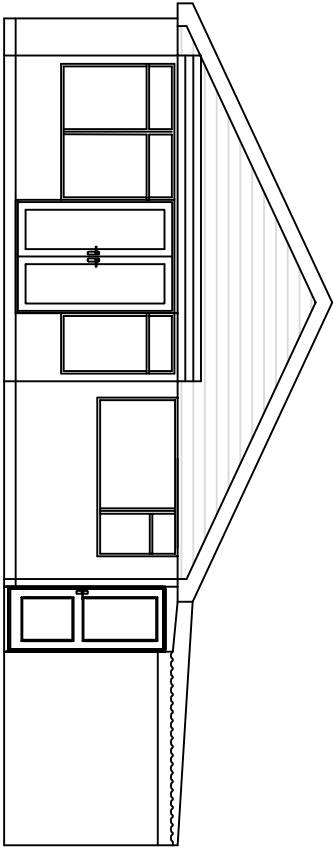

Rear Elevation

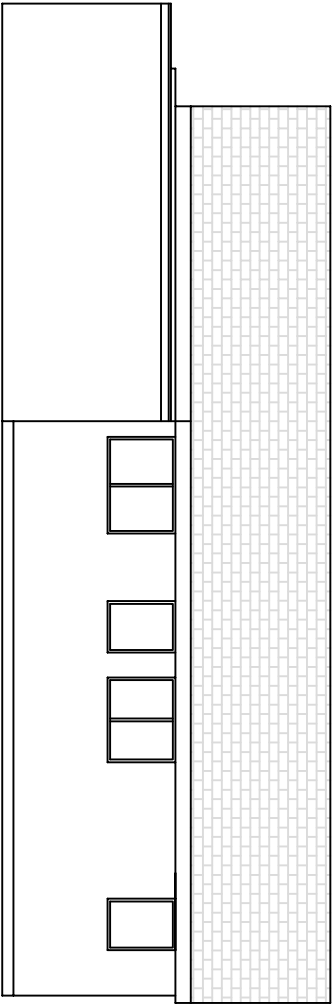


Left Elevation

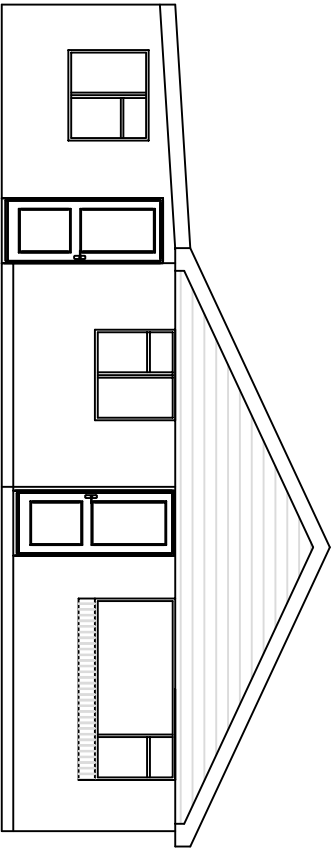

Front Elevation

Right

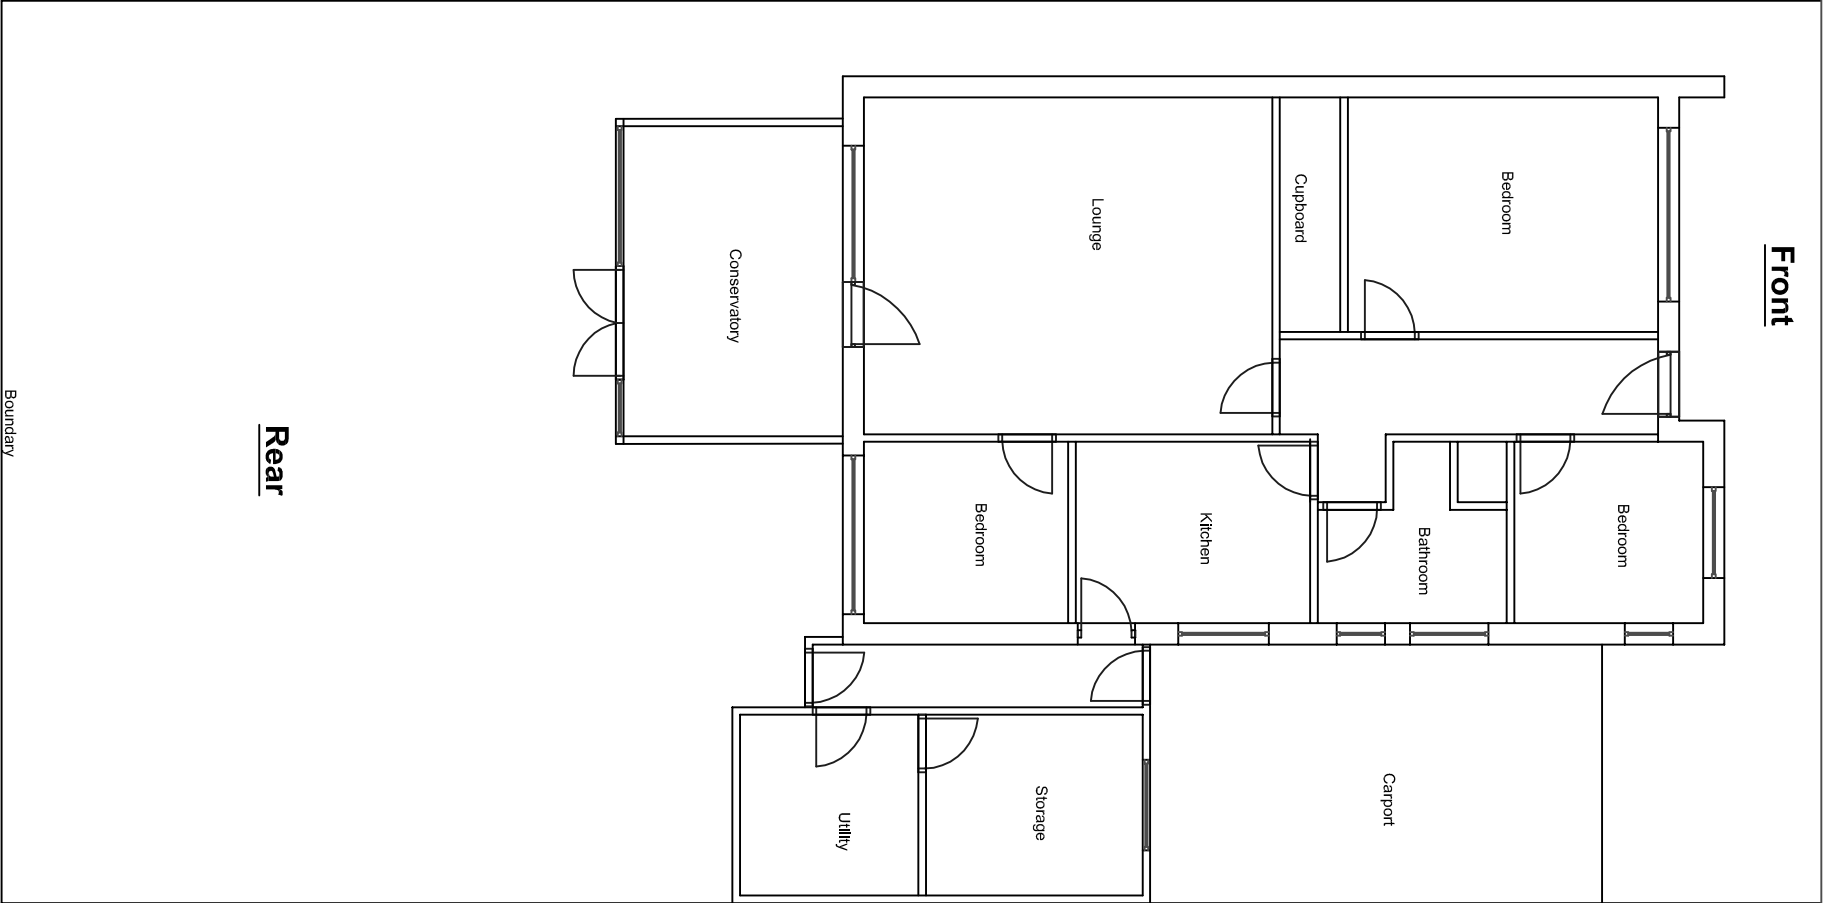

Front

Left

Rear

Rev	By	Description	Date	Client	Status	Approval	
AJS DESIGN SOLUTIONS 80 Whyke Lane Chichester West Sussex PO19 7PD T: 07834 316 010 E: enquiries@ajsdesignsolutions.co.uk				Mrs D Spencer	Approval		
				Project 12 Station Court, Bognor Regis West Sussex	Scale 1:100	Date 13 August 2019	
				Drawing Title Existing Layout & Elevations	Job No. Aug 08 - 19	Drawn By AJS	
					Drawing No. 1	Revision A	
THIS DRAWING IS SUBJECT TO COPYRIGHT AND SHOULD THEREFORE NOT BE REPRODUCED WITHOUT PRIOR CONSENT OF AJS DESIGN SOLUTIONS.							