




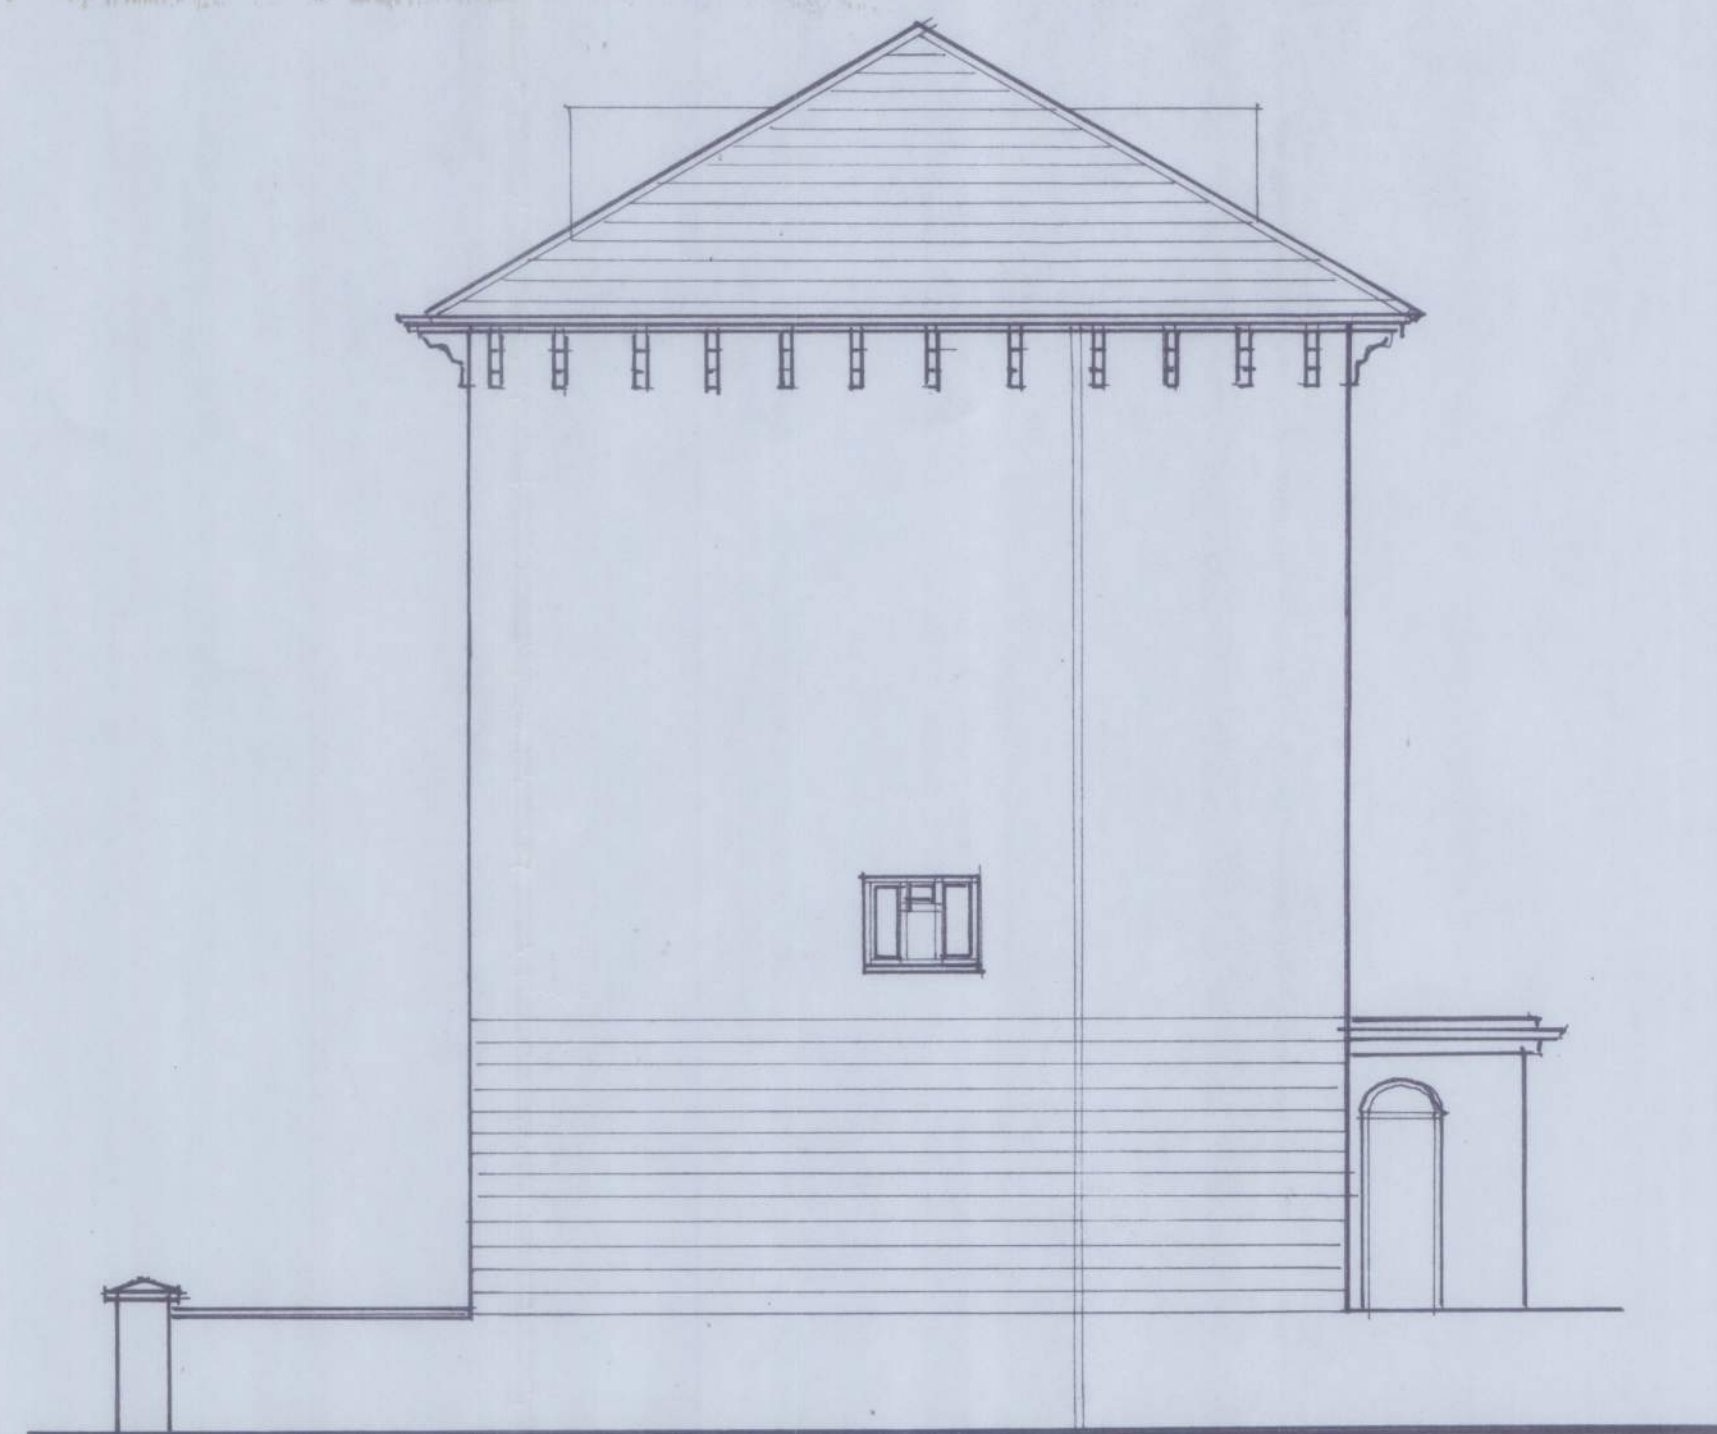

SIDE ELEVATION [SOUTH] existing 1:100

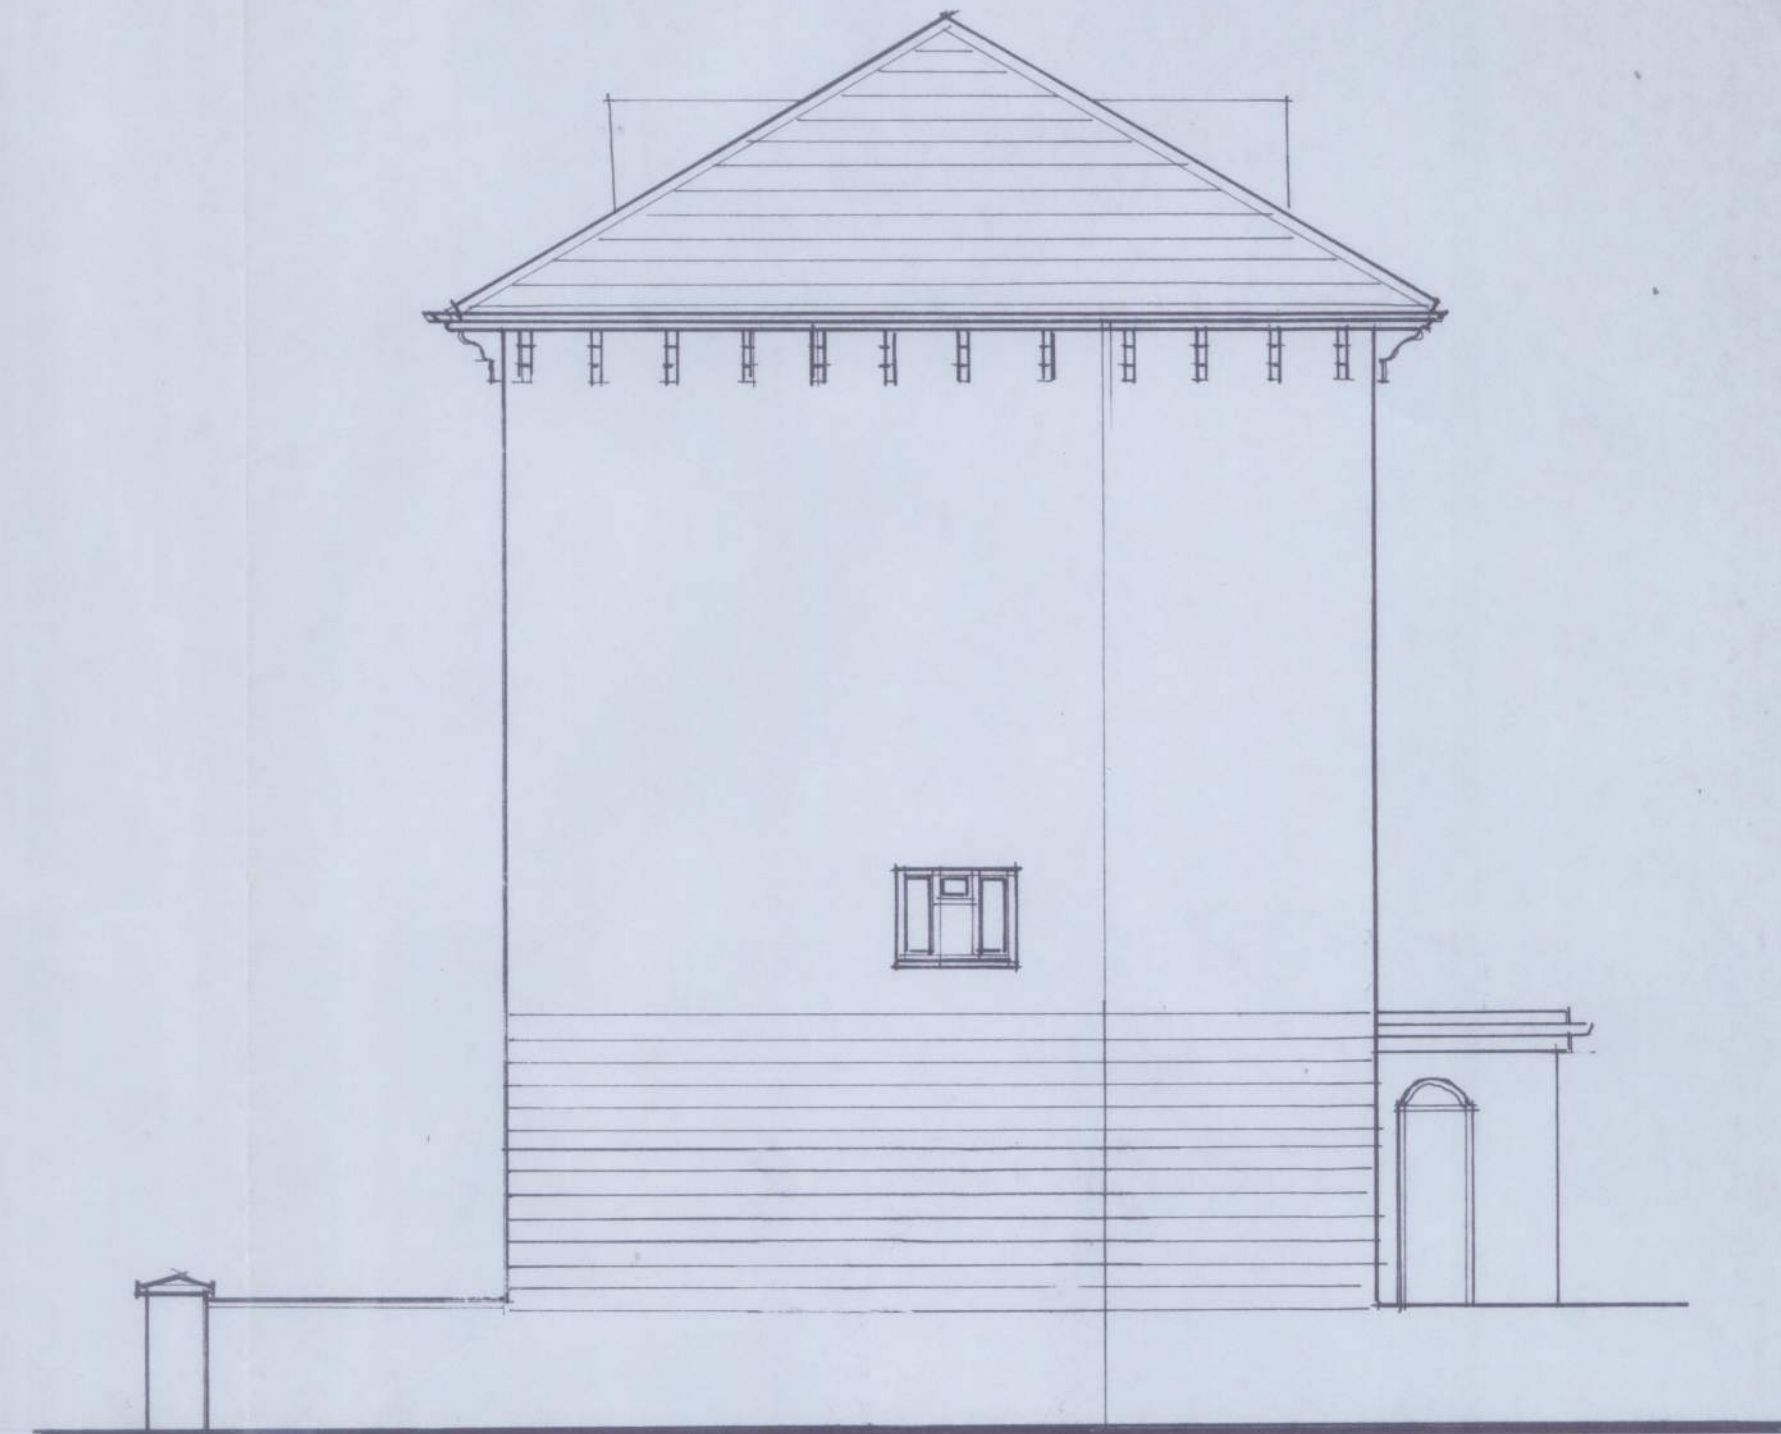


SIDE ELEVATION [SOUTH] proposed

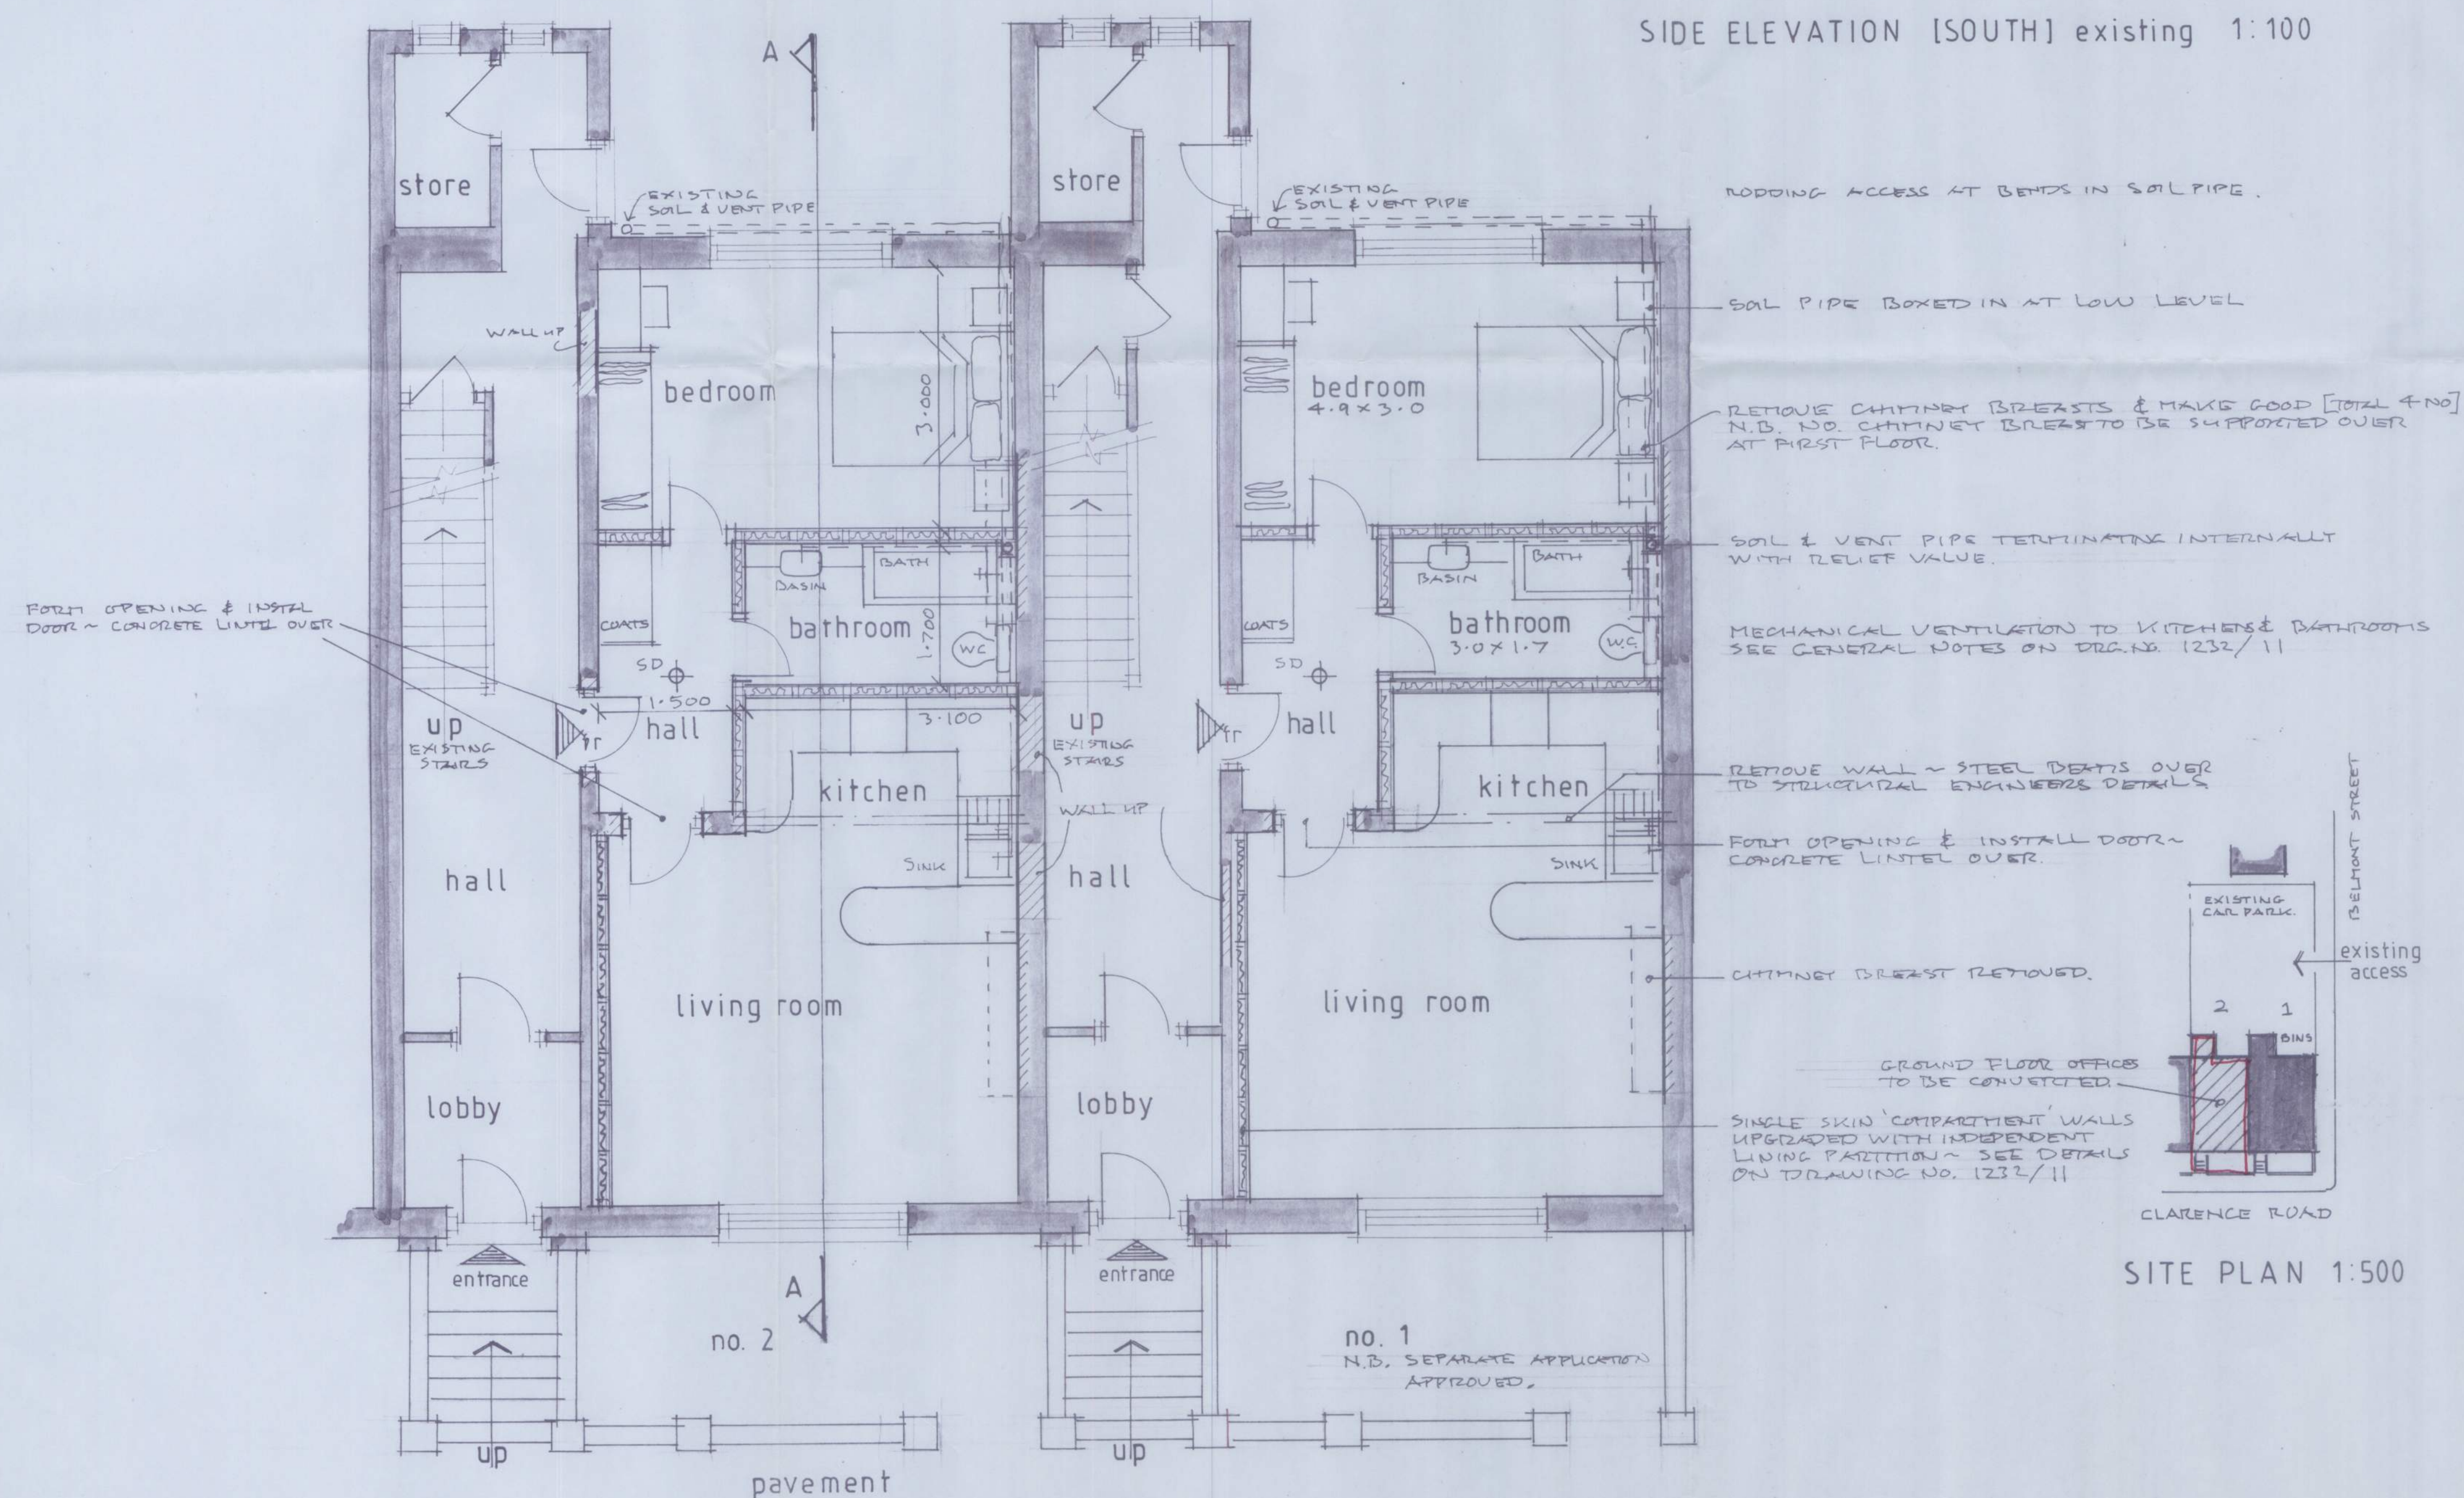

GROUND FLOOR PLAN 1:50

SITE PLAN 1:500

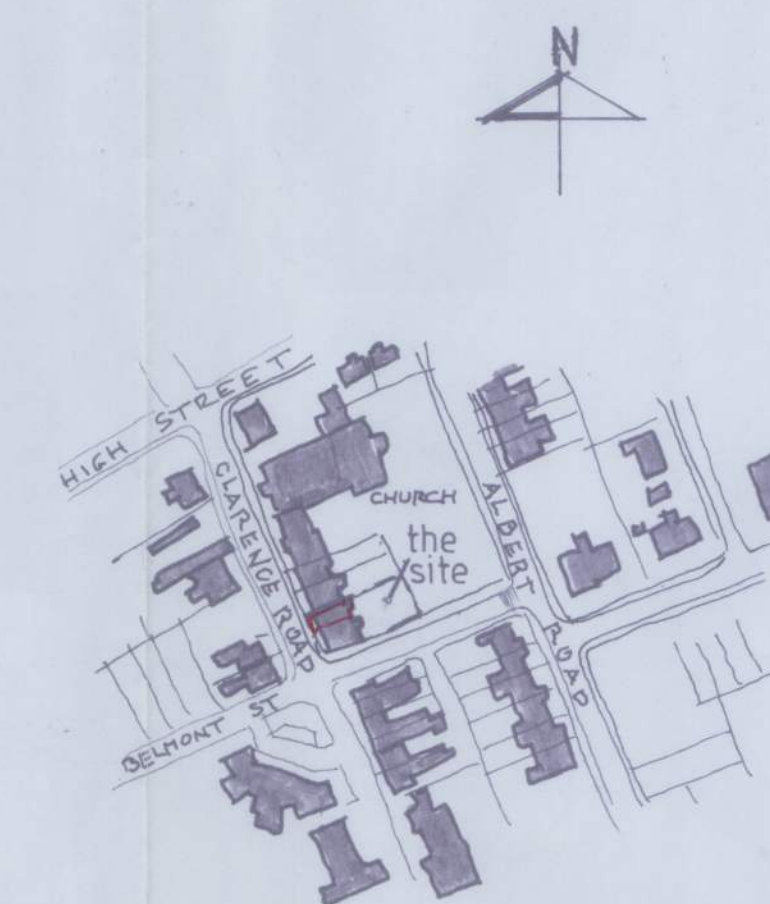

LOCATION PLAN 1:2500
O.S. LICENCE NO. 100029375

B ~ NO. 1 ONLY ALTERED 5/13
A ~ NEW WINDOWS FITTED 4/13

No. Revisions: Date:

O'NEILL
ARCHITECTURAL SERVICES
16 Grosvenor Road, Donnington,
Chichester, West Sussex. PO198RX.
Telephone: [01243] 531333

Client:
R. G. FRANCIS & CO. (ASCOT) LTD

Project:
**GROUND FLOOR CONVERSION
TO 1 no. 1 BEDROOM FLAT
no. 2 SIDLAW TERRACE,
CLARENCE ROAD, BOGNOR.**

Drawing:
**WORKING DRAWING
floor plans**

Drawn by: P. O'NEILL	Date: NOVEMBER, 2012
Scale/s: 1:50, 1:100, 1:500, 1:2500	
Drg. no. 1232 / 10	Rev B