


NOTE
Existing rotten beech plus 3no sycamore trees removed
- Arun DC advised and agreed

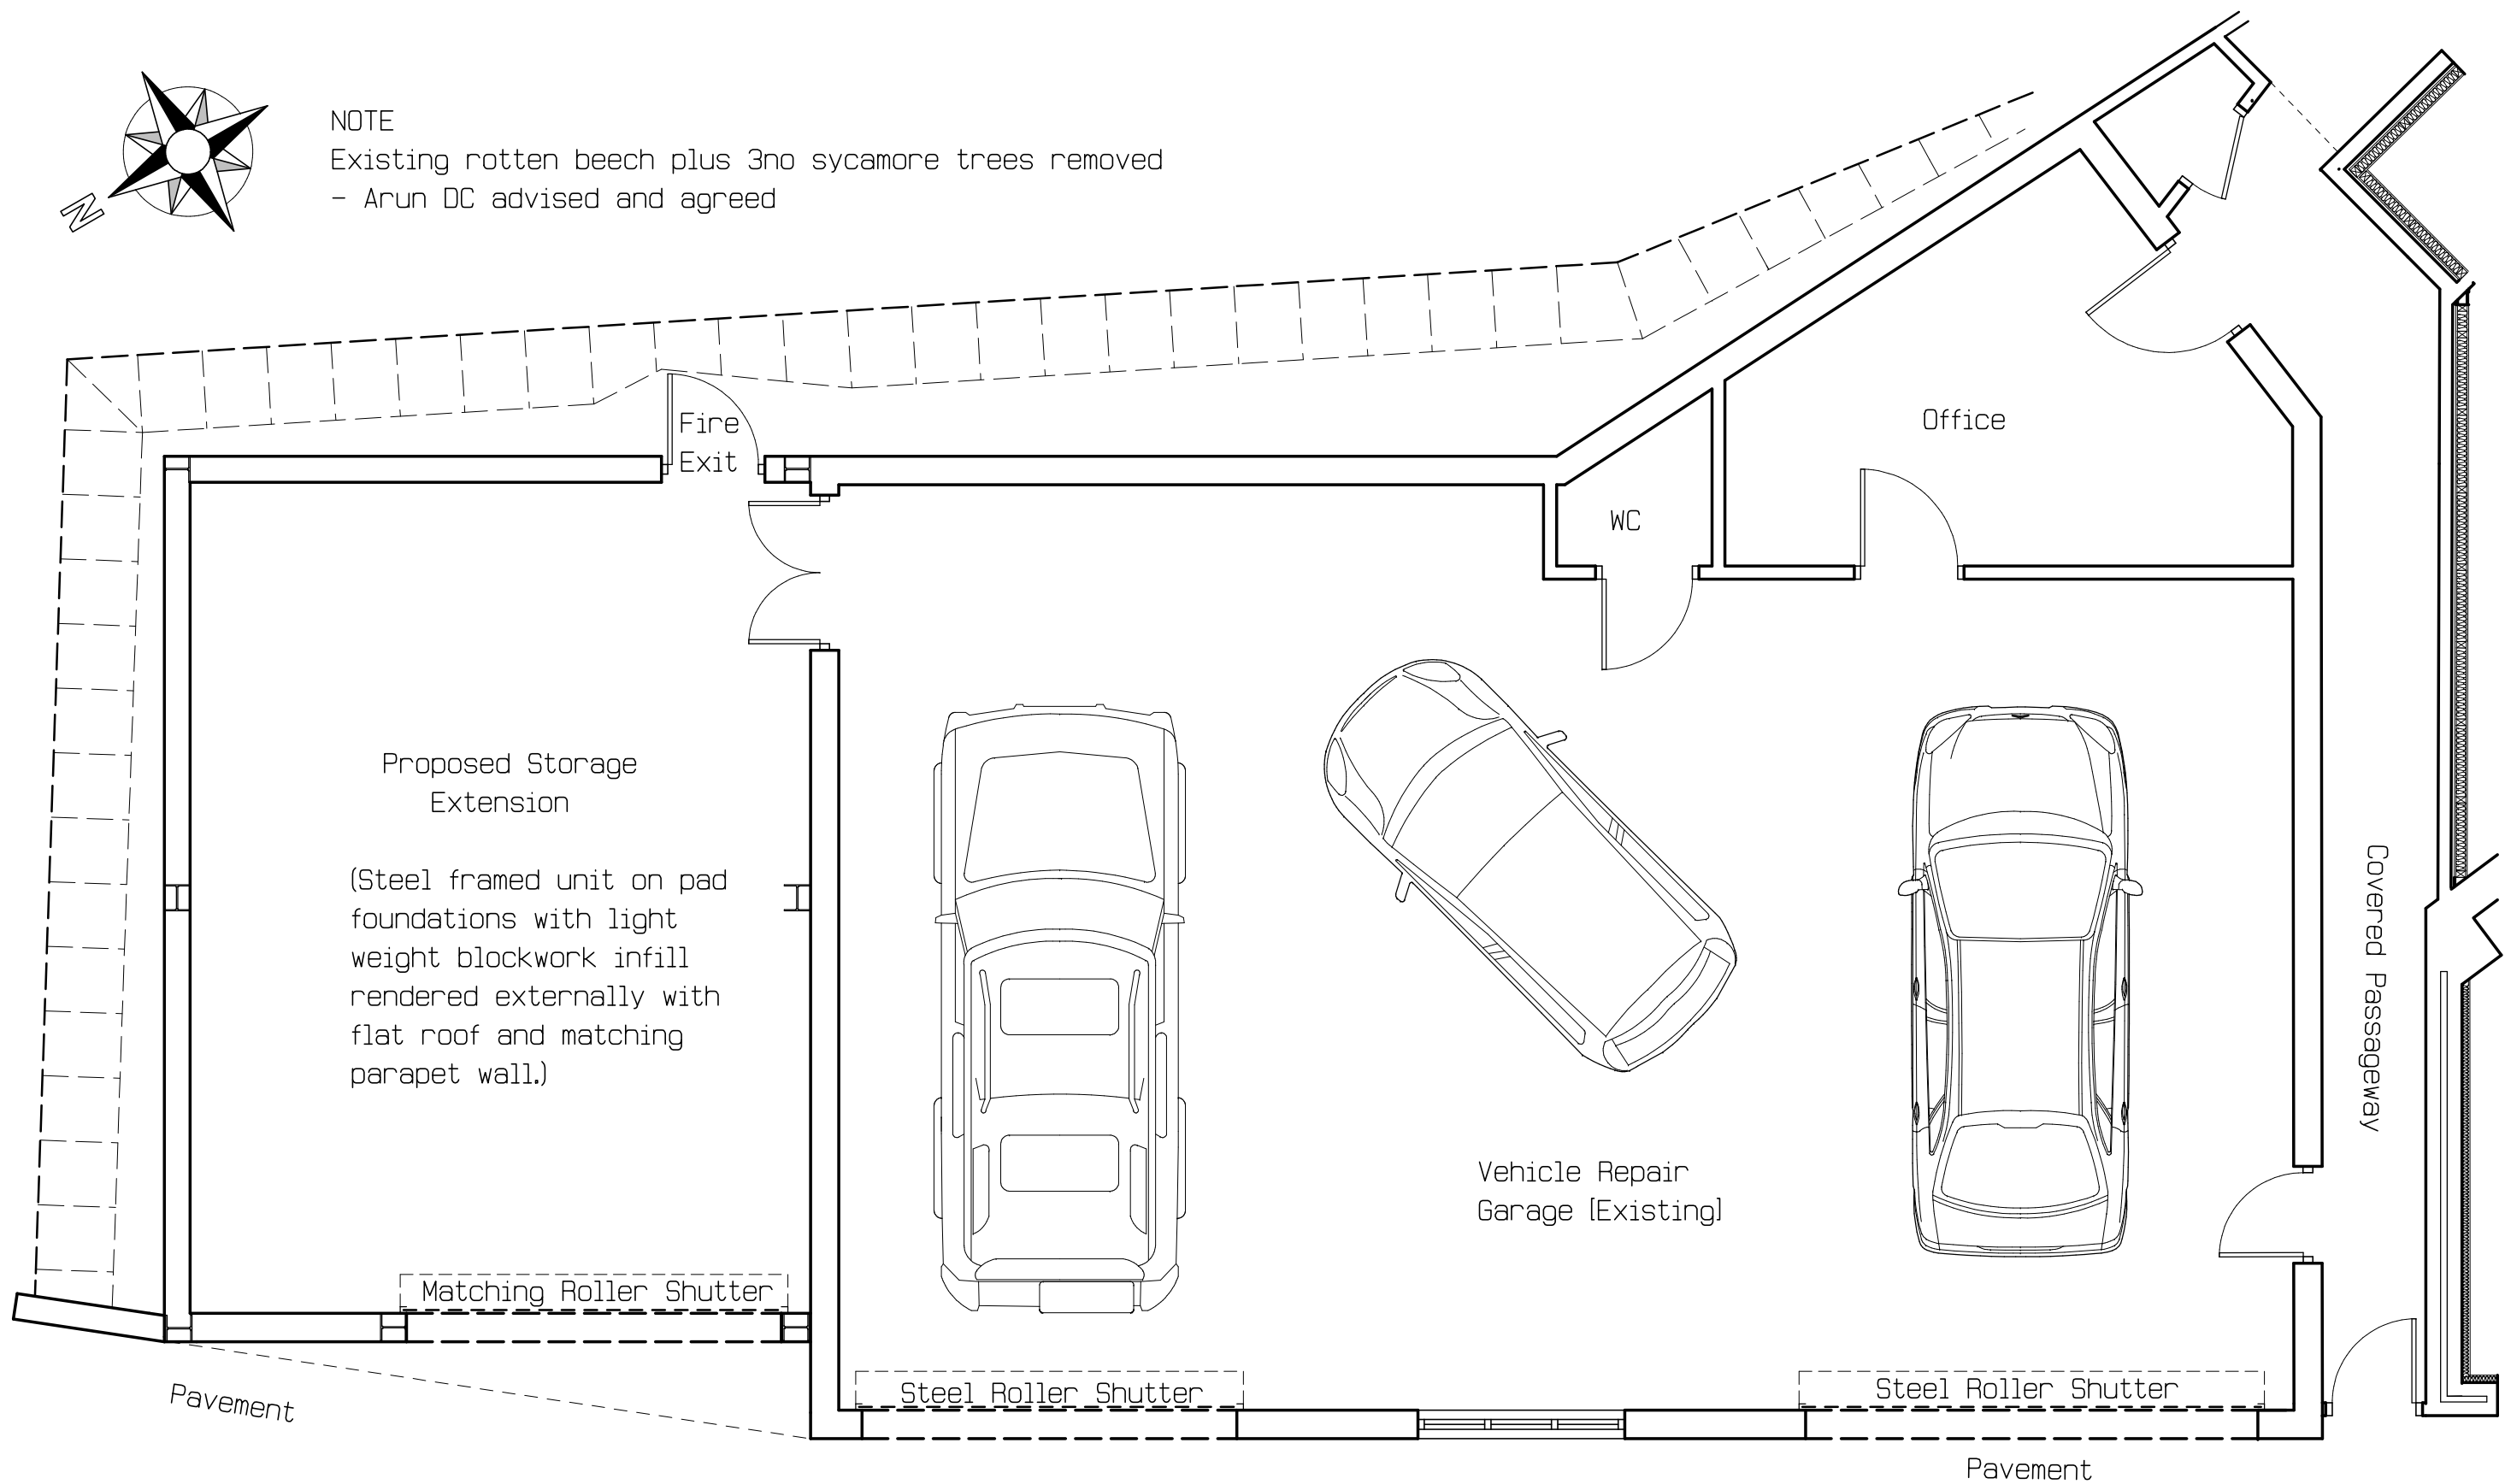

Project
PROPOSED EXTENSION MOTOR SERVICE
/ REPAIR GARAGE -
D & D MOTORS LTD
@ BERSTED STREET
BOGNOR REGIS PO22 9QF



All dimensions should be checked on site
and not taken or scaled from the drawing

Title
PROPOSED GROUND FLOOR PLAN

Client
MR DAVE DEADMAN

Drawn by	Richard Hollands
	GROVE DESIGN UK
Date	August 2018
Scale	1 : 50 @ A3
Drawing No	18-08-GD-211-02A
Amendments	(A) Plan App issue