




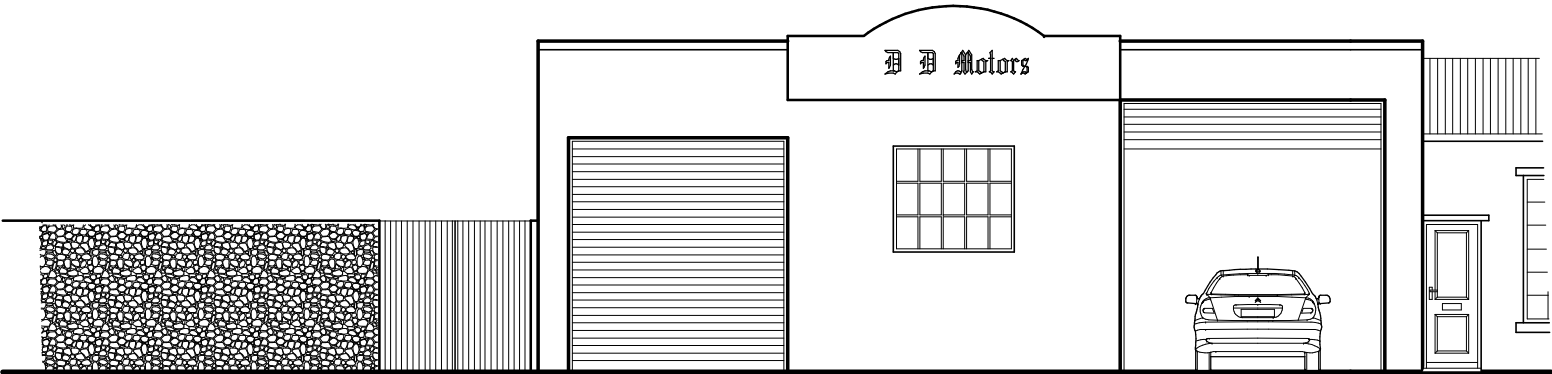


EXISTING FRONT ELEVATION WEST FACING

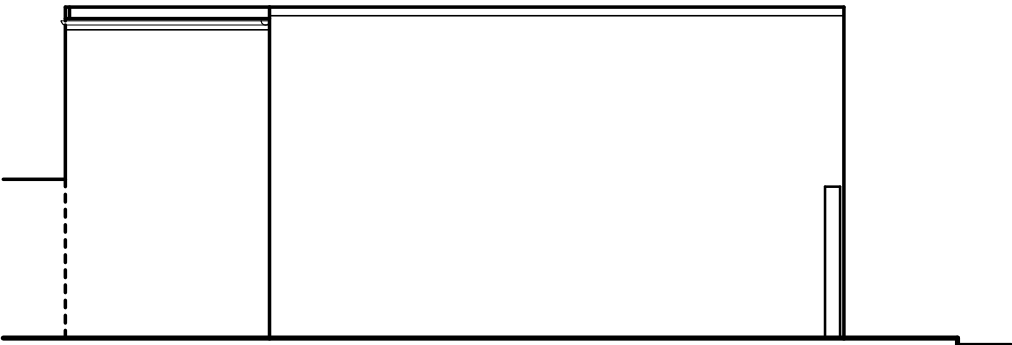

EXISTING SIDE ELEVATION NORTH FACING

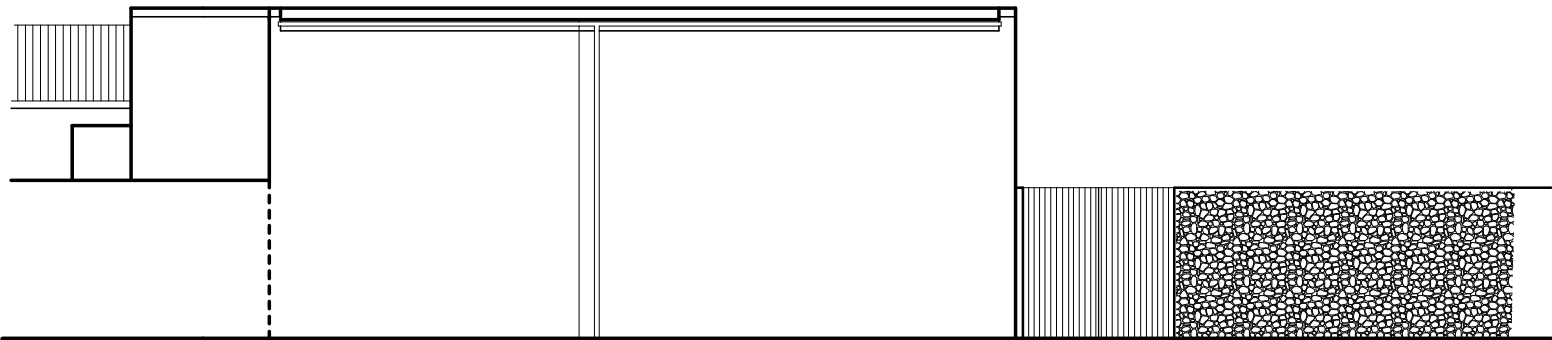

EXISTING REAR ELEVATION EAST FACING

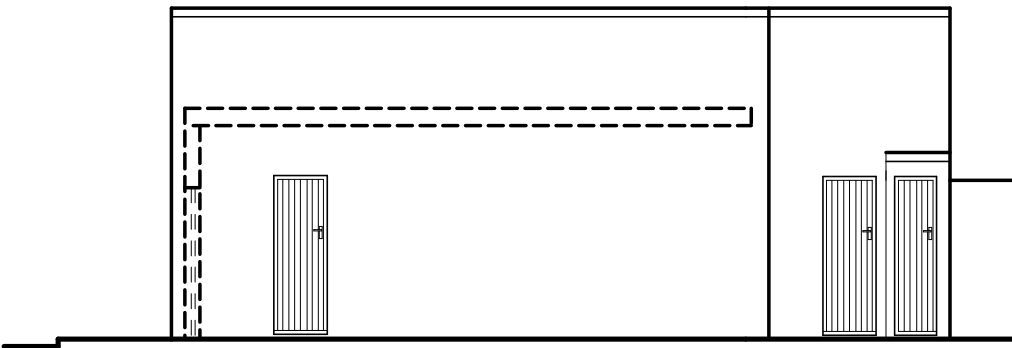

EXISTING SIDE ELEVATION SOUTH FACING

GENERAL NOTE  
Rotten Beech tree plus 3No Sycamore  
trees removed - Arun DC advised / agreed



All dimensions should be checked on site  
and not taken or scaled from the drawing

Project  
PROPOSED EXTENSION MOTOR SERVICE  
/ REPAIR GARAGE -  
D & D MOTORS LTD  
@ BERSTED STREET  
BOGNOR REGIS PO22 9QF

Title  
EXISTING ELEVATIONS

Client  
MR DAVE DEADMAN

Drawn by Richard Hollands  
GROVE DESIGN UK  
Date August 2018  
Scale 1 : 100 @ A3  
Drawing No 18-08-GD-211-03A  
Amendments (A) Plan App issue