




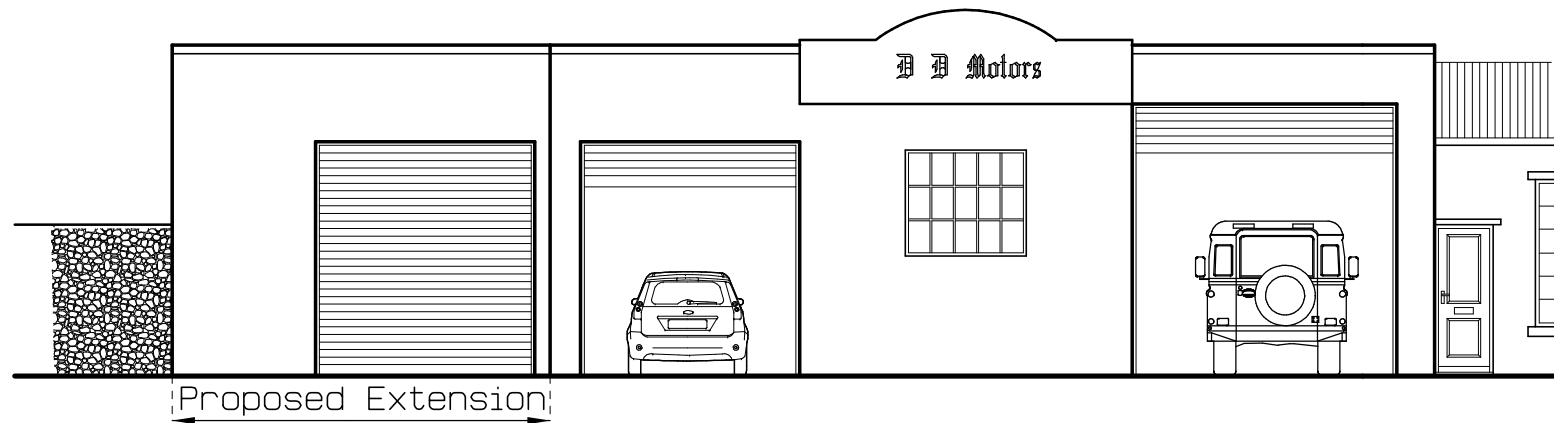


PROPOSED FRONT ELEVATION WEST FACING

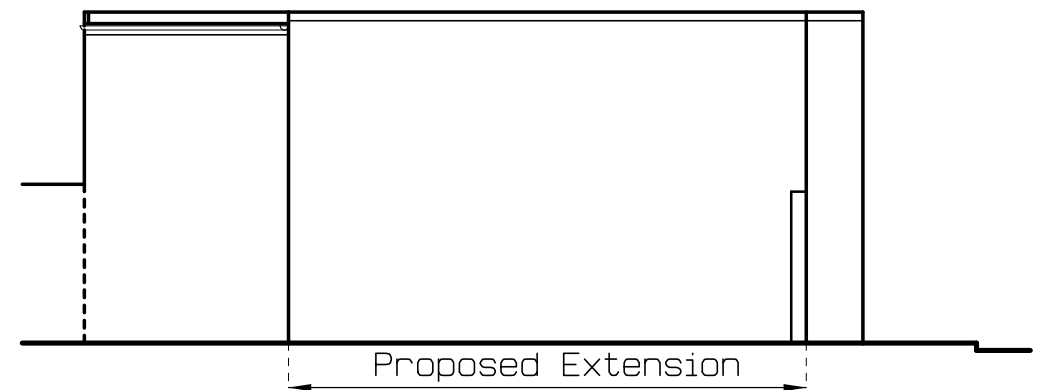

PROPOSED SIDE ELEVATION NORTH FACING

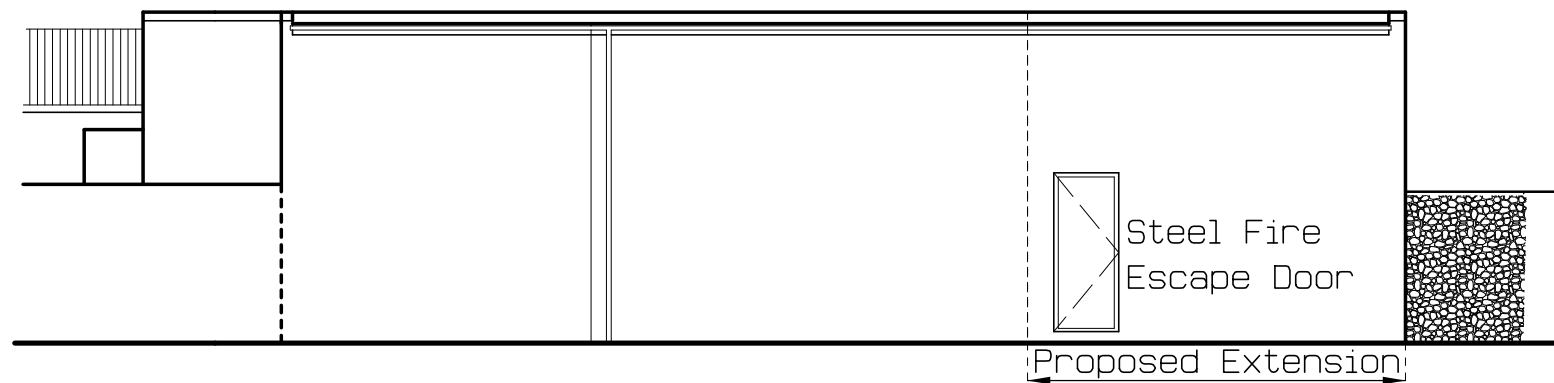


PROPOSED REAR ELEVATION EAST FACING

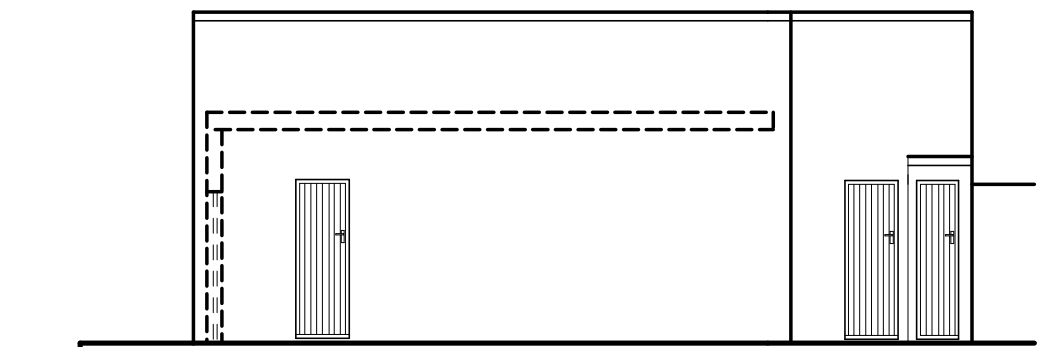

PROPOSED SIDE ELEVATION SOUTH FACING
(no change)

GENERAL NOTE

Existing rotten Beech & 3 No
Sycamore trees removed -
Arun DC advised and agreed

 

All dimensions should be checked on site
and not taken or scaled from the drawing

Project
PROPOSED EXTENSION MOTOR SERVICE
/ REPAIR GARAGE -
D & D MOTORS LTD
@ BERSTED STREET
BOGNOR REGIS PO22 9QF

Title
PROPOSED ELEVATIONS

Client
MR DAVE DEADMAN

Drawn by Richard Hollands
GROVE DESIGN UK
Date August 2018
Scale 1 : 100 @ A3
Drawing No 18-08-GD-211-04A
Amendments (A) Prop App issue