



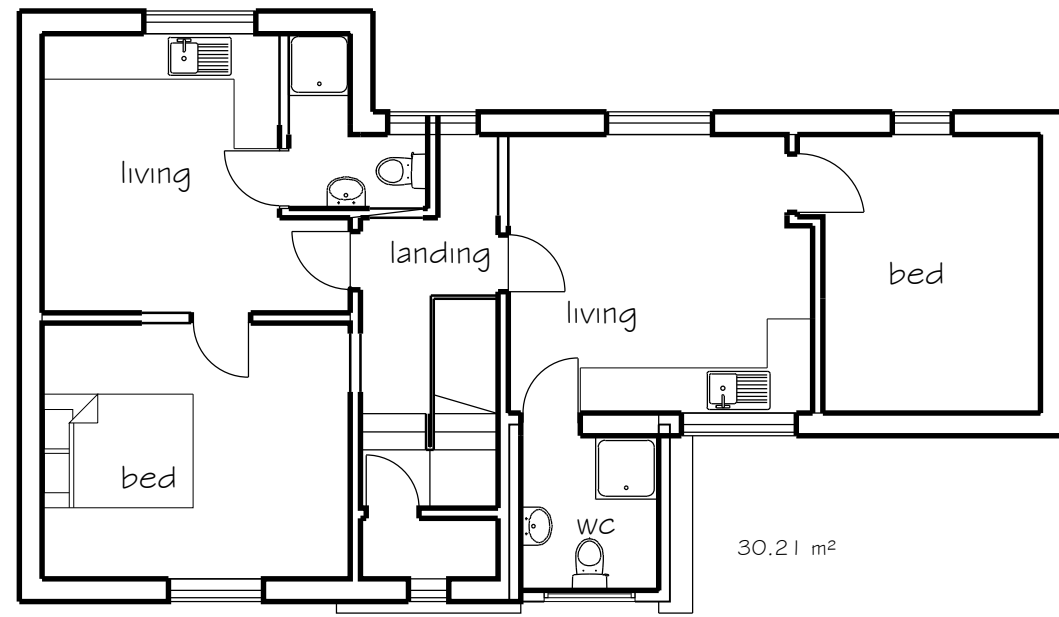

30.43 m²

First Floor Plan

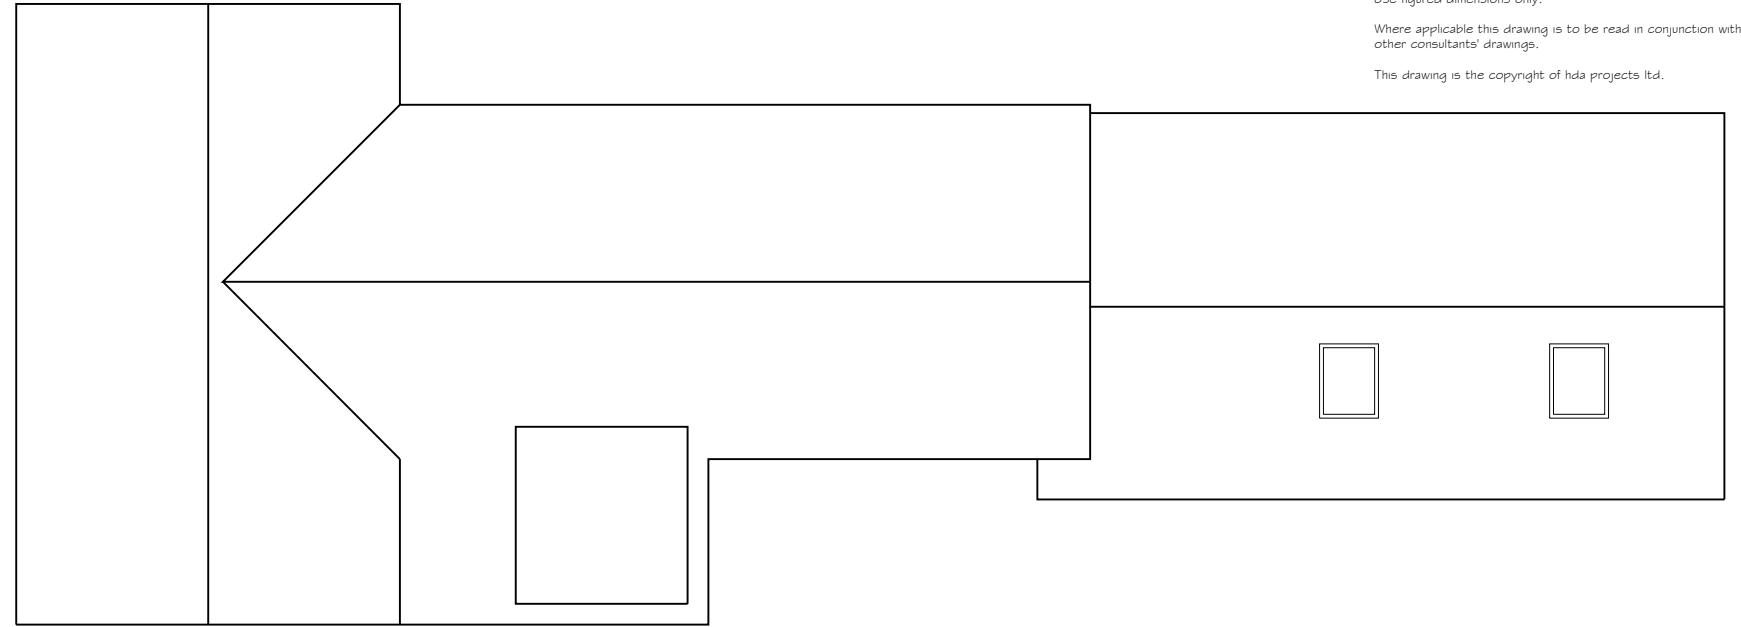

Roof Plan


NOTES:

Dimensions to be checked on site before placing material orders or commencing work.
Any discrepancies shall be reported immediately.

Do not scale from these drawings except for planning purposes.
Use figured dimensions only.

Where applicable this drawing is to be read in conjunction with other consultants' drawings.

This drawing is the copyright of hda projects ltd.

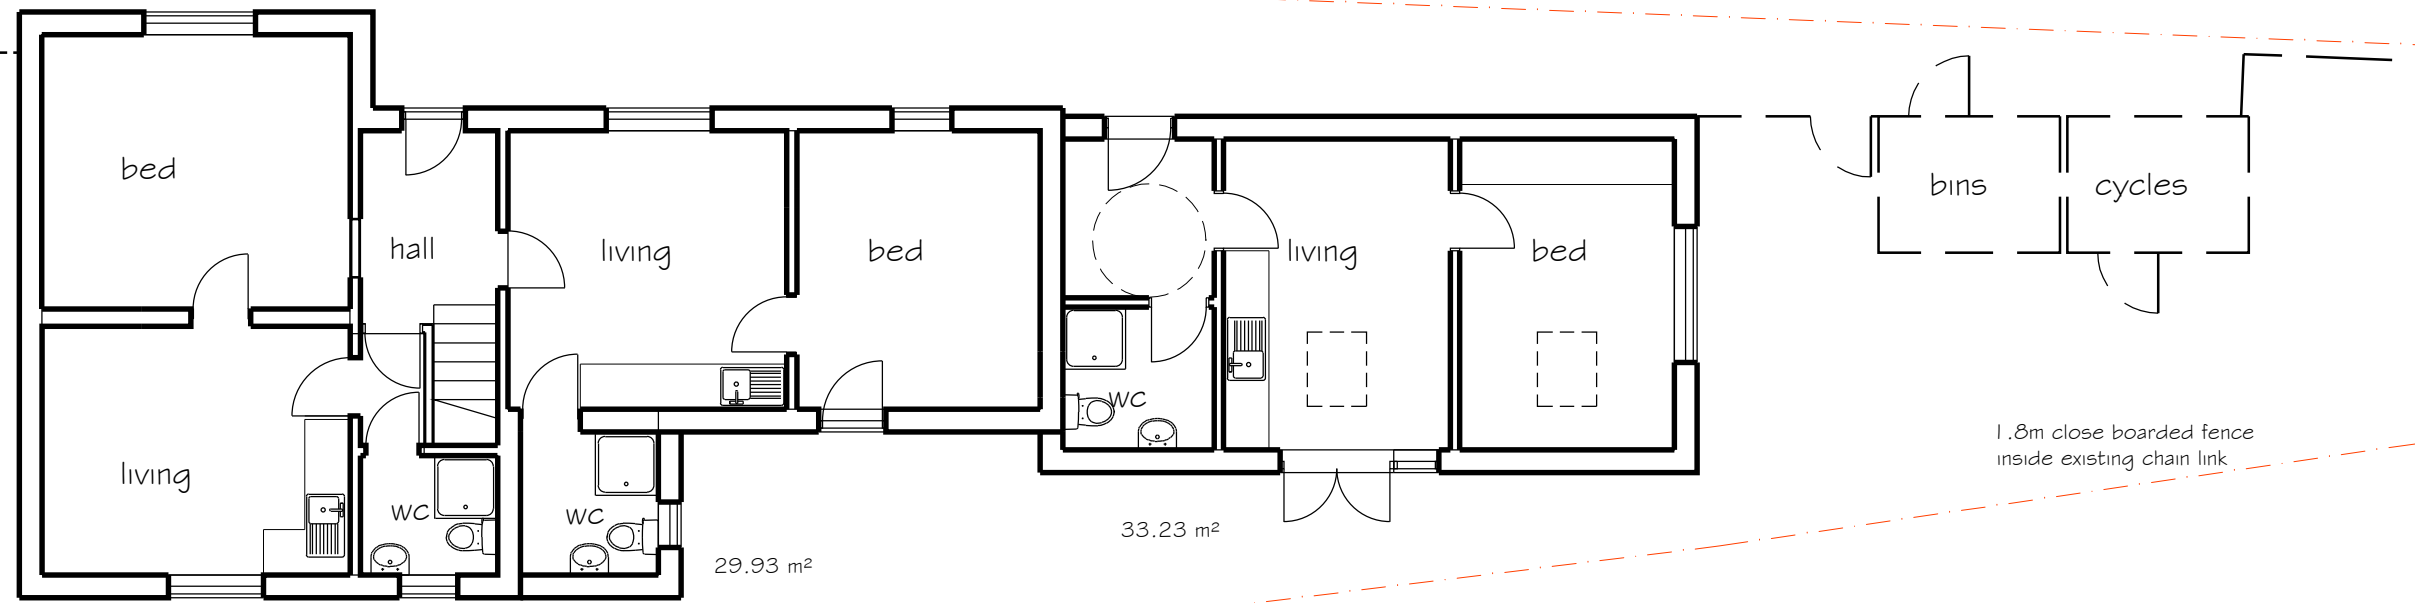

1.8m close boarded fence
inside existing chain link

33.79 m²

Ground Floor Plan

Rev	Date	Amendment
-----	------	-----------

hda projects

St Johns House - St Johns Street
Chichester - West Sussex - PO19 1UU

Tel: 07881287017
e-mail: hdaprojects@talktalk.net

For
R+SD Ellis

Project
130 Longford Road
Bognor Regis
West Sussex
PO21 1AF

Title
Plans as Proposed
Five Flats

Date	Drawn	Scale	Checked
July 2019	wm	1:100 @ A3	
Job Number	Prefix	Drawing Number	Revision
1917	P	04	