


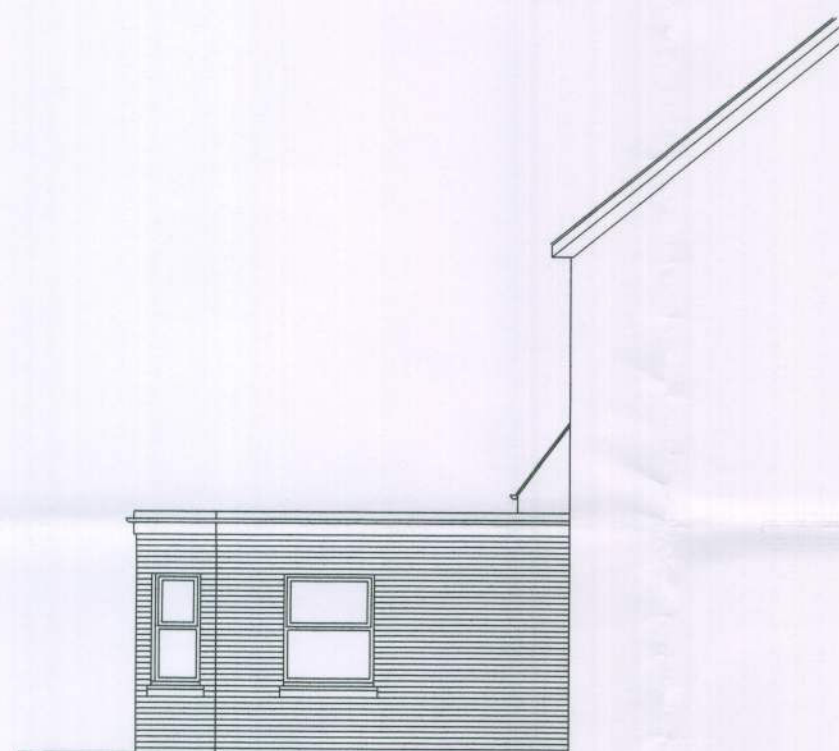


Existing South West Elevation
Scale 1:100




Proposed South West Elevation
Scale 1:100




Proposed South East Elevation
Scale 1:100

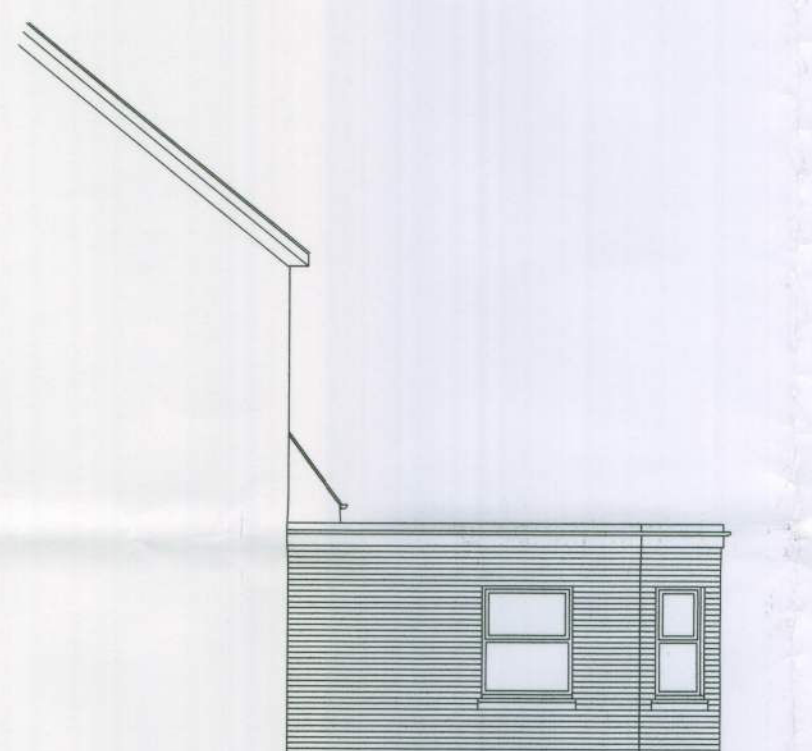

Proposed North West Elevation
Scale 1:100

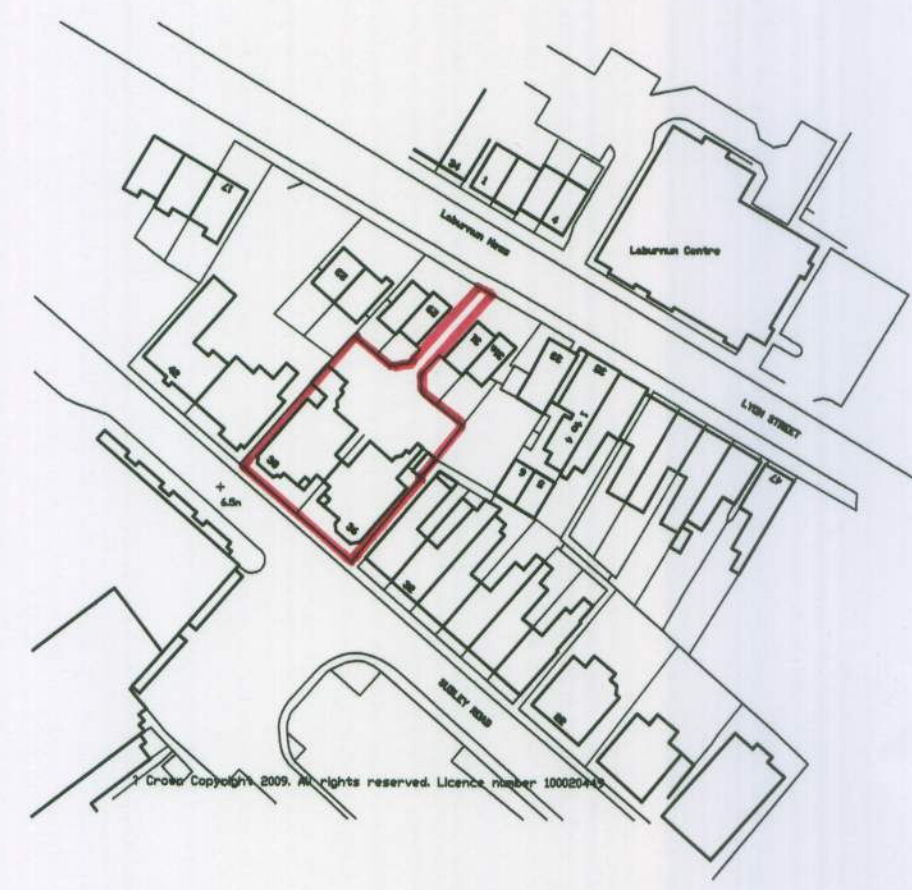


LOCATION PLAN
Scale 1:1250

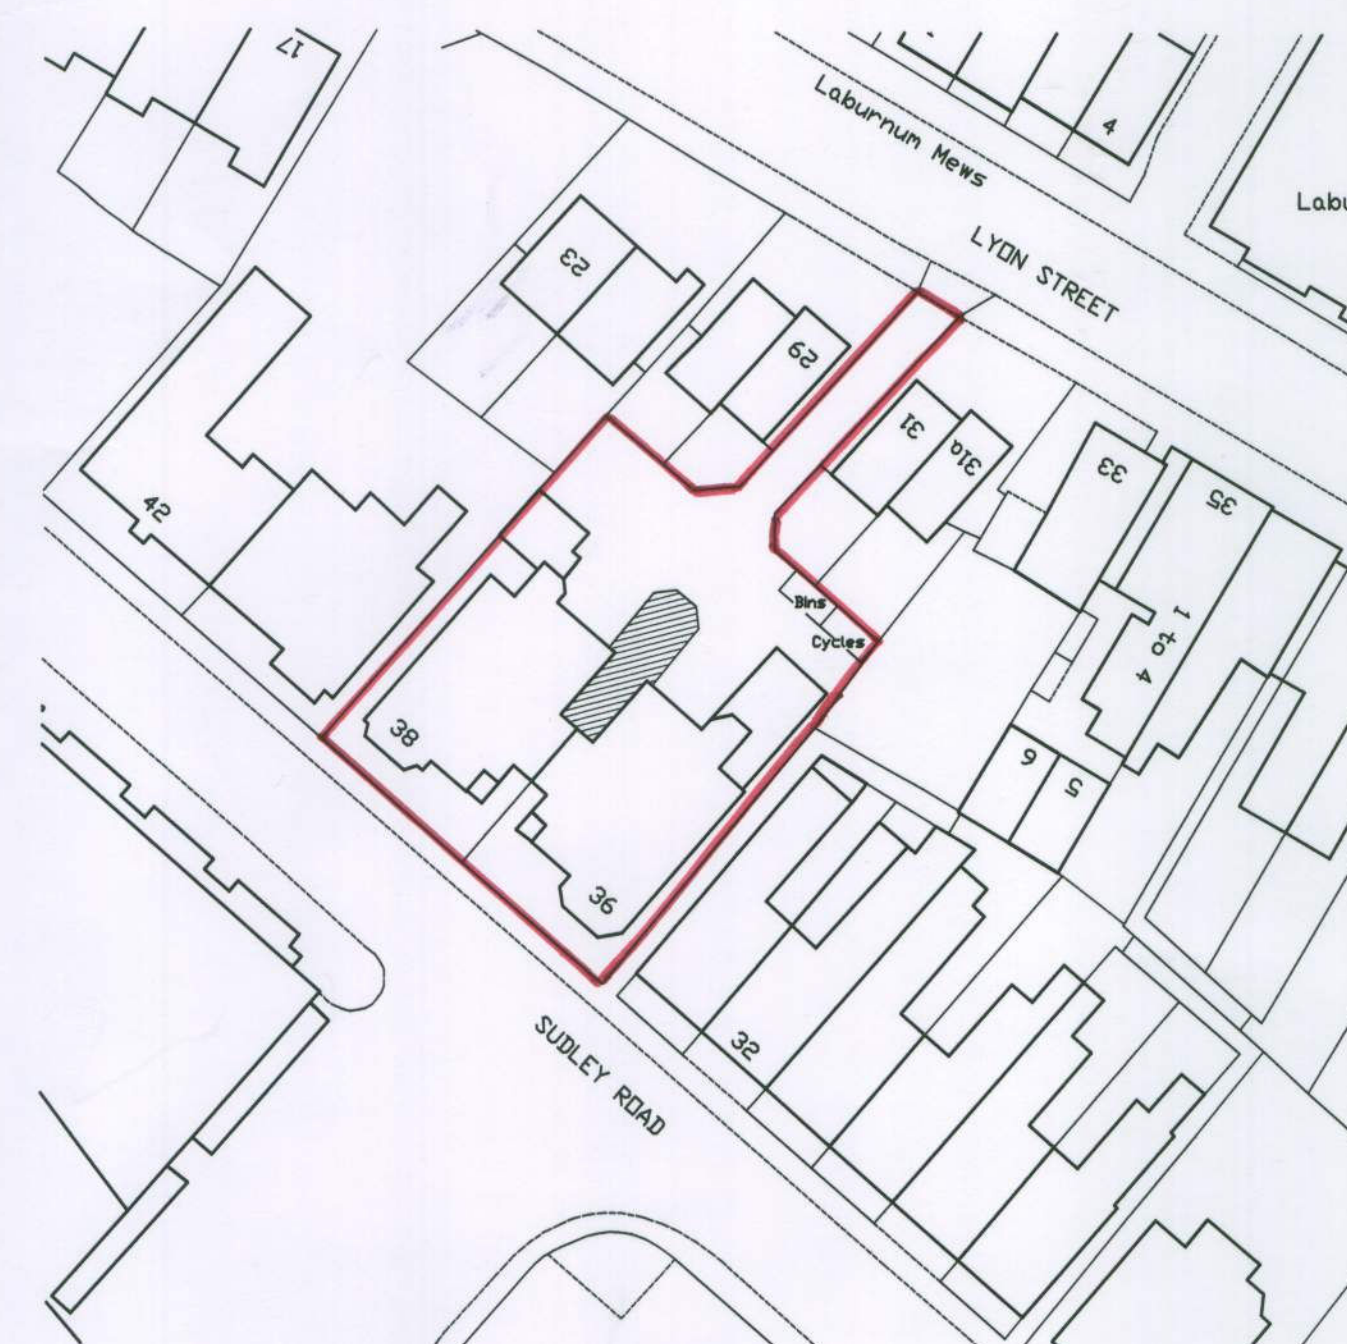


BLOCK PLAN
Scale 1:500

SCHEDULE OF MATERIALS
WALLS - NEW BRICKWORK TO MATCH EXISTING
ROOF - NEW FLAT ROOF
WINDOWS - NEW PVCu WINDOWS AND REAR ENTRANCE DOOR
COLOUR WHITE
RAINWATER GOODS - PVCu COLOUR BLACK TO MATCH EXISTING

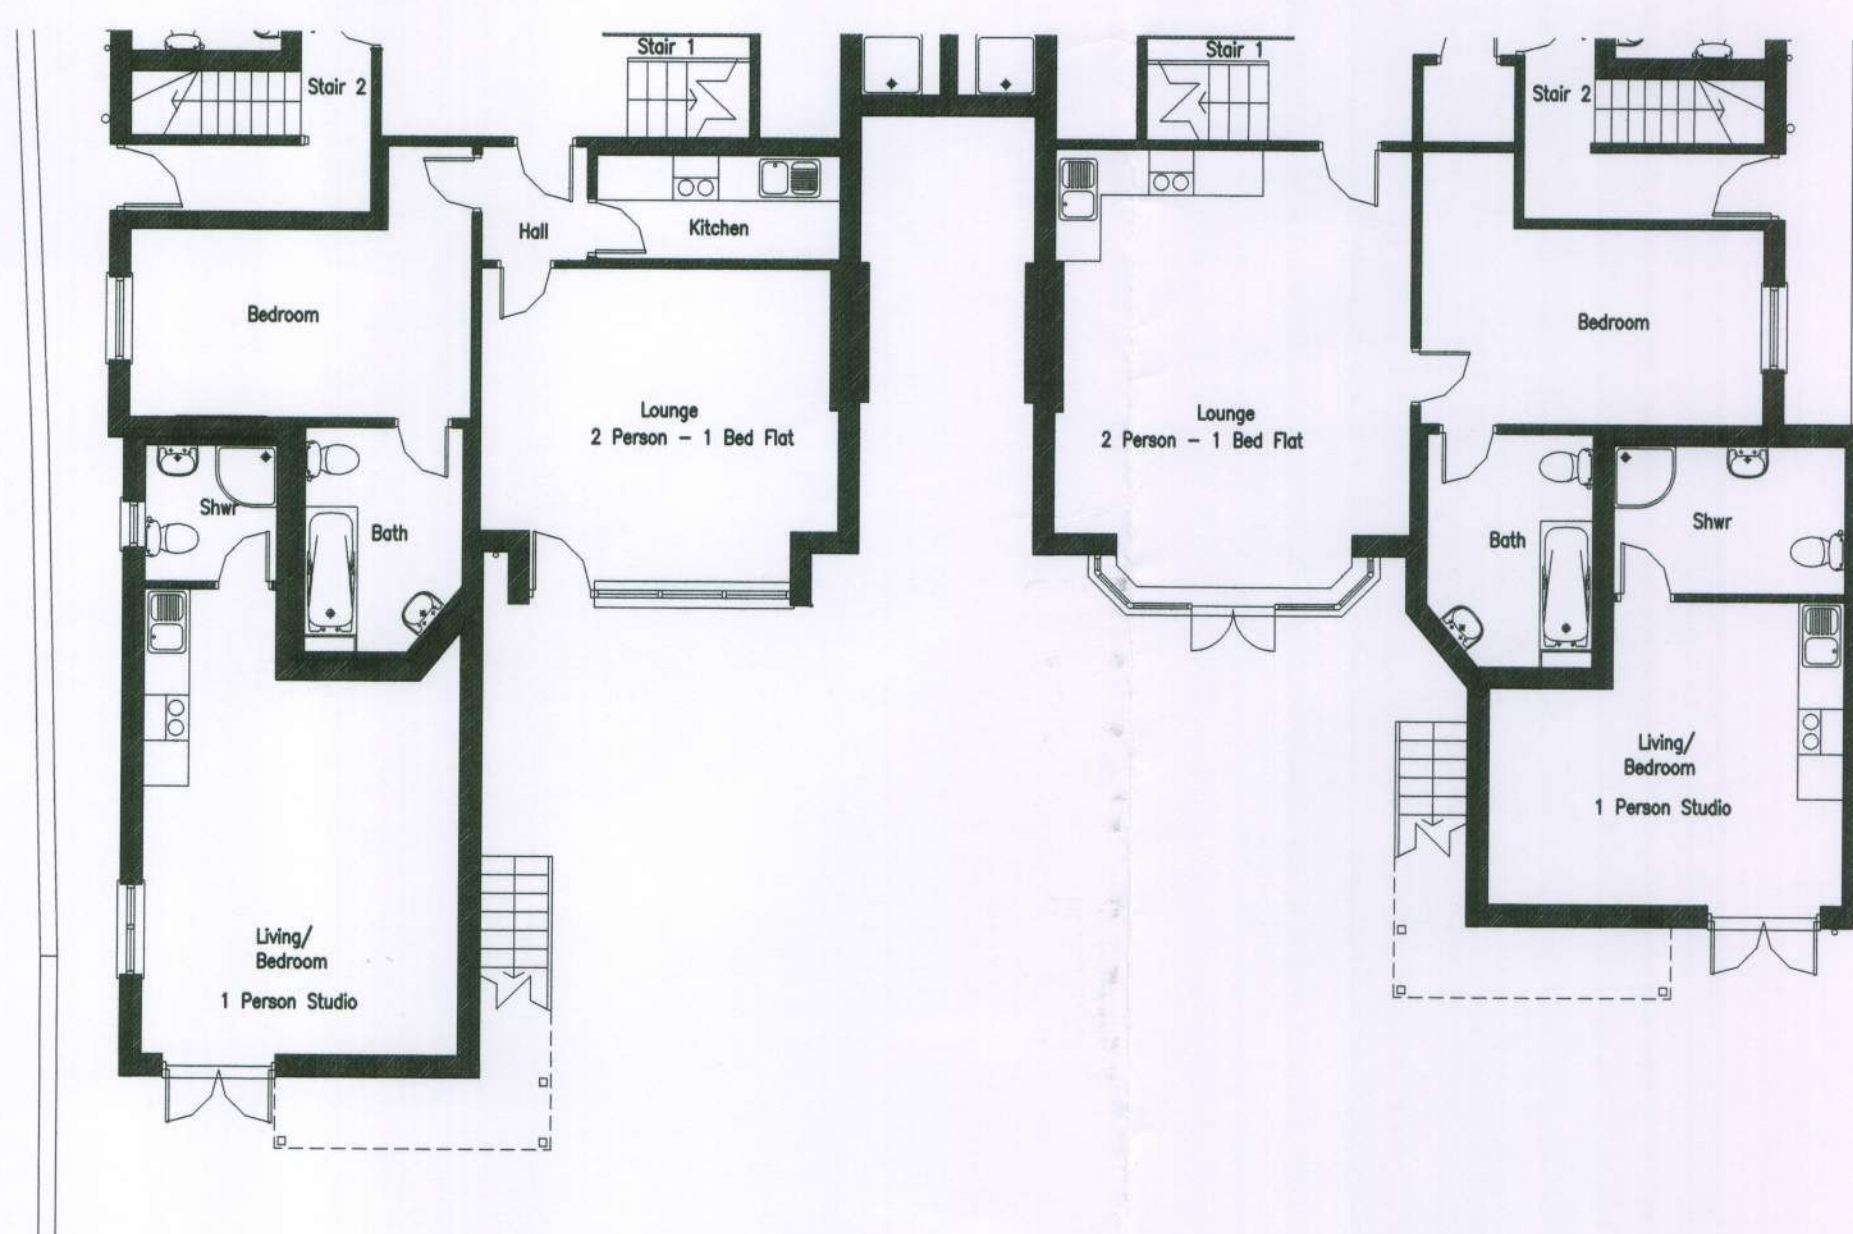

Existing Ground Floor
Scale 1:100

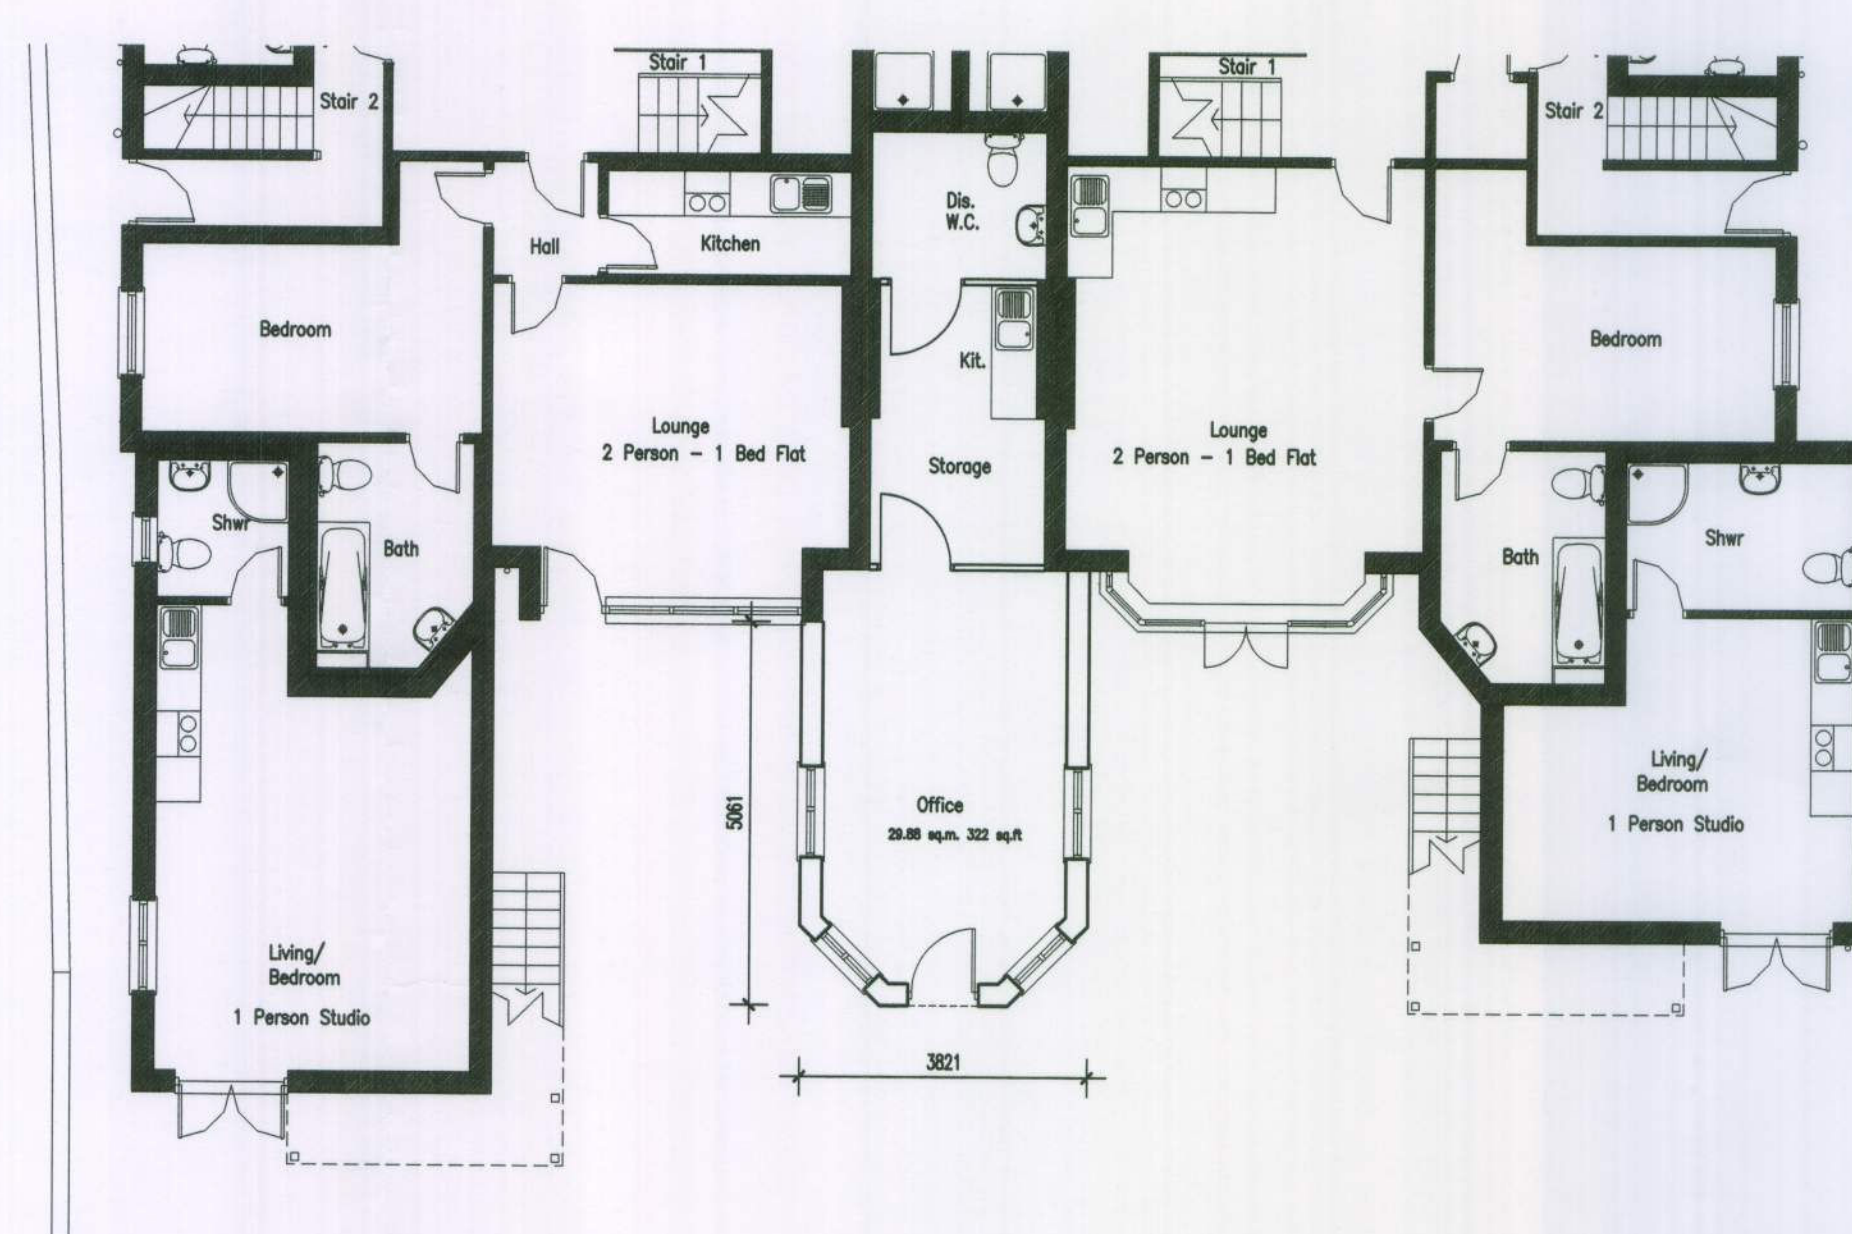

Proposed Ground Floor
Scale 1:100

ADCS

Architectural Design
Computer Services

16 Copthorne Hill
Worthing
West Sussex
BN13 2EH
Tel: 01903 260701
E-mail:
adcs@sky.com

Client			
OYSTER ESTATES UK LTD			
Project			
PROPOSED REAR EXTENSION 36-38 SUDLEY ROAD BOGNOR REGIS WEST SUSSEX PO21 1ER			
Drawing			
EXISTING & PROPOSED FLOOR PLANS & ELEVATIONS			
Scale	Date	Drawn	
1:100	03.08.10	TP	
Drawing No.		Revision	

1187/P30 A