


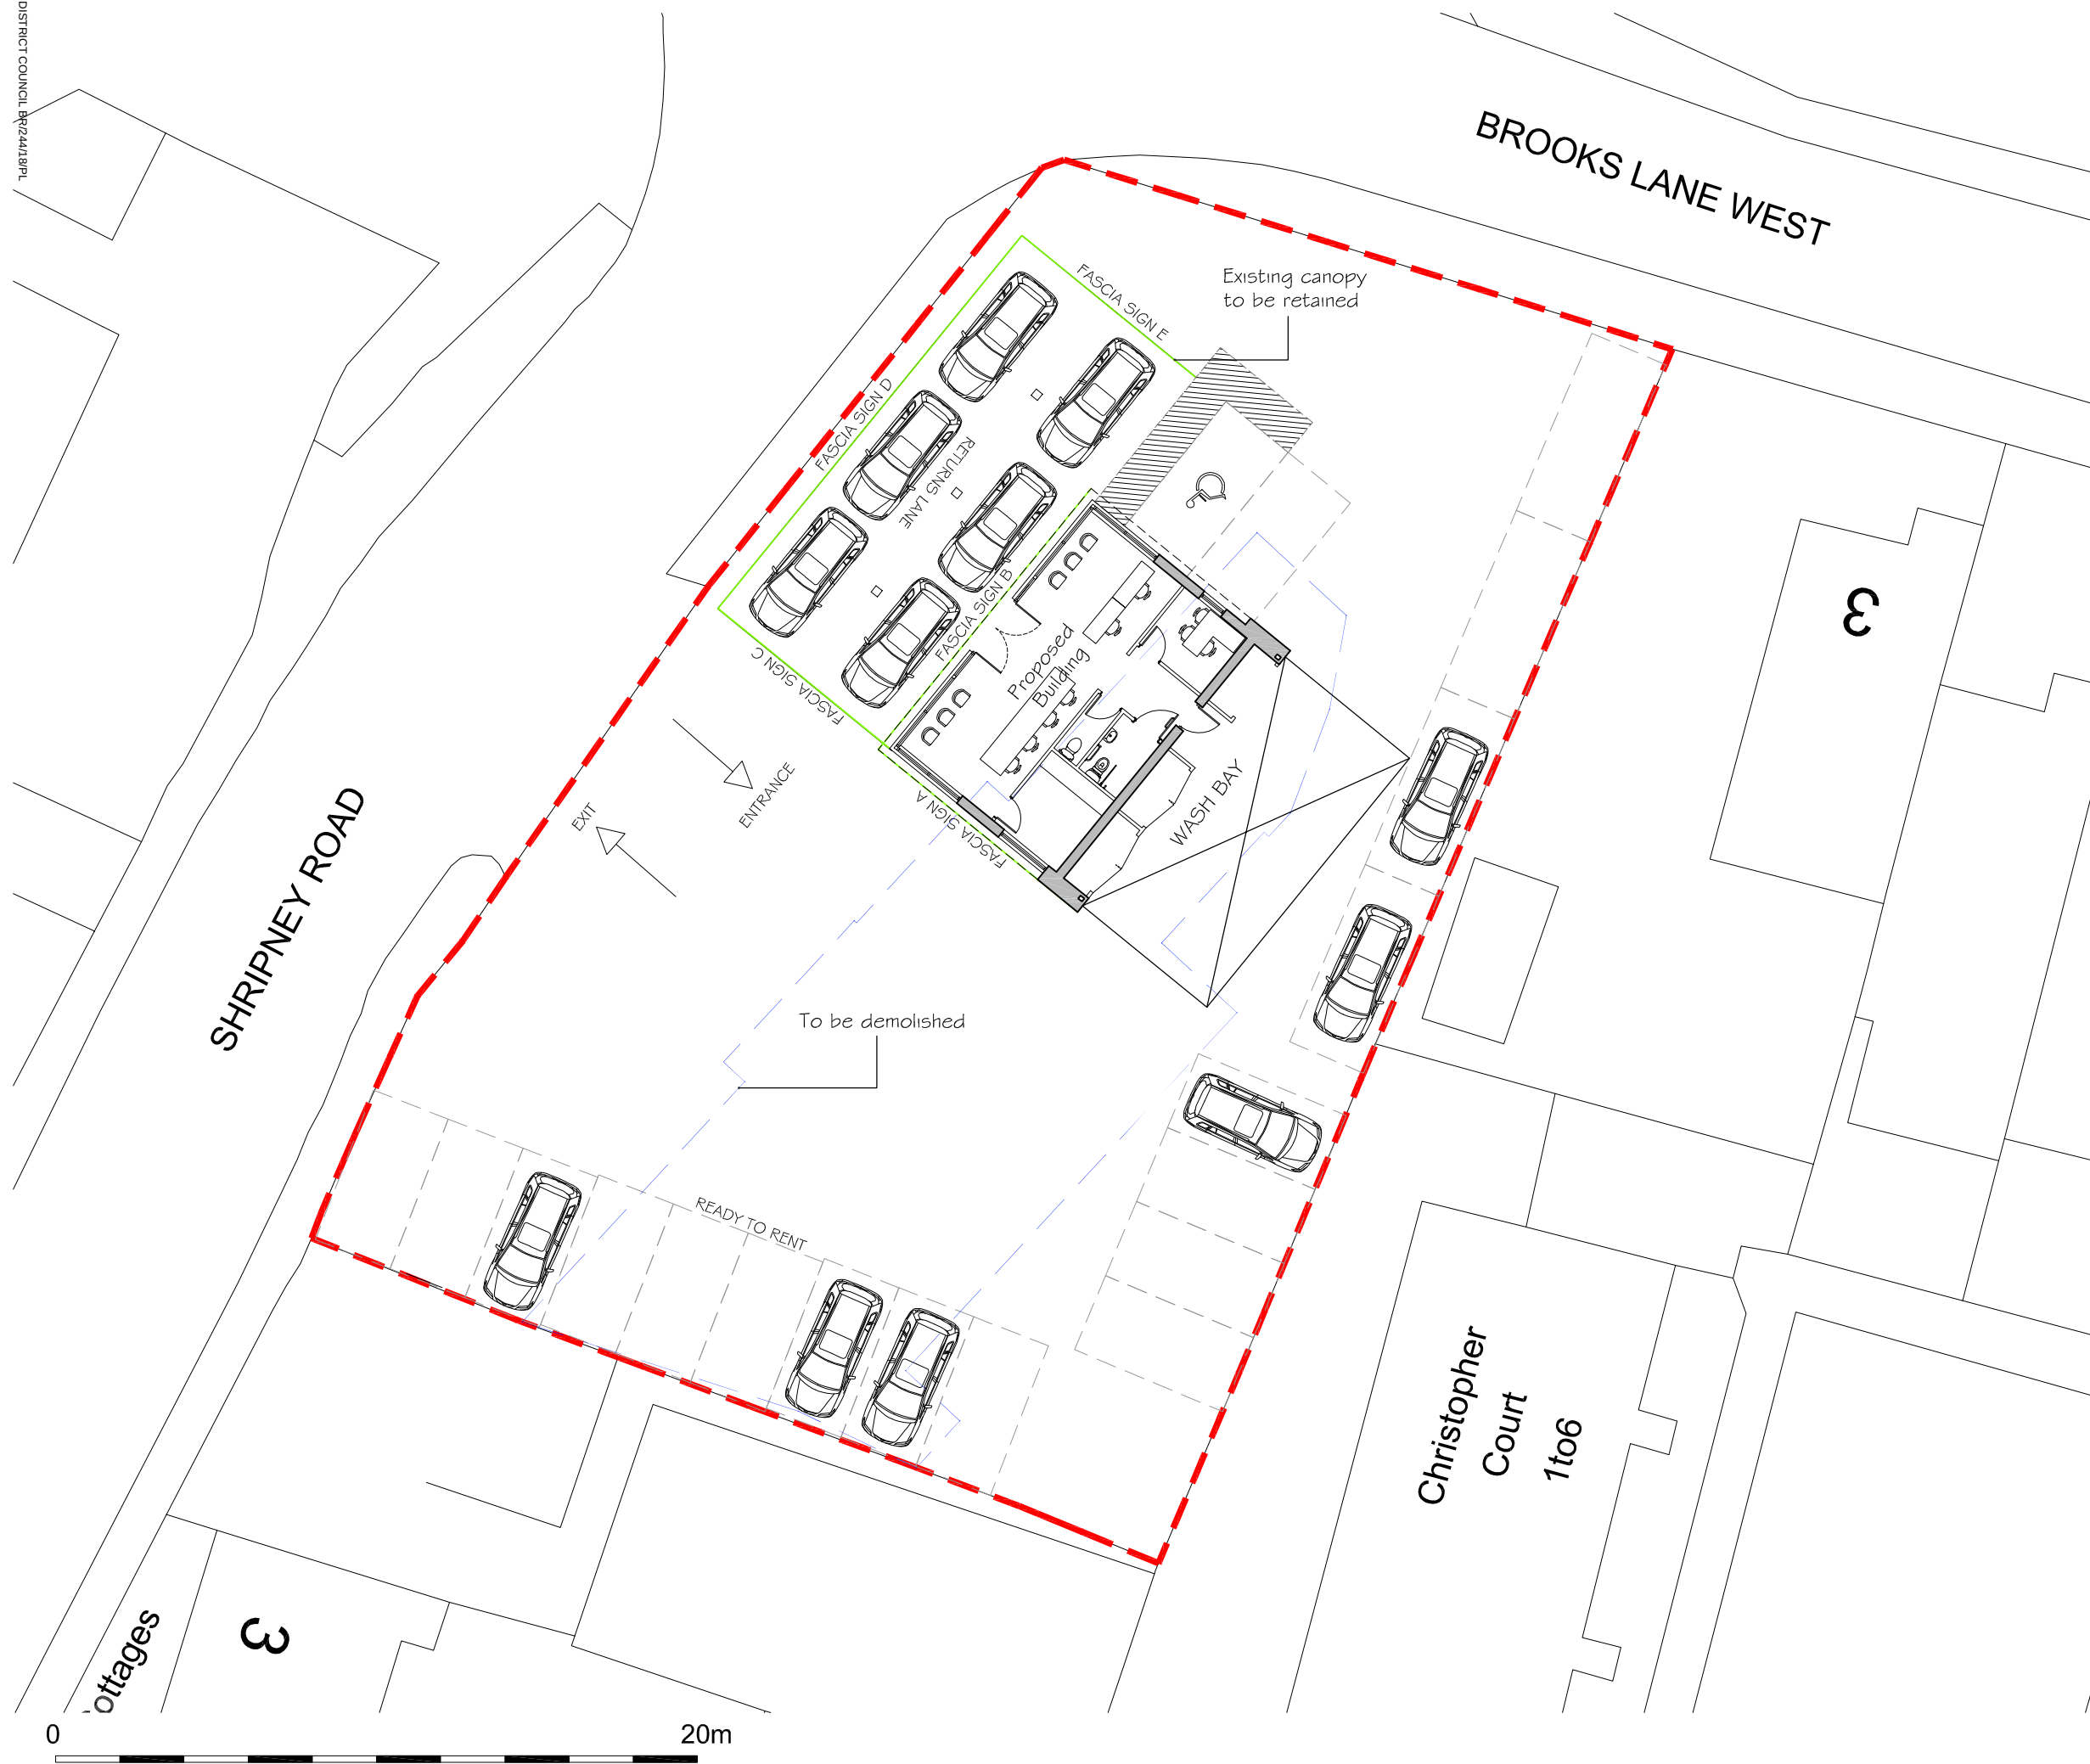

Site Plan (1:200)

B	28.08.18	New building area revised	SC
A	31.01.18	Existing canopy to be retained label added	BA
Rev.	Date	Details	Drawn Checked

Issued for:

Variation of a Condition

Project/Client:	Project No:
Shripney Road, Bognor Regis, Sussex.	E.17.106
Dwg No:	Rev:
002	B
Enterprise Rent-a-Car	
Drawing:	Scale:
Proposed Site Plan	1:200 @A3
Drawn By:	Date:
BA	17.01.18
Checked By:	Date:
.	.

3rd Floor,
70-74 Norwich Avenue West,
Bournemouth,
BH2 6AW

T:01202 375818
info@lmaarchitects.co.uk
www.lmaarchitects.co.uk

