




FRONT (North-West) ELEVATION

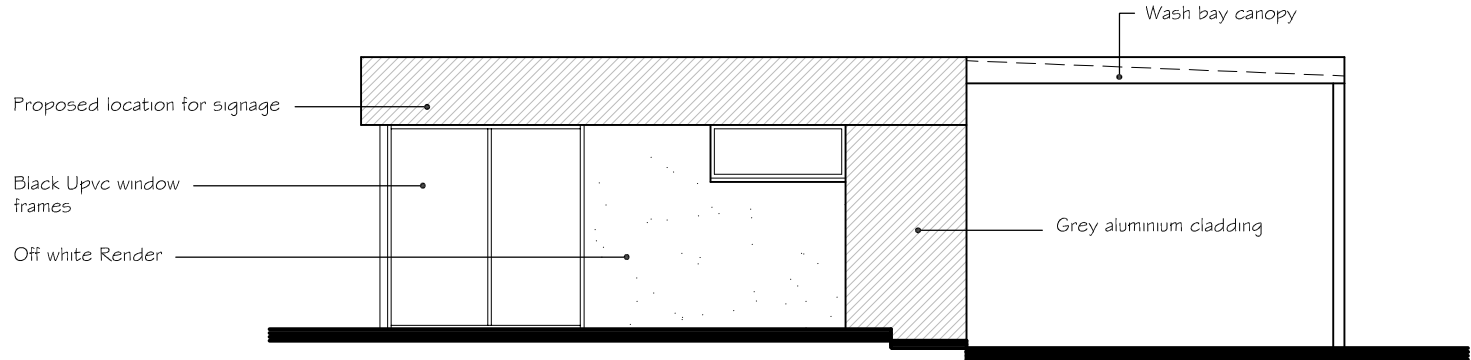


SIDE (South-West) ELEVATION

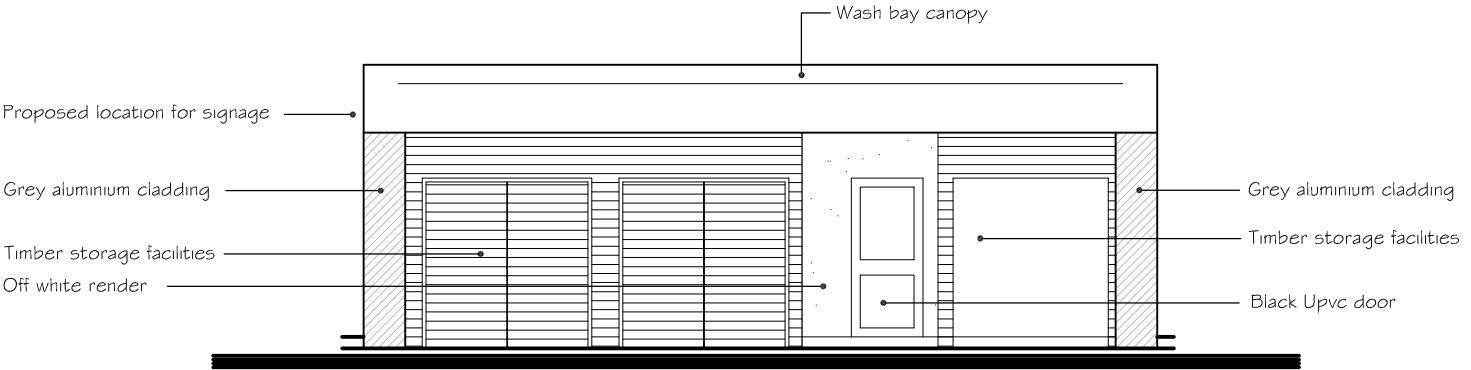

REAR (South-East) ELEVATION

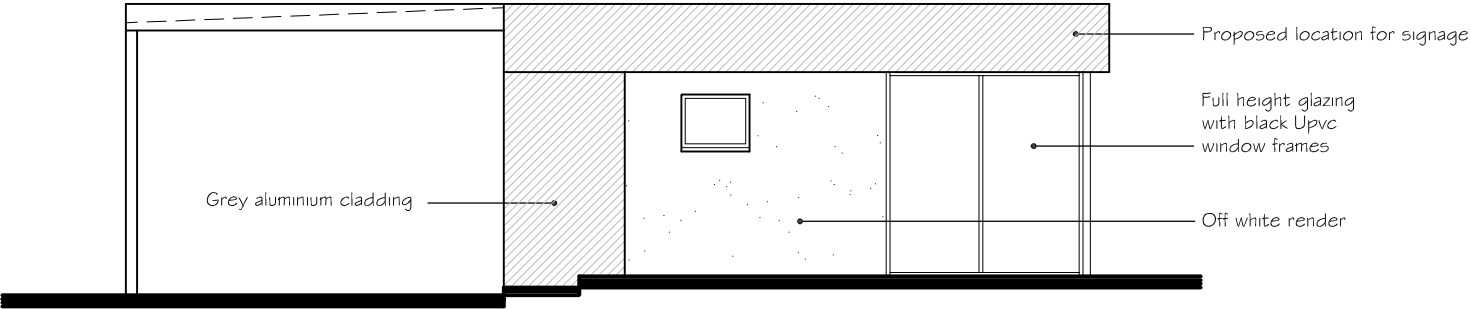

SIDE (North-East) ELEVATION

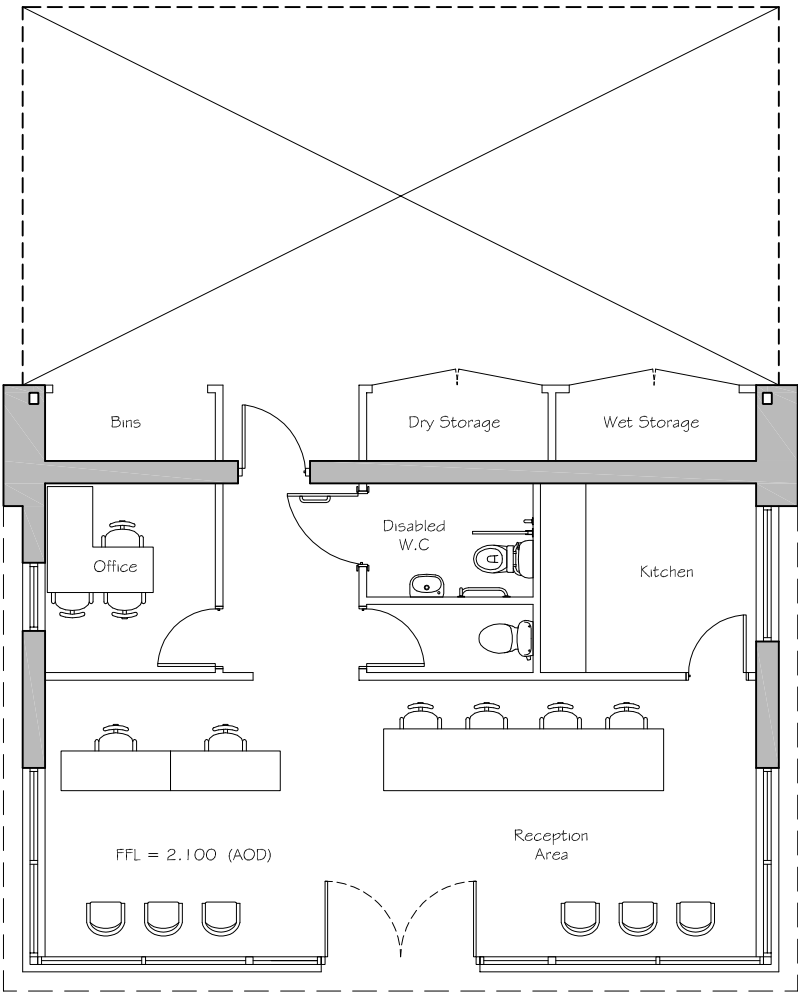

Proposed Floor Plan & Elevations (1:100)

B 28.08.18 Footprint of building increased, washbay added.			SC	
Rev.	Date	Details	Drawn	Checked

Issued for:		Variation of a Condition	
Project/Client:		Project No:	
Shripney Road, Bognor Regis, Sussex		E.17.106	
Enterprise Rent-a-Car		Dwg No:	
Drawing:		10415	
Proposed Floor Plan & Elevations		Rev:	
		B	
		Scale:	
		1:100 @A3	
		Drawn By:	
		SC	
		Date:	
		28.08.18	
		Checked By:	

3rd Floor,
70-74 Norwich Avenue West,
Bournemouth,
BH2 6AW

T:01202 375818
info@lmaarchitects.co.uk
www.lmaarchitects.co.uk

