


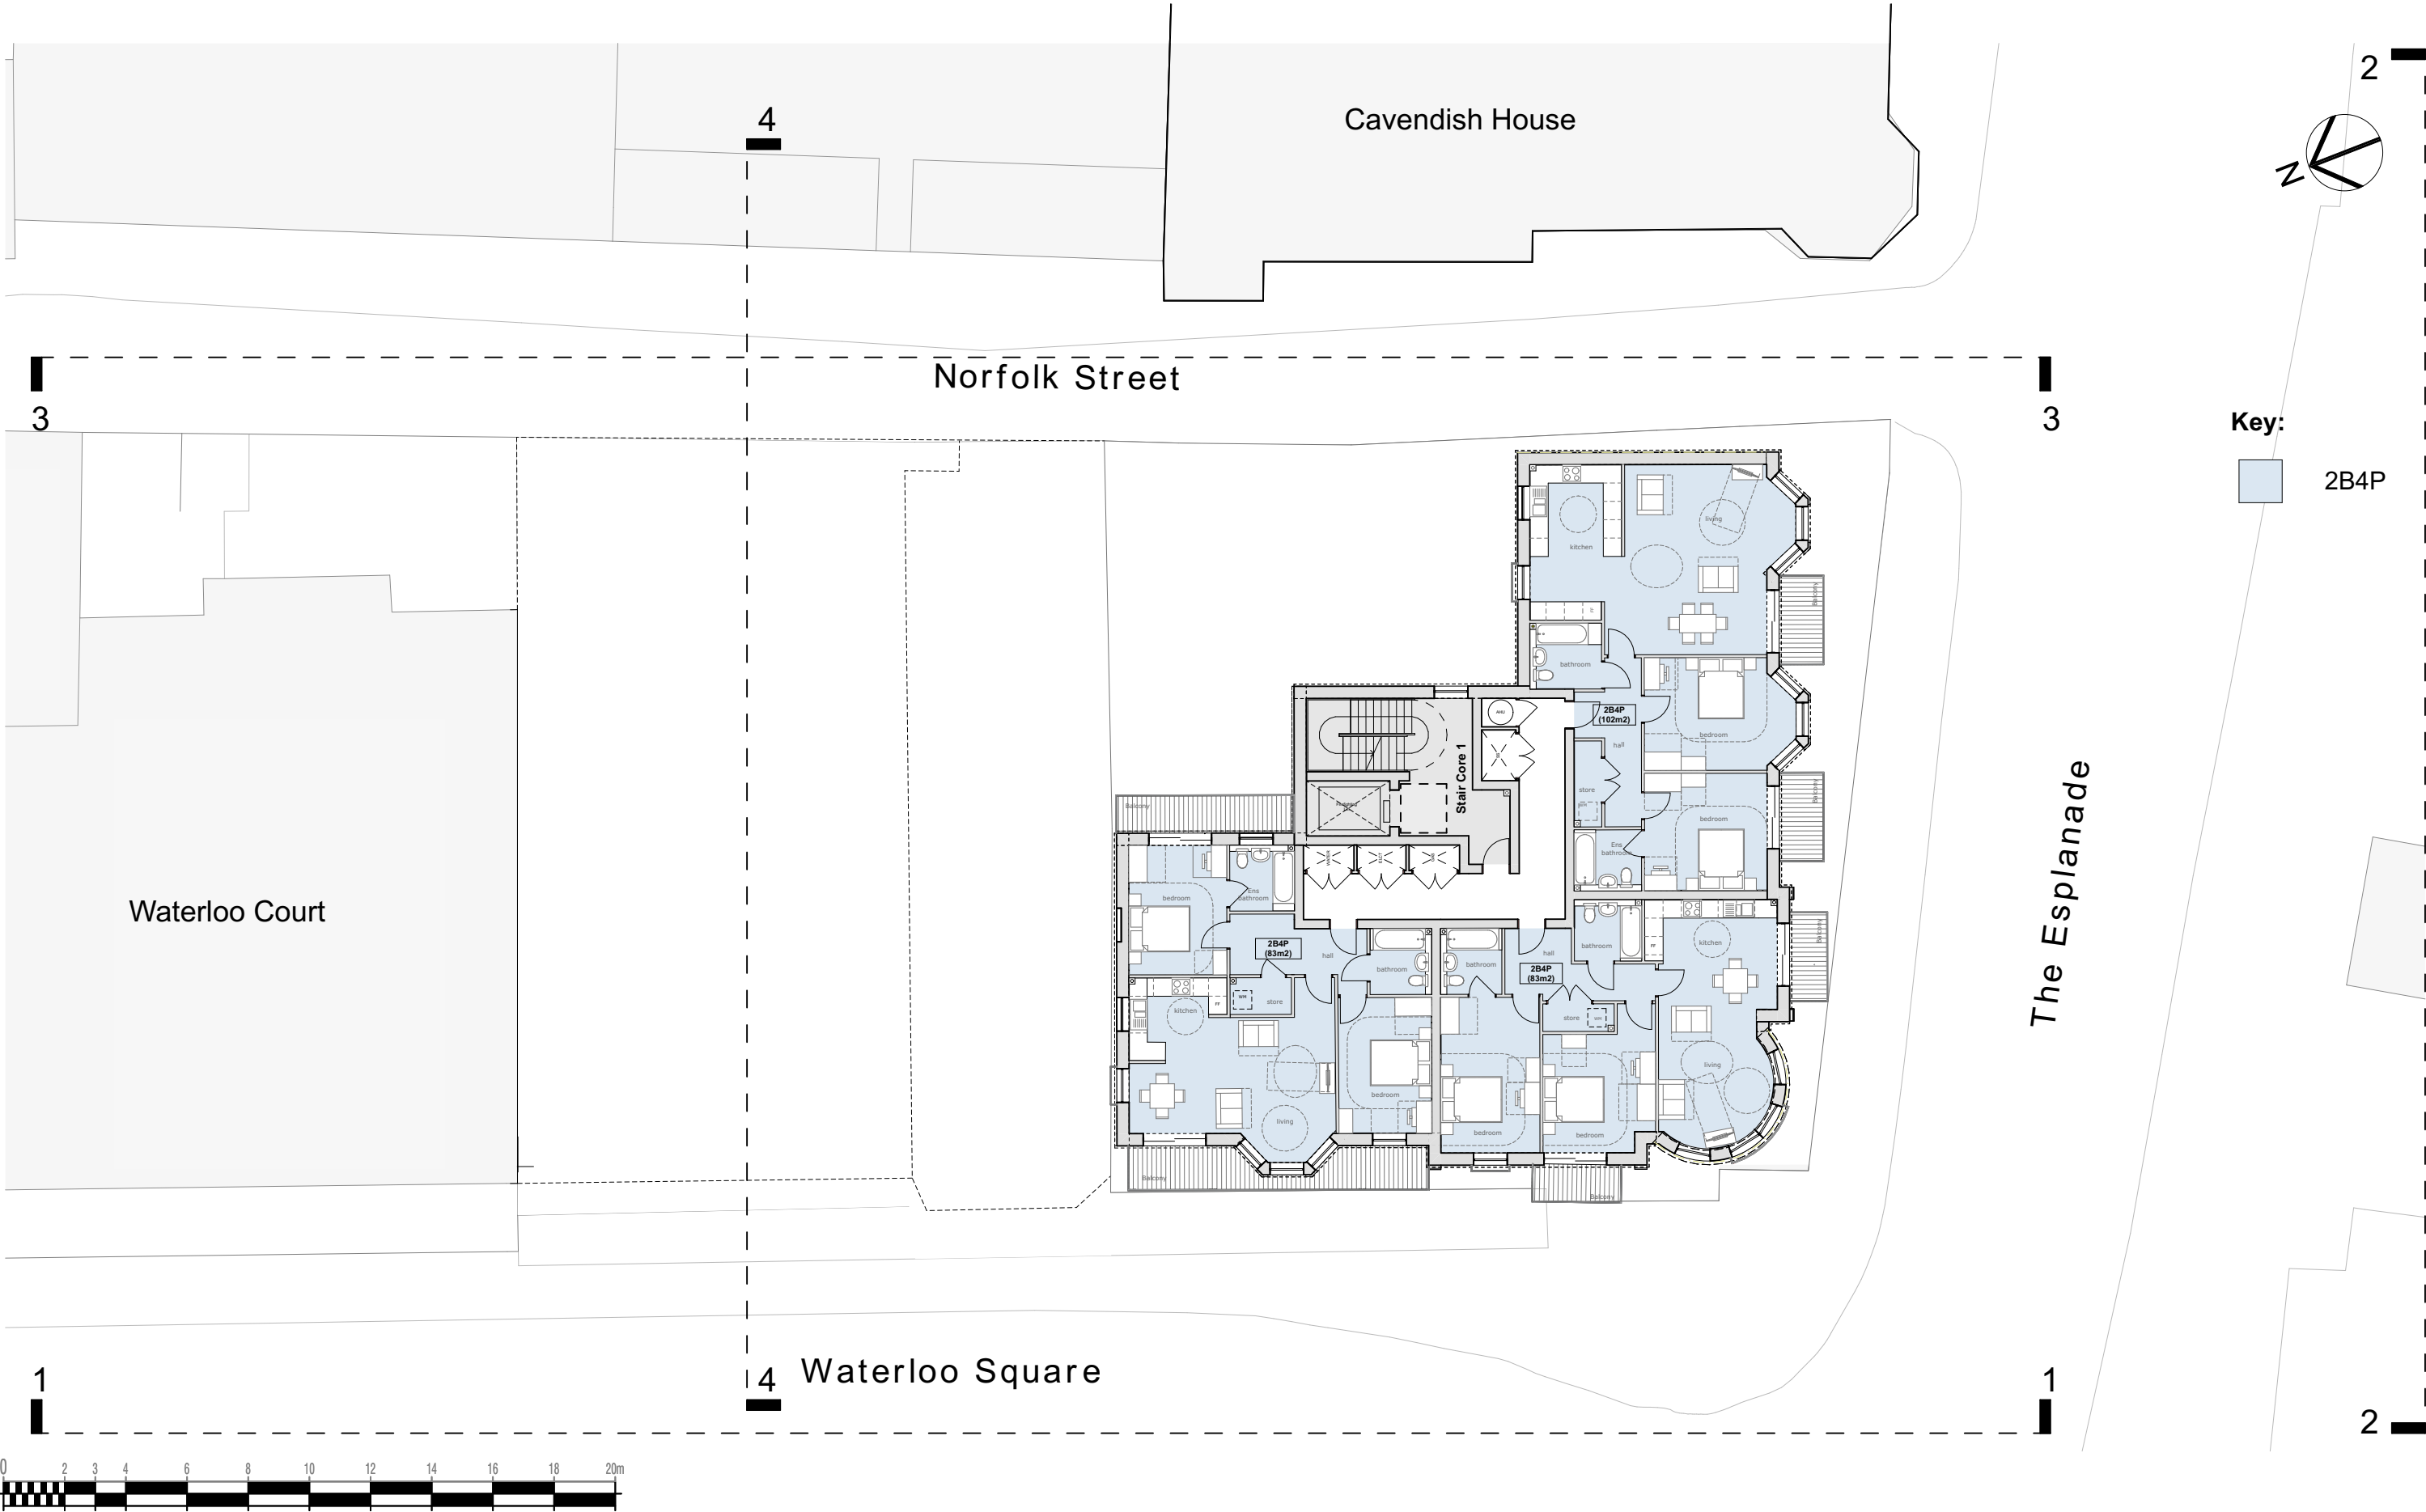

Revisions	Date (yymmdd)	Description	Notes
			Layout subject to survey information and design development

Project Title:
Waterloo Square, Bognor Regis

Document Title:
Proposed First Floor Plan

Drawing Scale / Sheet Size:
1:200 @ A3

Drawing Status:
PLANNING

Date:
06.10.2020

Drawn by / Checked by:
SR /

Client:
B5 ltd

Drawing Number / Revision:
18.103.403

HGP
ARCHITECTS

Furzehall Farm
Wickham Road, Fareham
Hampshire, PO16 7JH

01329 283225
email@hgp-architects.co.uk