


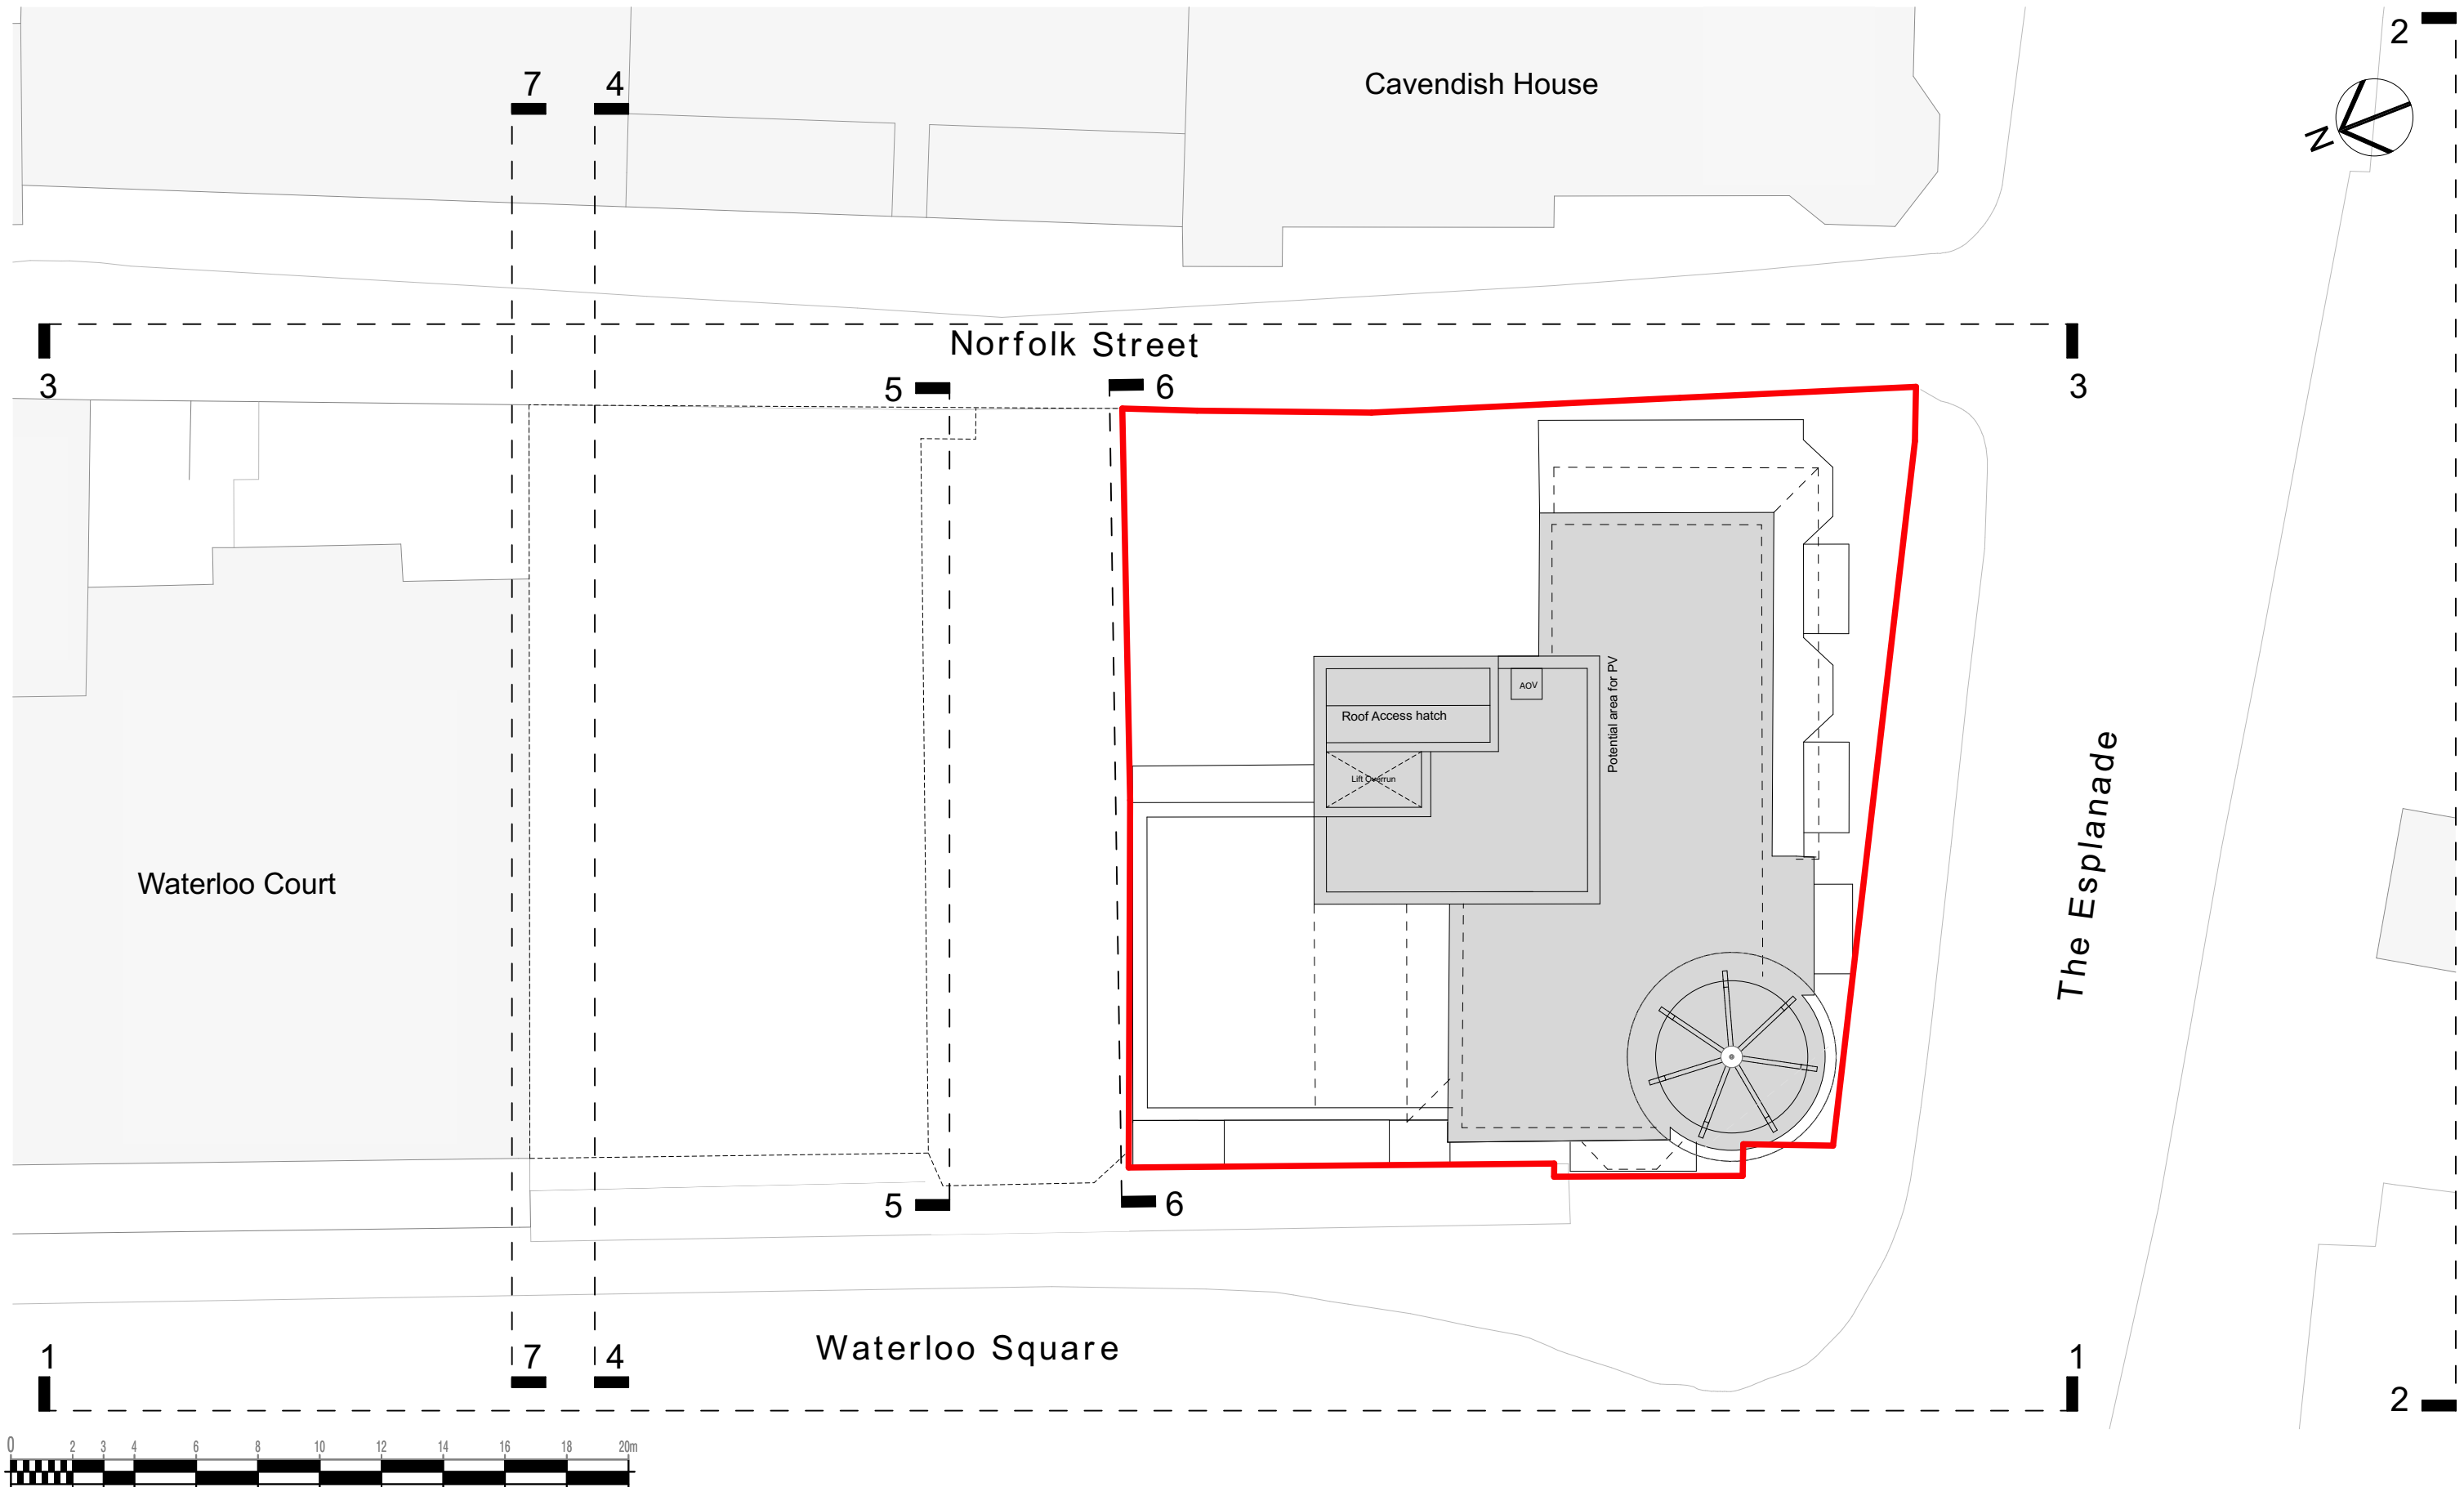

Revisions	Date (yymmdd)	Description	Notes	Project Title:	Date:	Document Title:	Drawn by / Checked by:	Client:	Drawing Number / Revision:
			Layout subject to survey information and design development	Waterloo Square, Bognor Regis	06.10.2020	Proposed Roof Plan	SR / GG	B5 ltd	18.103.409
				Drawing Scale / Sheet Size:					
				1:200 @ A3					
				Drawing Status:					
				PLANNING					