


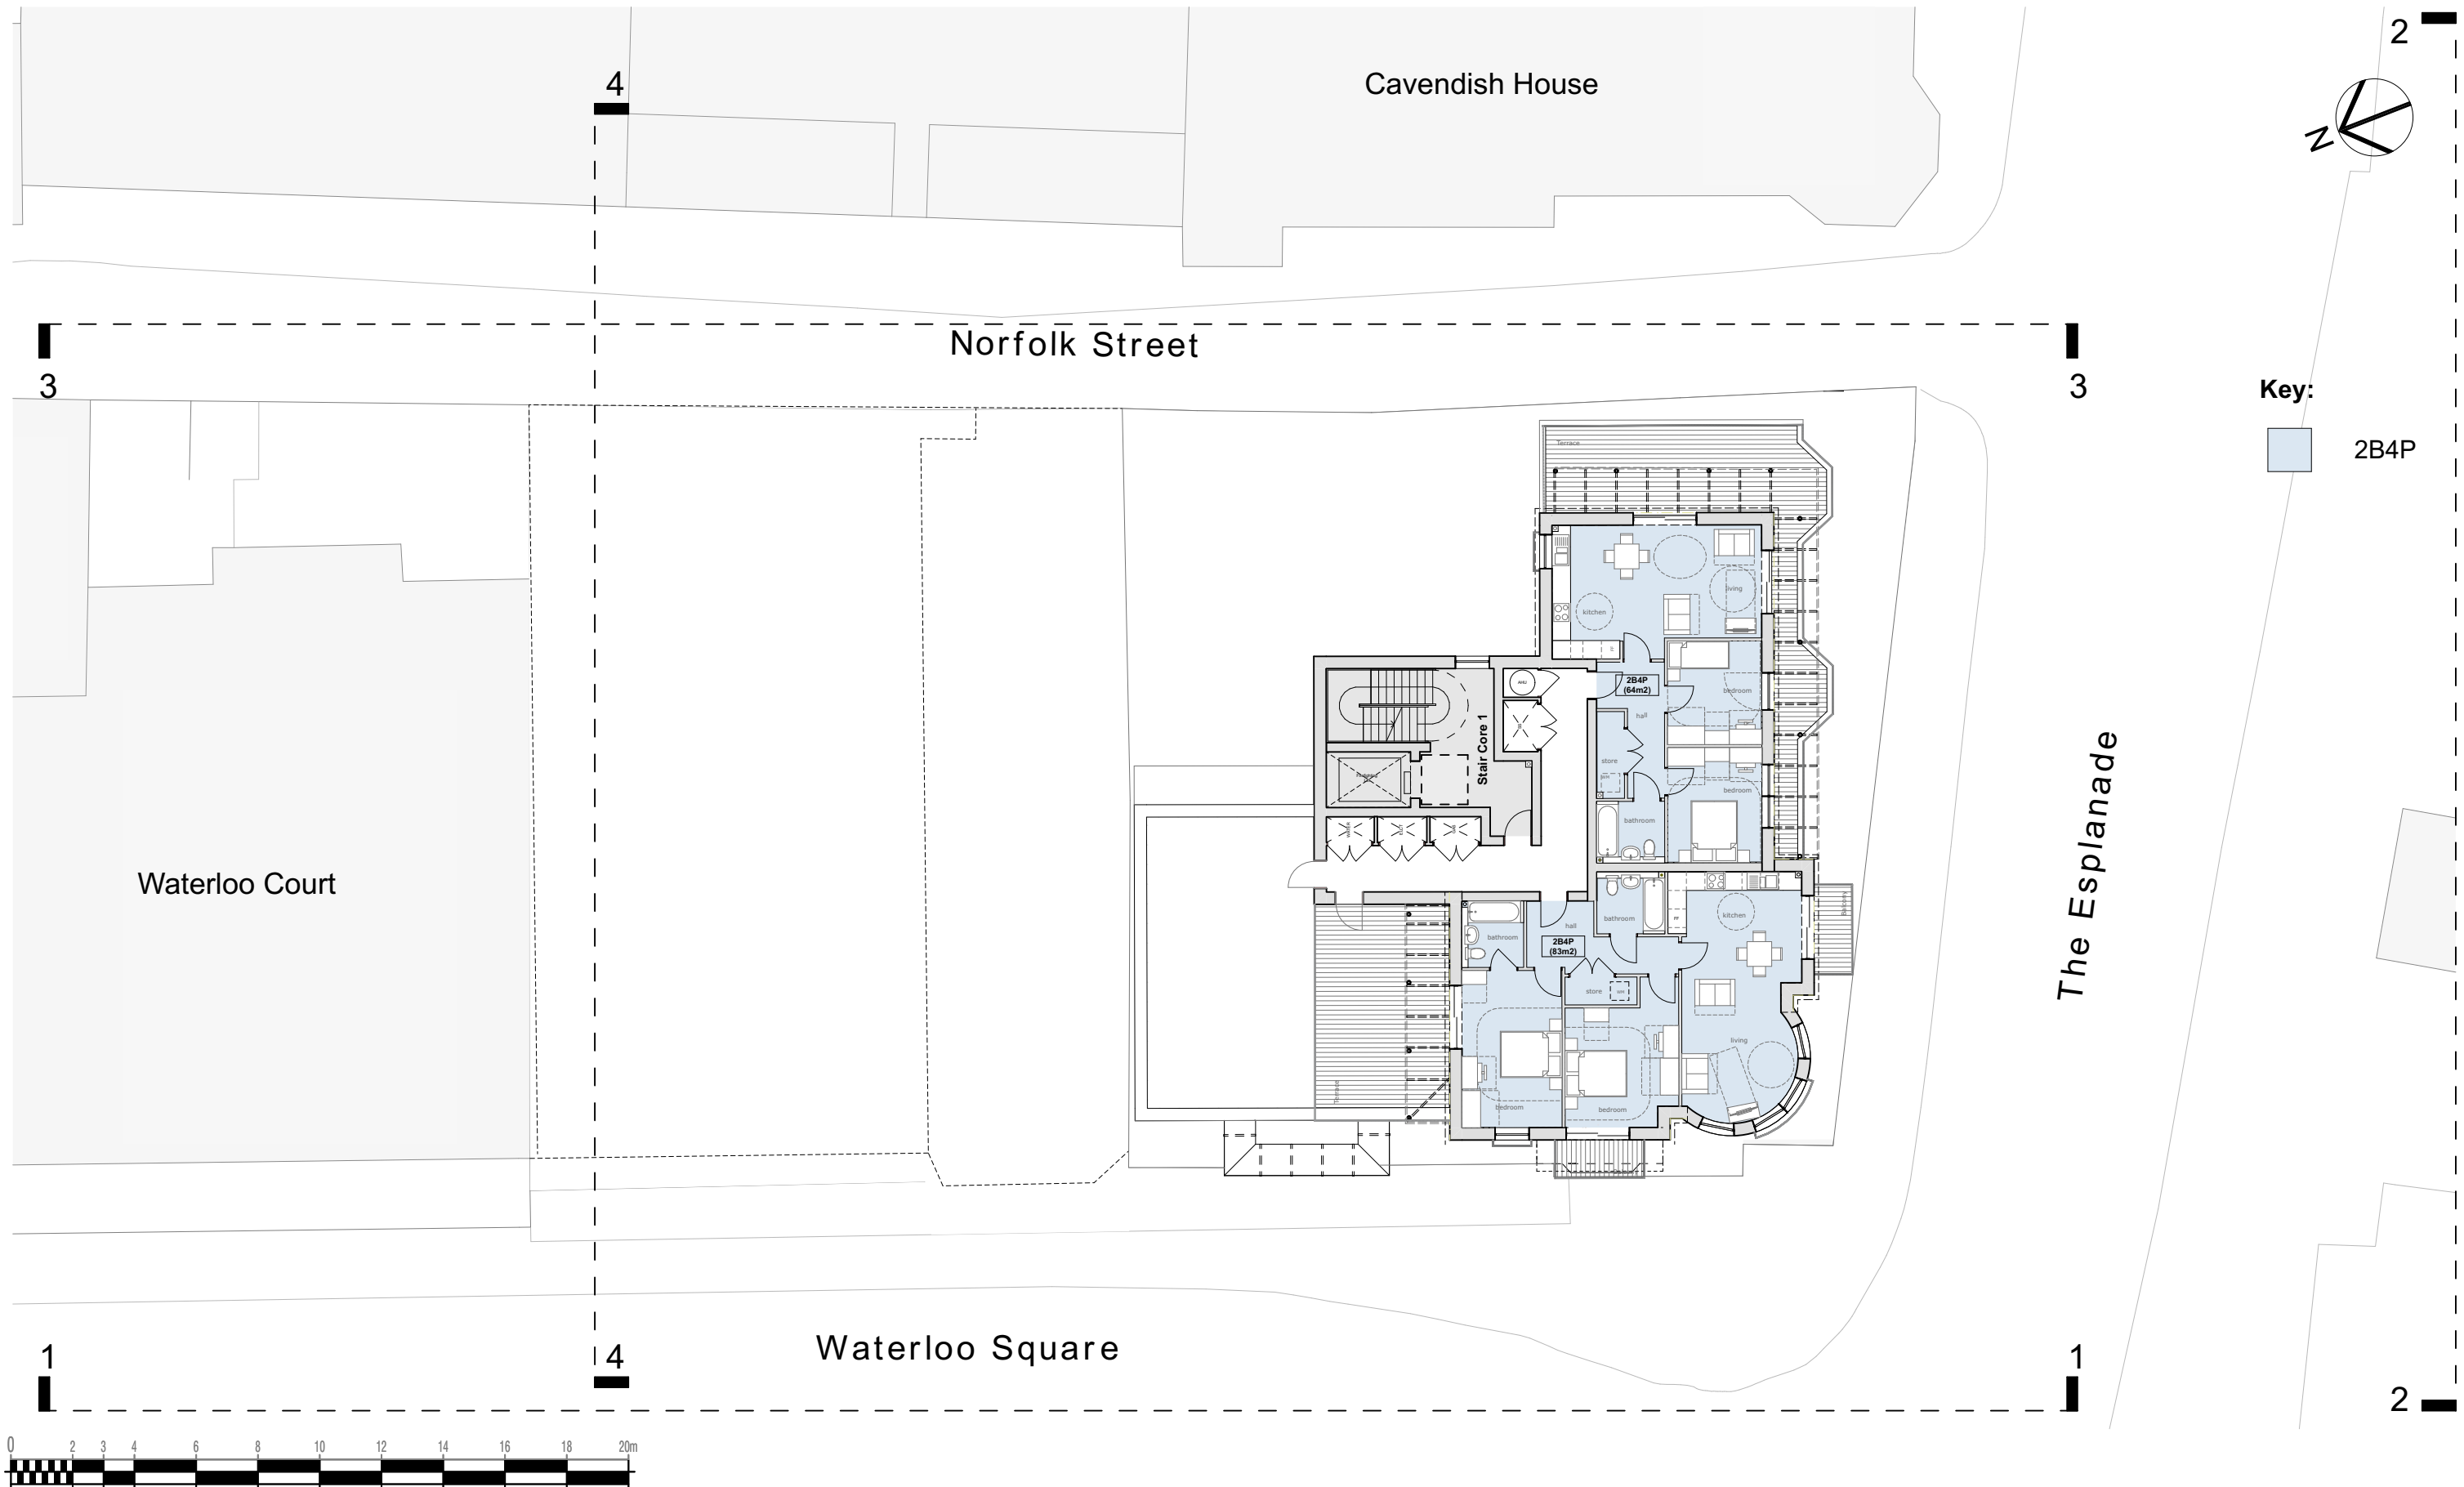

Revisions	Date (yymmdd)	Description	Notes	Project Title:	Date:	Document Title:	Drawn by / Checked by:	Client:	Drawing Number / Revision:	
			Layout subject to survey information and design development	Waterloo Square, Bognor Regis	06.10.2020	Proposed Fourth Floor Plan	SR /	B5 ltd	18.103.406	HGP ARCHITECTS Furzehall Farm Wickham Road, Fareham Hampshire, PO16 7JH 01329 283225 email@hgp-architects.co.uk
ARUN DISTRICT COUNCIL BR/244/20/PL				Drawing Scale / Sheet Size:		Drawing Status:				
				1:200 @ A3		PLANNING				