


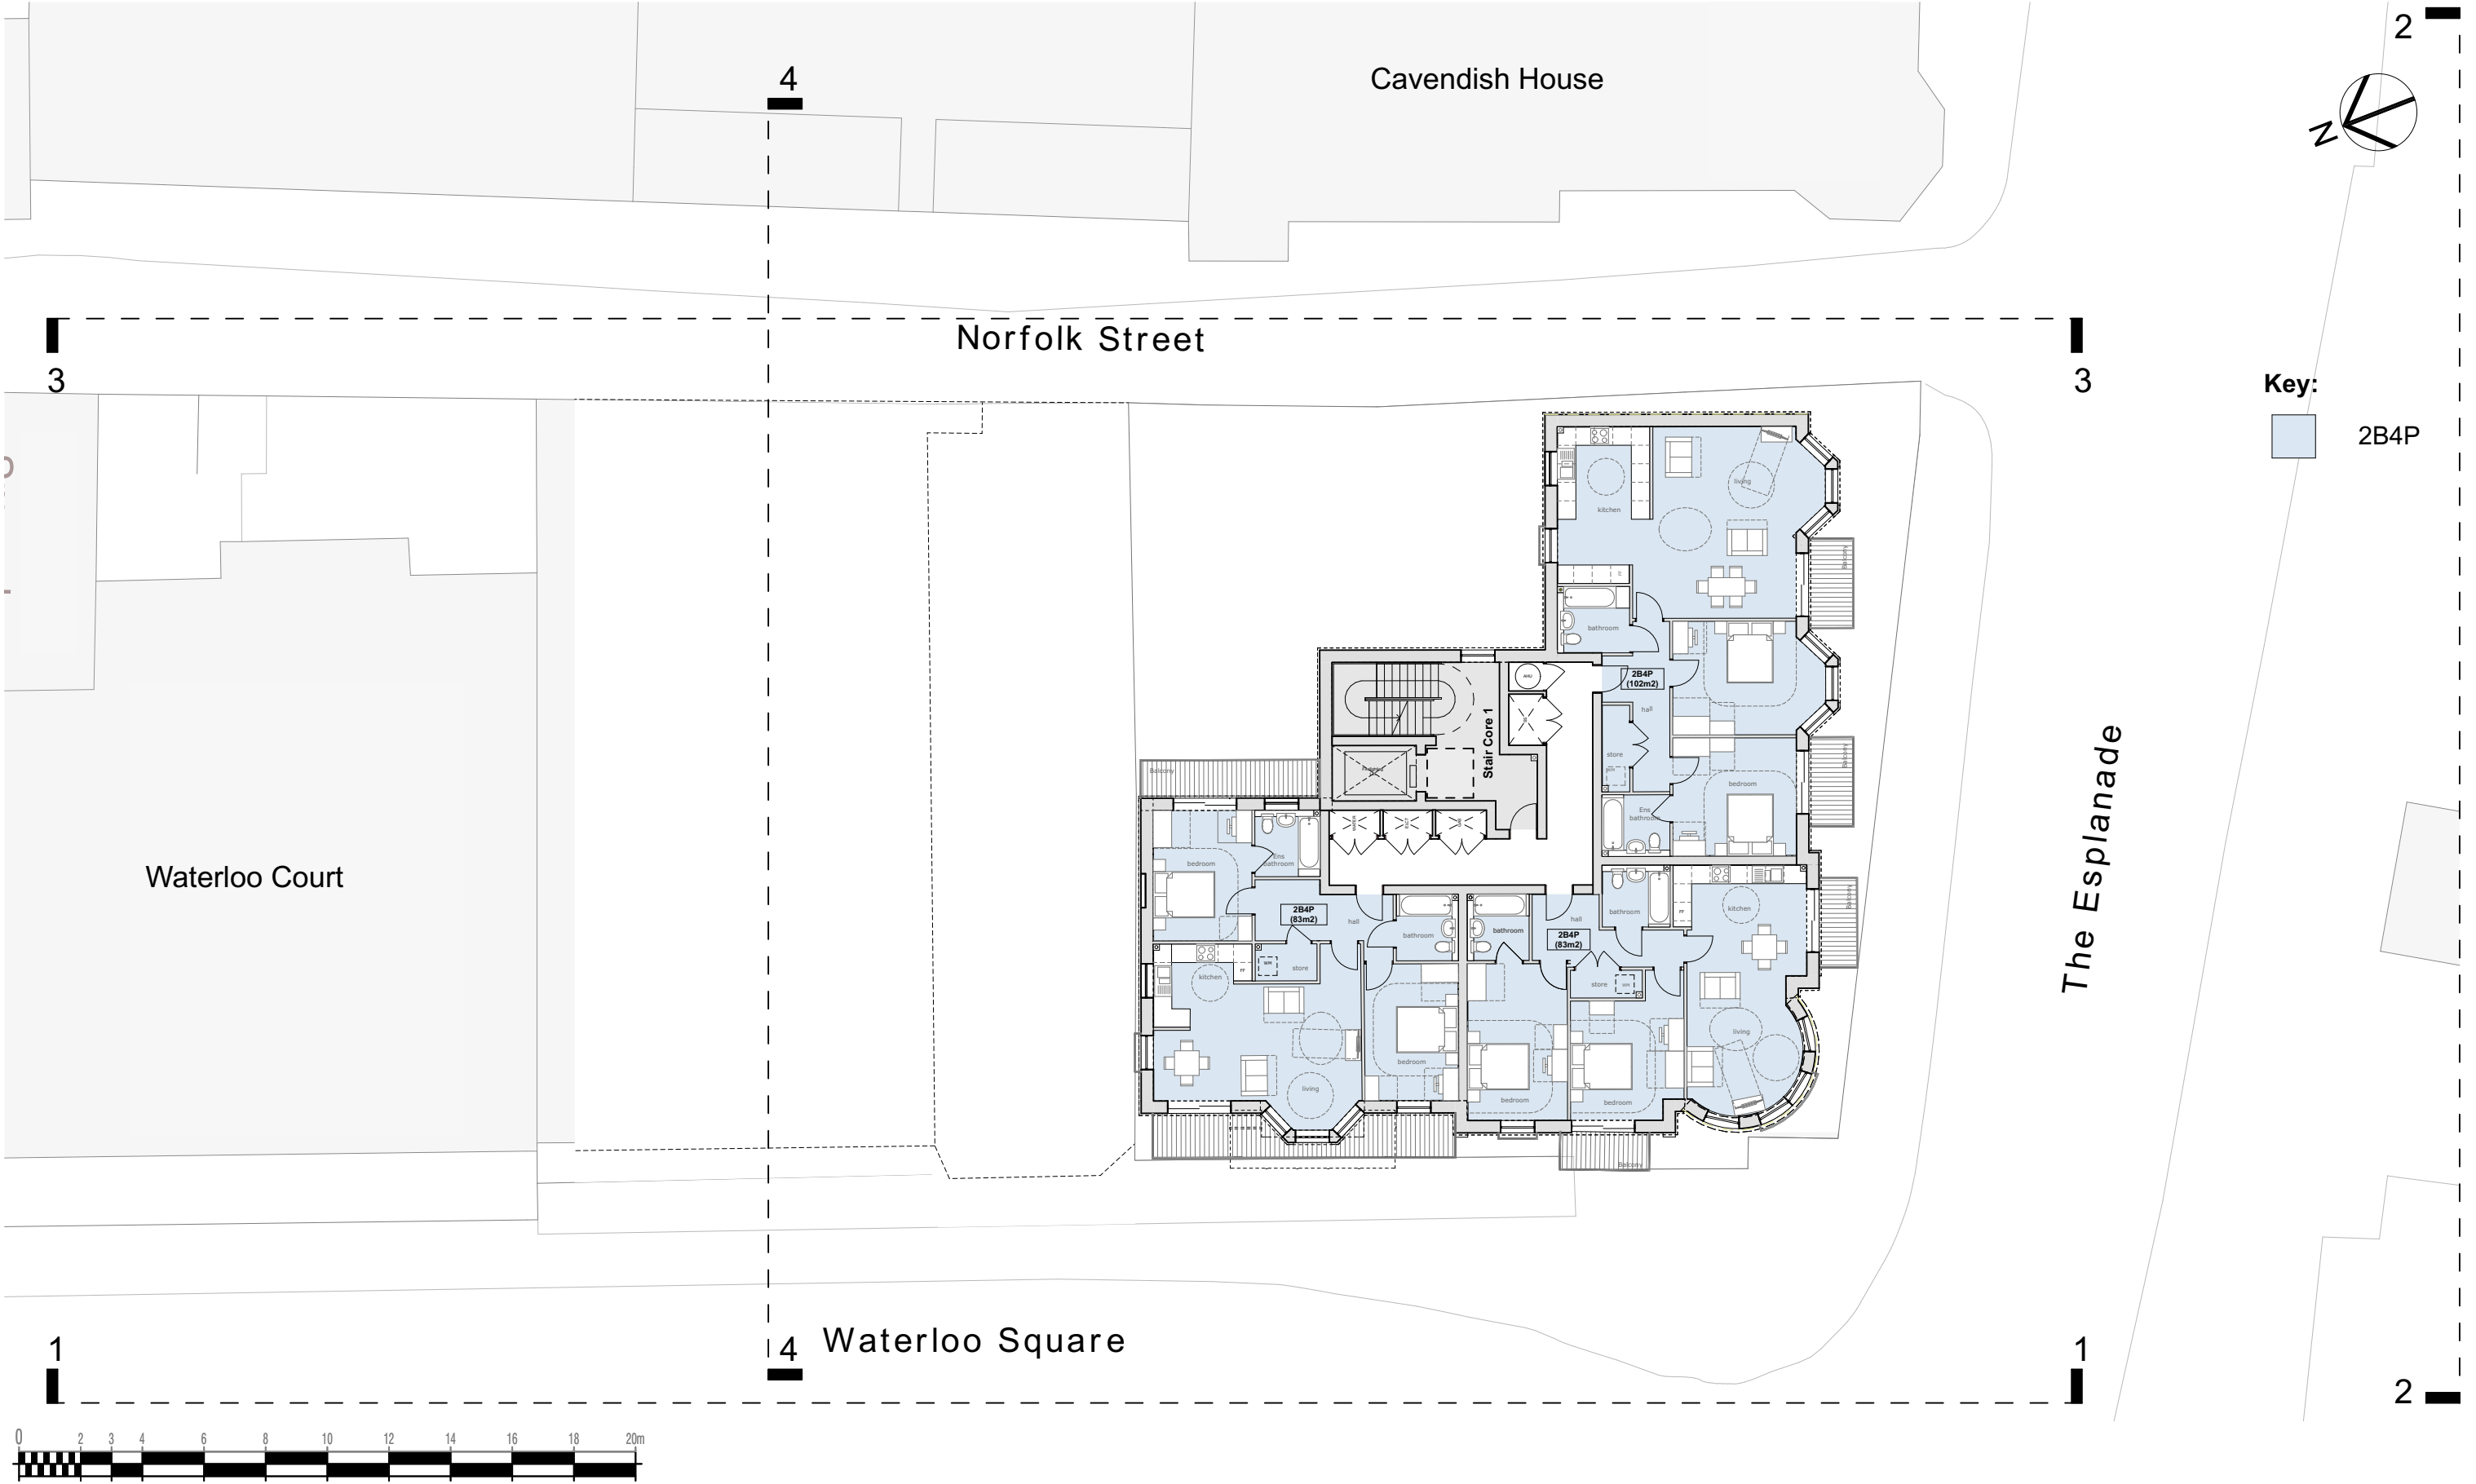

Revisions	Date (yymmdd)	Description	Notes
			Layout subject to survey information and design development

Project Title:	Date:
Waterloo Square, Bognor Regis	06.10.2020
Document Title:	Drawn by / Checked by:
Proposed Third Floor Plan	SR /
Drawing Scale / Sheet Size:	Client:
1:200 @ A3	B5 ltd
Drawing Status:	Drawing Number / Revision:
PLANNING	18.103.405

HGP

ARCHITECTS

Furzehall Farm
Wickham Road, Fareham
Hampshire, PO16 7JH

01329 283225
email@hgp-architects.co.uk