

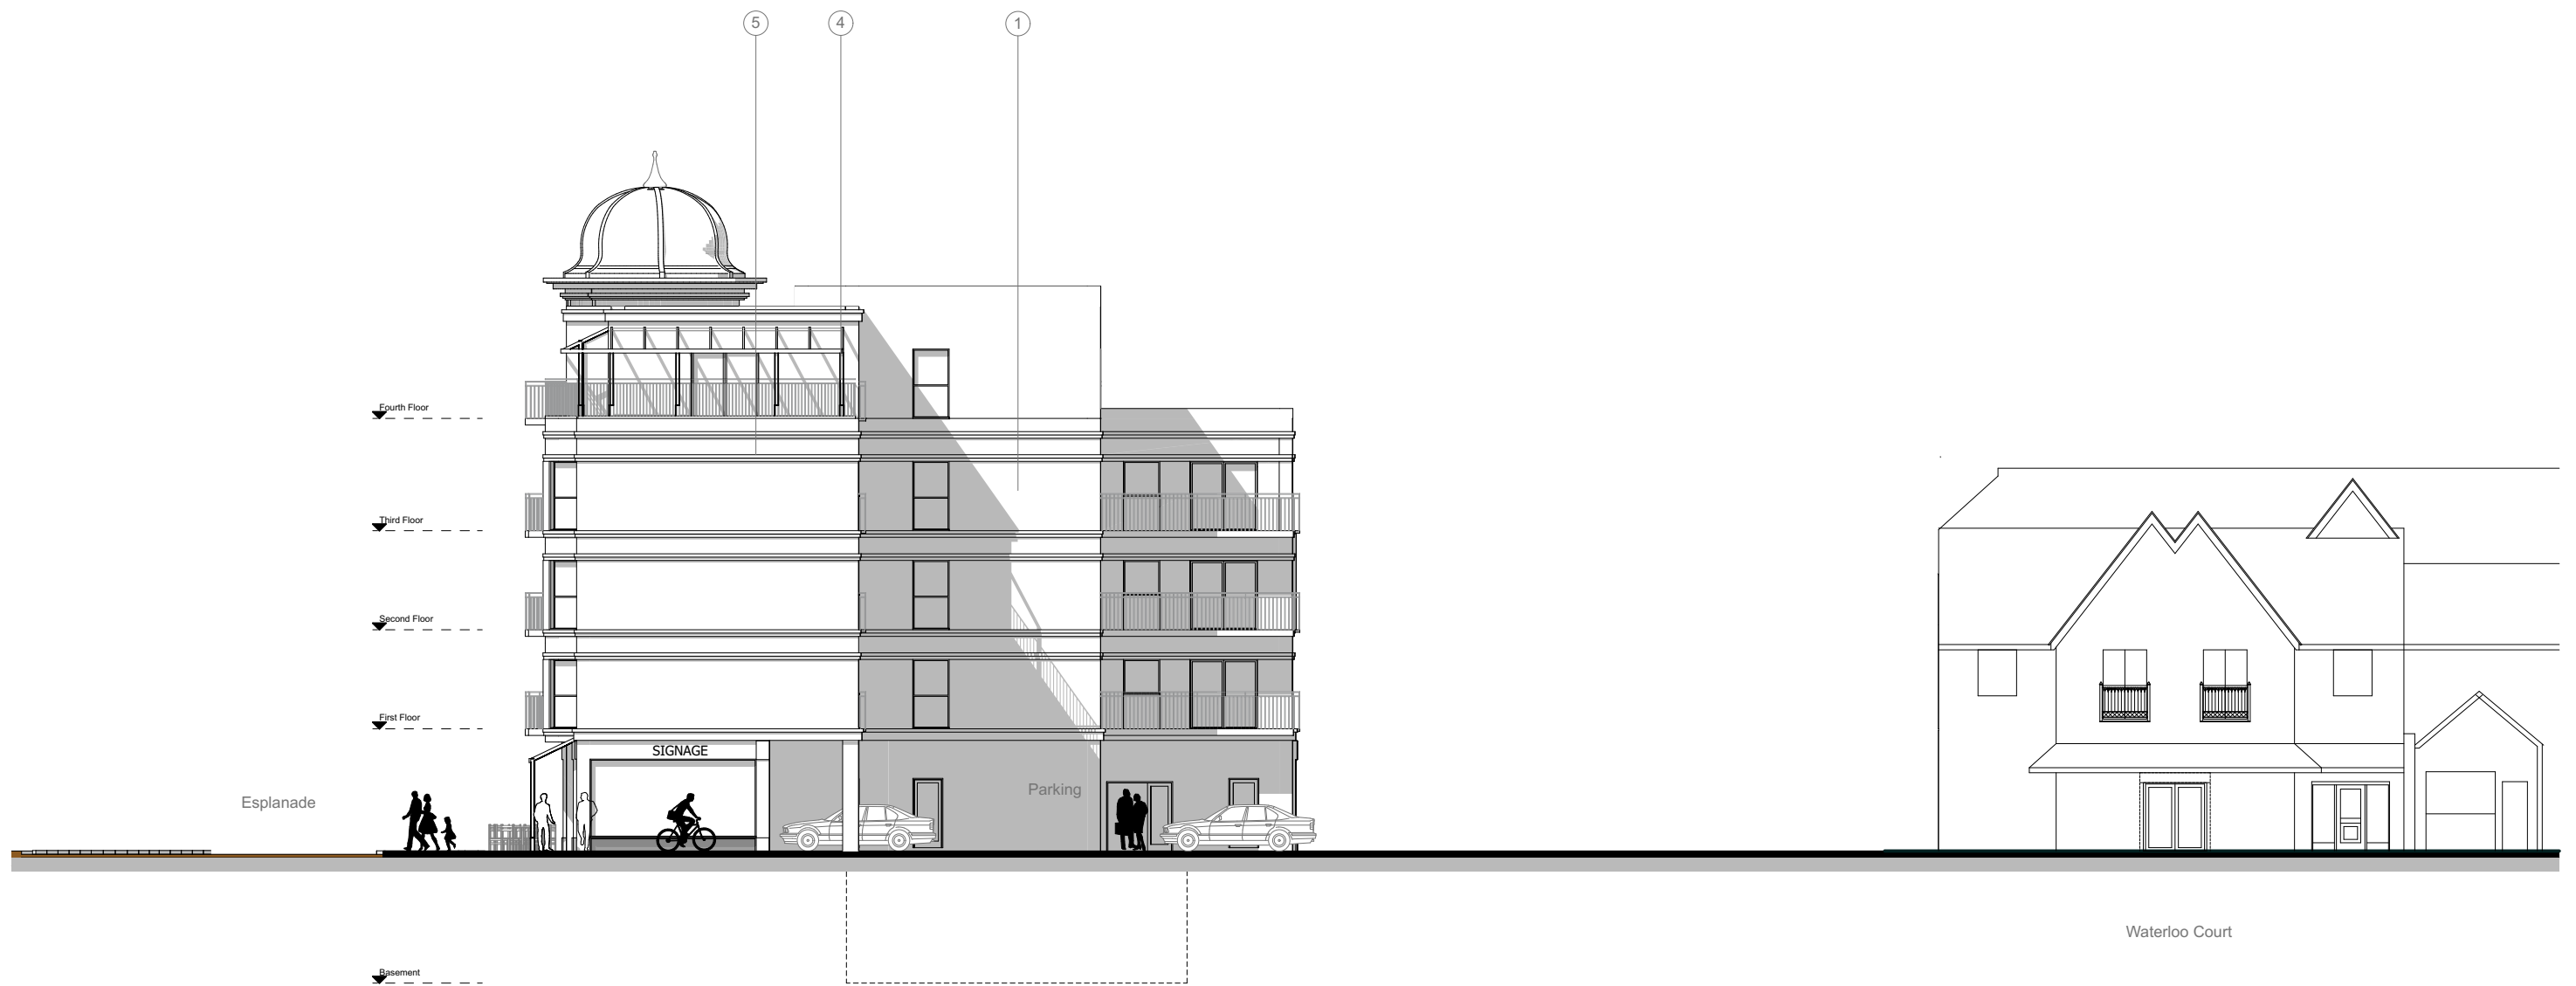


 

3-3. Proposed East Elevation viewed from Norfolk Street

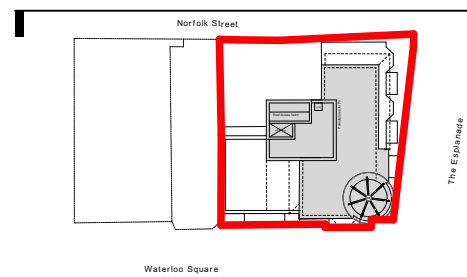

Materials Key:

1. White Coloured Facing Brick
2. Standing Seam - Colour Dark Grey
3. Vertical through colour render
4. Powder coated metal railings - Colour Dark Grey / Black
5. Expressed horizontal detail banding
6. Powder coated metal profile - Colour Dark Grey

Revisions	Date (yymmdd)	Description	Notes
			Layout subject to survey information and design development

Project Title:
Waterloo Square, Bognor Regis

Document Title:
 Norfolk Street Elevation 3-3

Drawing Scale / Sheet Size:
 1:200 @ A3

Drawing Status:
PLANNING

Date:
 06.10.2020

Drawn by / Checked by:
 SR / GG

Client:
 B5 ltd

Drawing Number / Revision:
18.103.422

HGP
 ARCHITECTS

Furzehall Farm
 Wickham Road, Fareham
 Hampshire, PO16 7JH

01329 283225
 email@hgp-architects.co.uk