


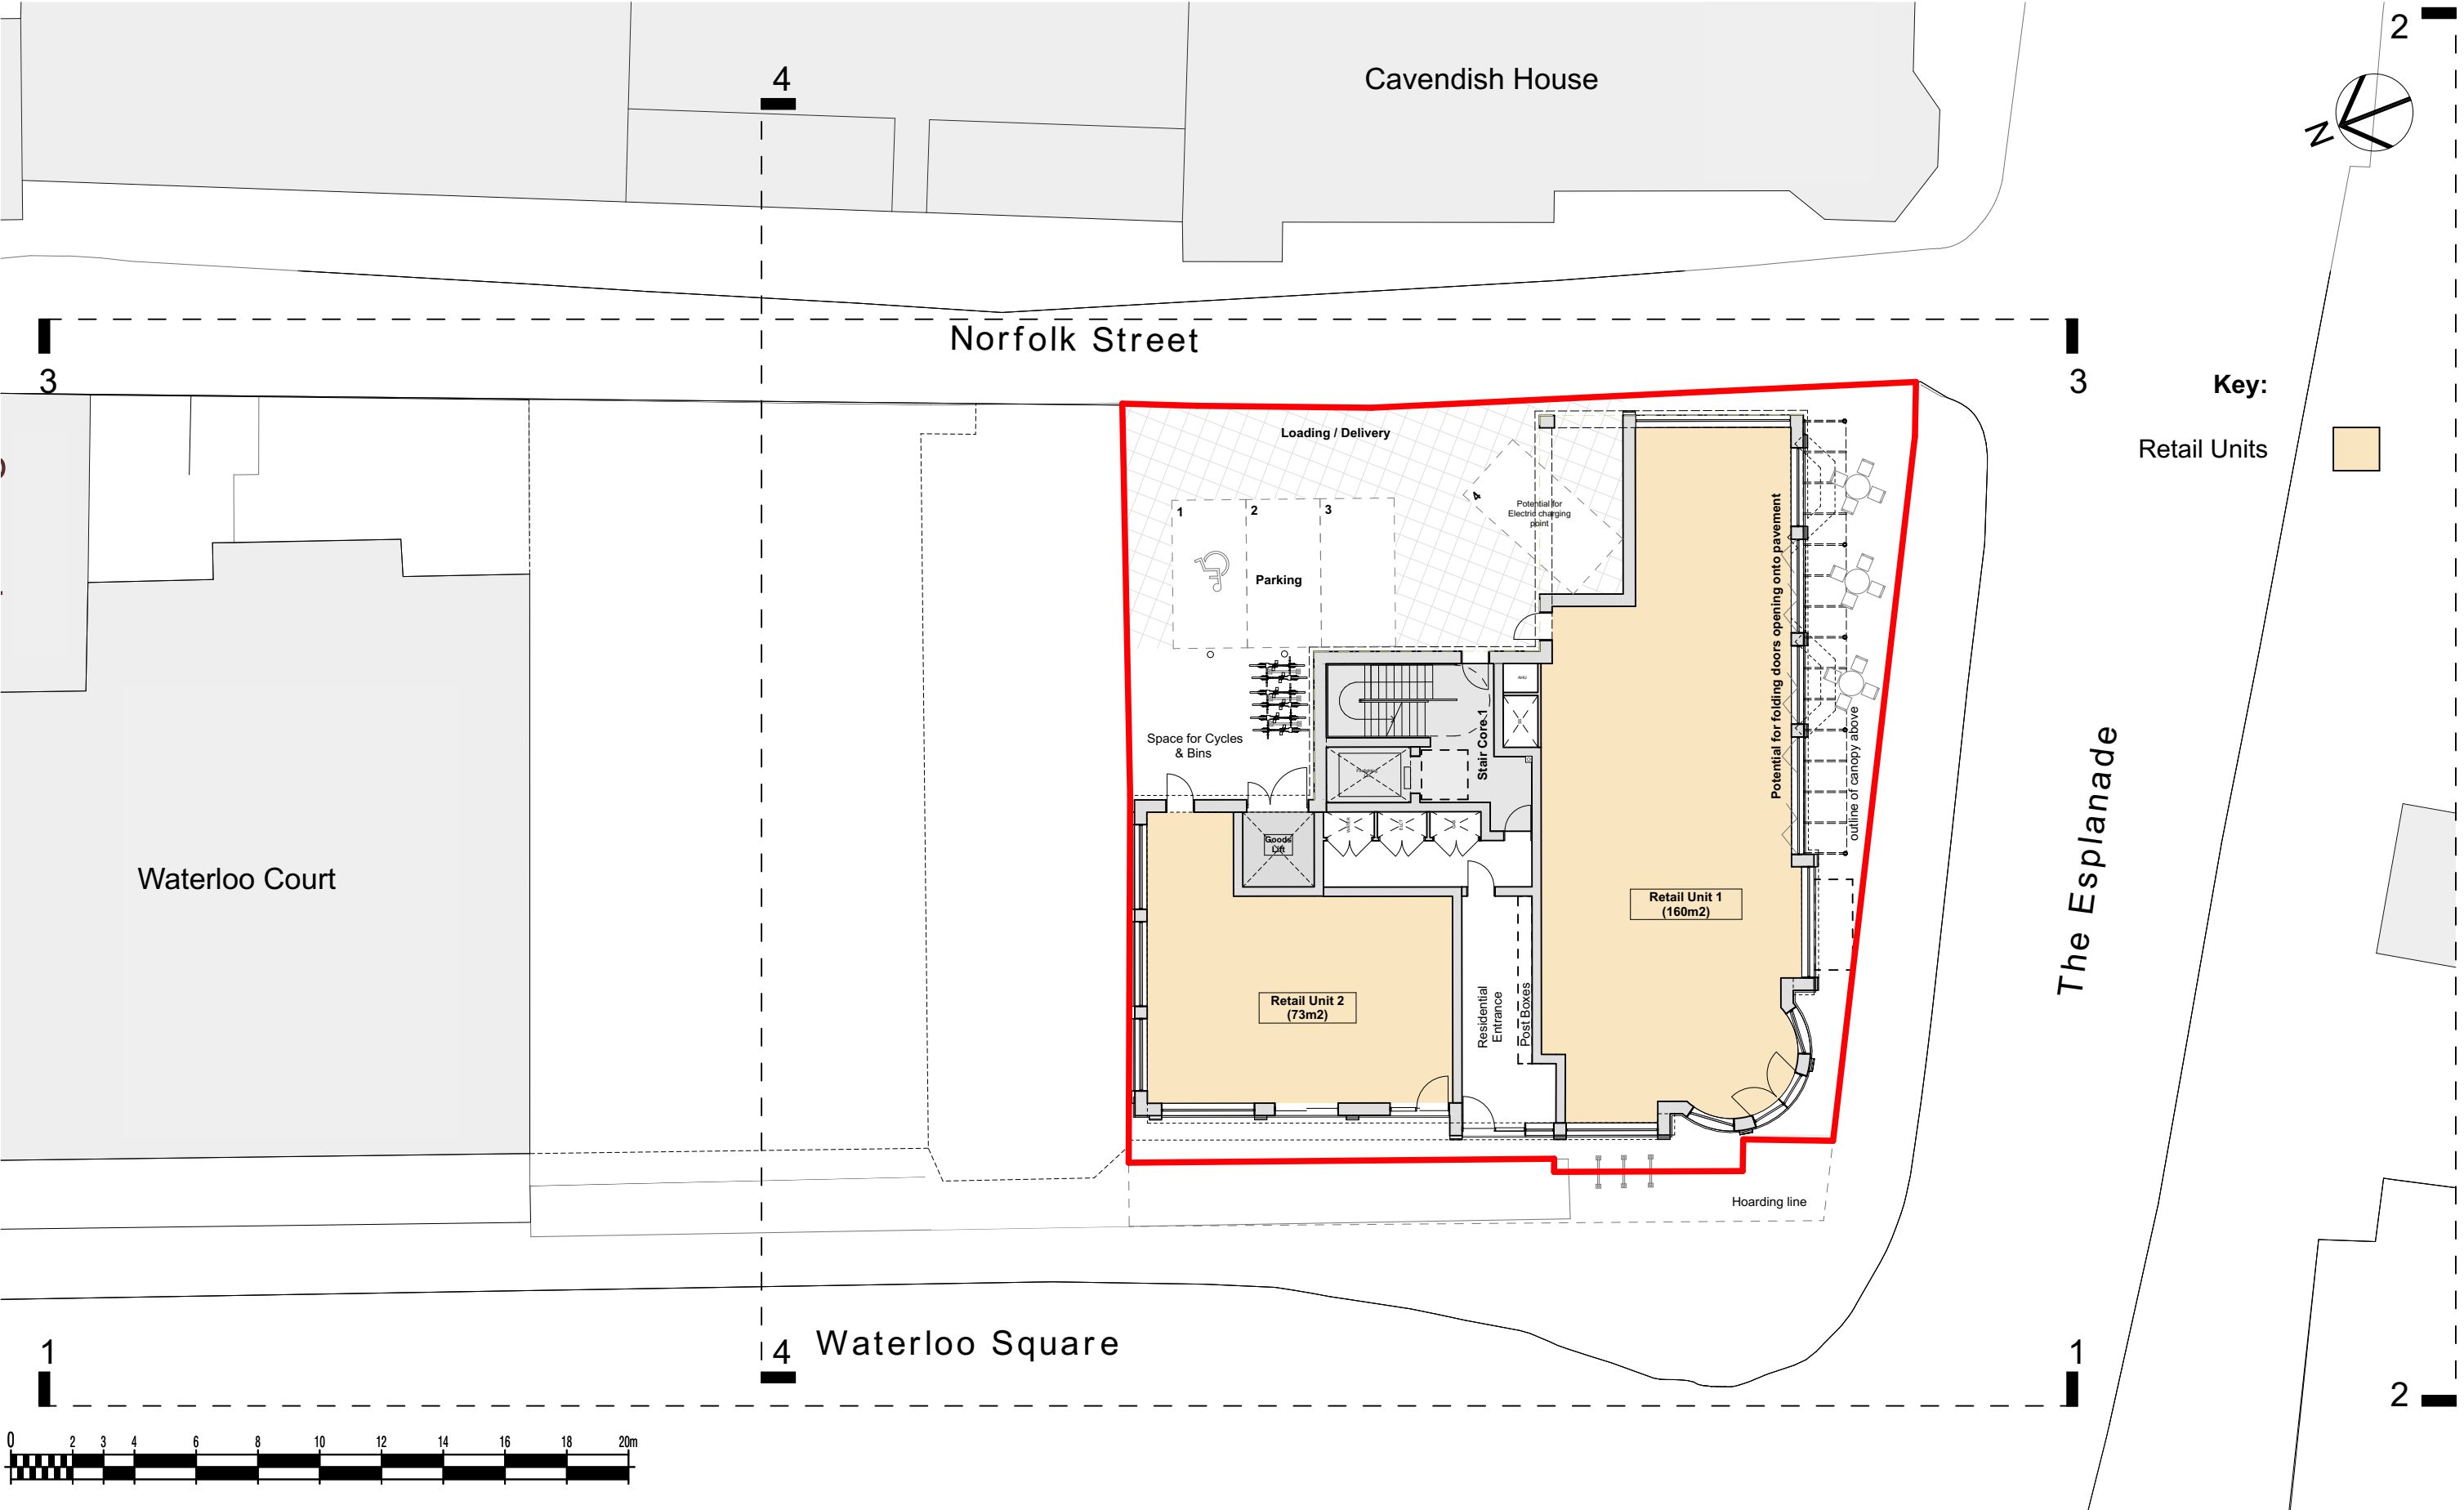

Revisions	Date (yymmdd)	Description	Notes	Project Title:	Date:	<div><div>HGP</div><div>ARCHITECTS</div><div>Furzehall Farm Wickham Road, Fareham Hampshire, PO16 7JH</div><div>01329 283225 email@hgp-architects.co.uk</div></div>
			Layout subject to survey information and design development	Waterloo Square, Bognor Regis	06.10.2020	
				Document Title:	Drawn by / Checked by:	
				Proposed Ground Floor plan	SR / ME	
				Drawing Scale / Sheet Size:	Client:	
				1:200 @ A3	B5 ltd	Drawing Number / Revision: 18.103.402/A
				Drawing Status:		
				PLANNING		