


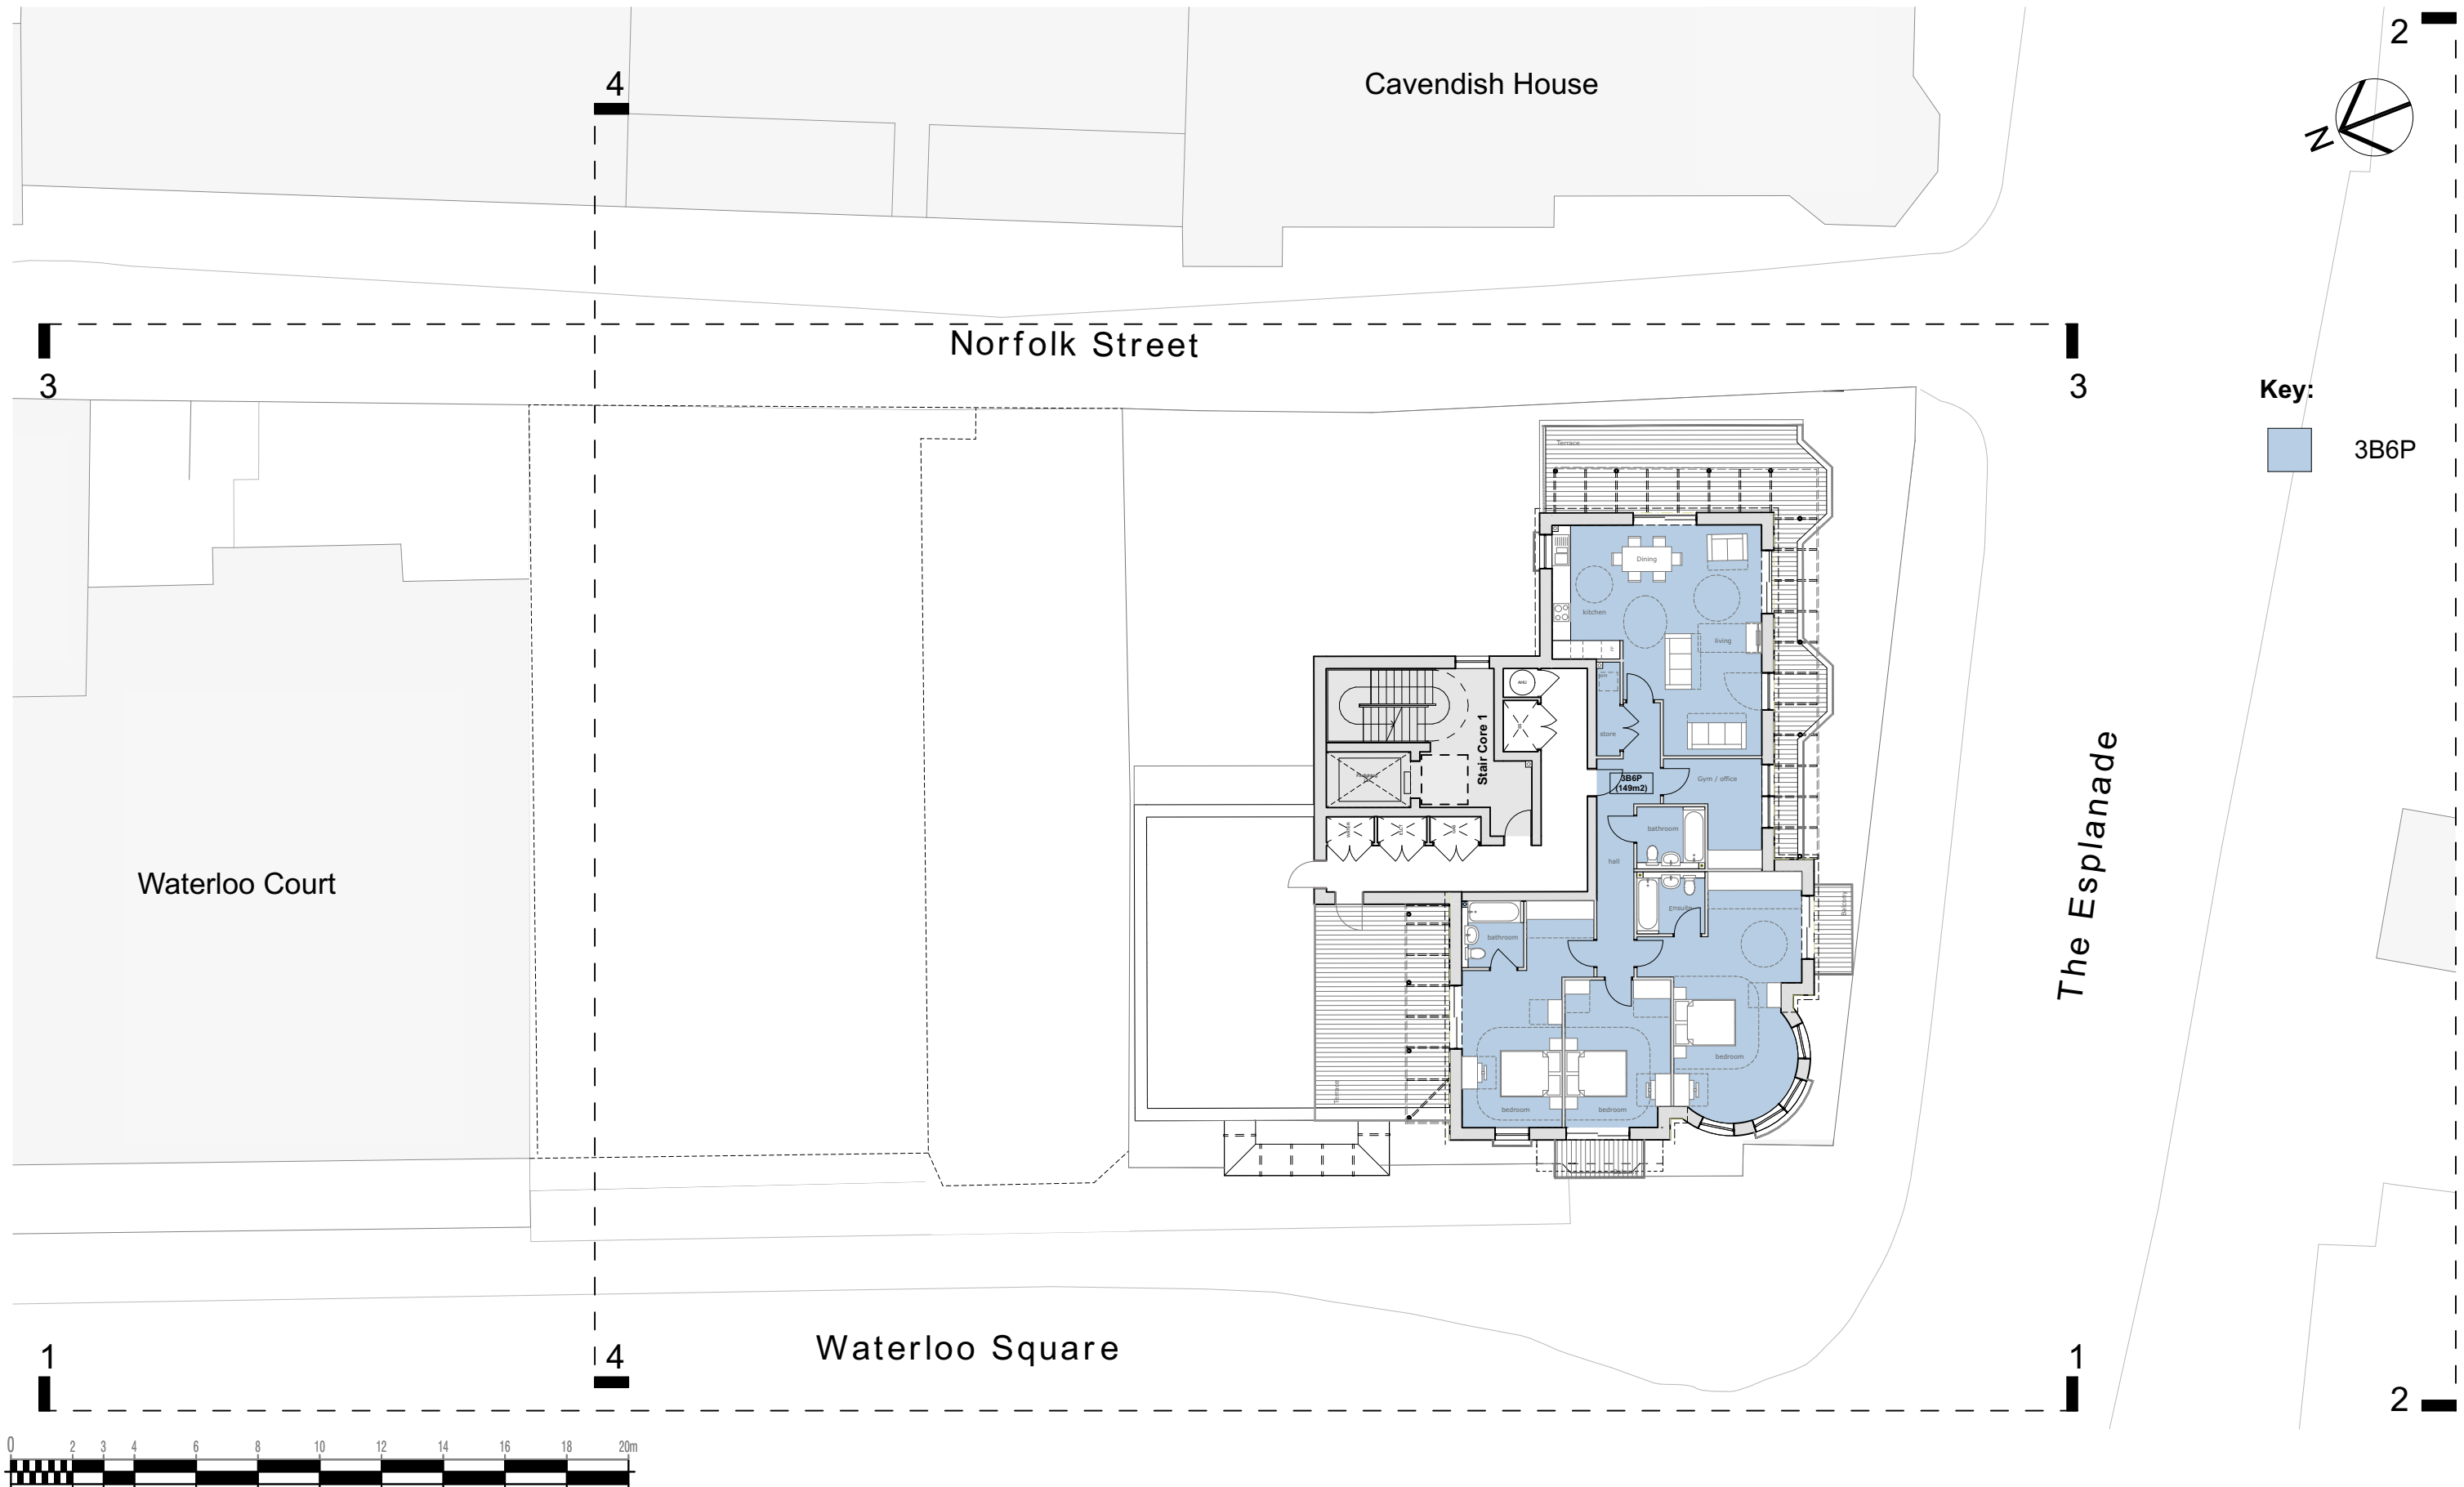

| Revisions | Date (yymmdd) | Description | Notes                                                       |
|-----------|---------------|-------------|-------------------------------------------------------------|
|           |               |             | Layout subject to survey information and design development |

|                               |                            |
|-------------------------------|----------------------------|
| Project Title:                | Date:                      |
| Waterloo Square, Bognor Regis | 27.01.2021                 |
| Document Title:               | Drawn by / Checked by:     |
| Proposed Fourth Floor Plan    | SR /                       |
| Drawing Scale / Sheet Size:   | Client:                    |
| 1:200 @ A3                    | B5 ltd                     |
| Drawing Status:               | Drawing Number / Revision: |
| PLANNING                      | 18.103.406/A               |

HGP

ARCHITECTS

Furzehall Farm  
Wickham Road, Fareham  
Hampshire, PO16 7JH

01329 283225  
email@hgp-architects.co.uk