




NOTES

This drawing should be read in conjunction with drawings RBA.025/1001, 1003, 1004, 1005 and 1006

Survey Information on this drawing relating to dimensions and areas is subject to verification

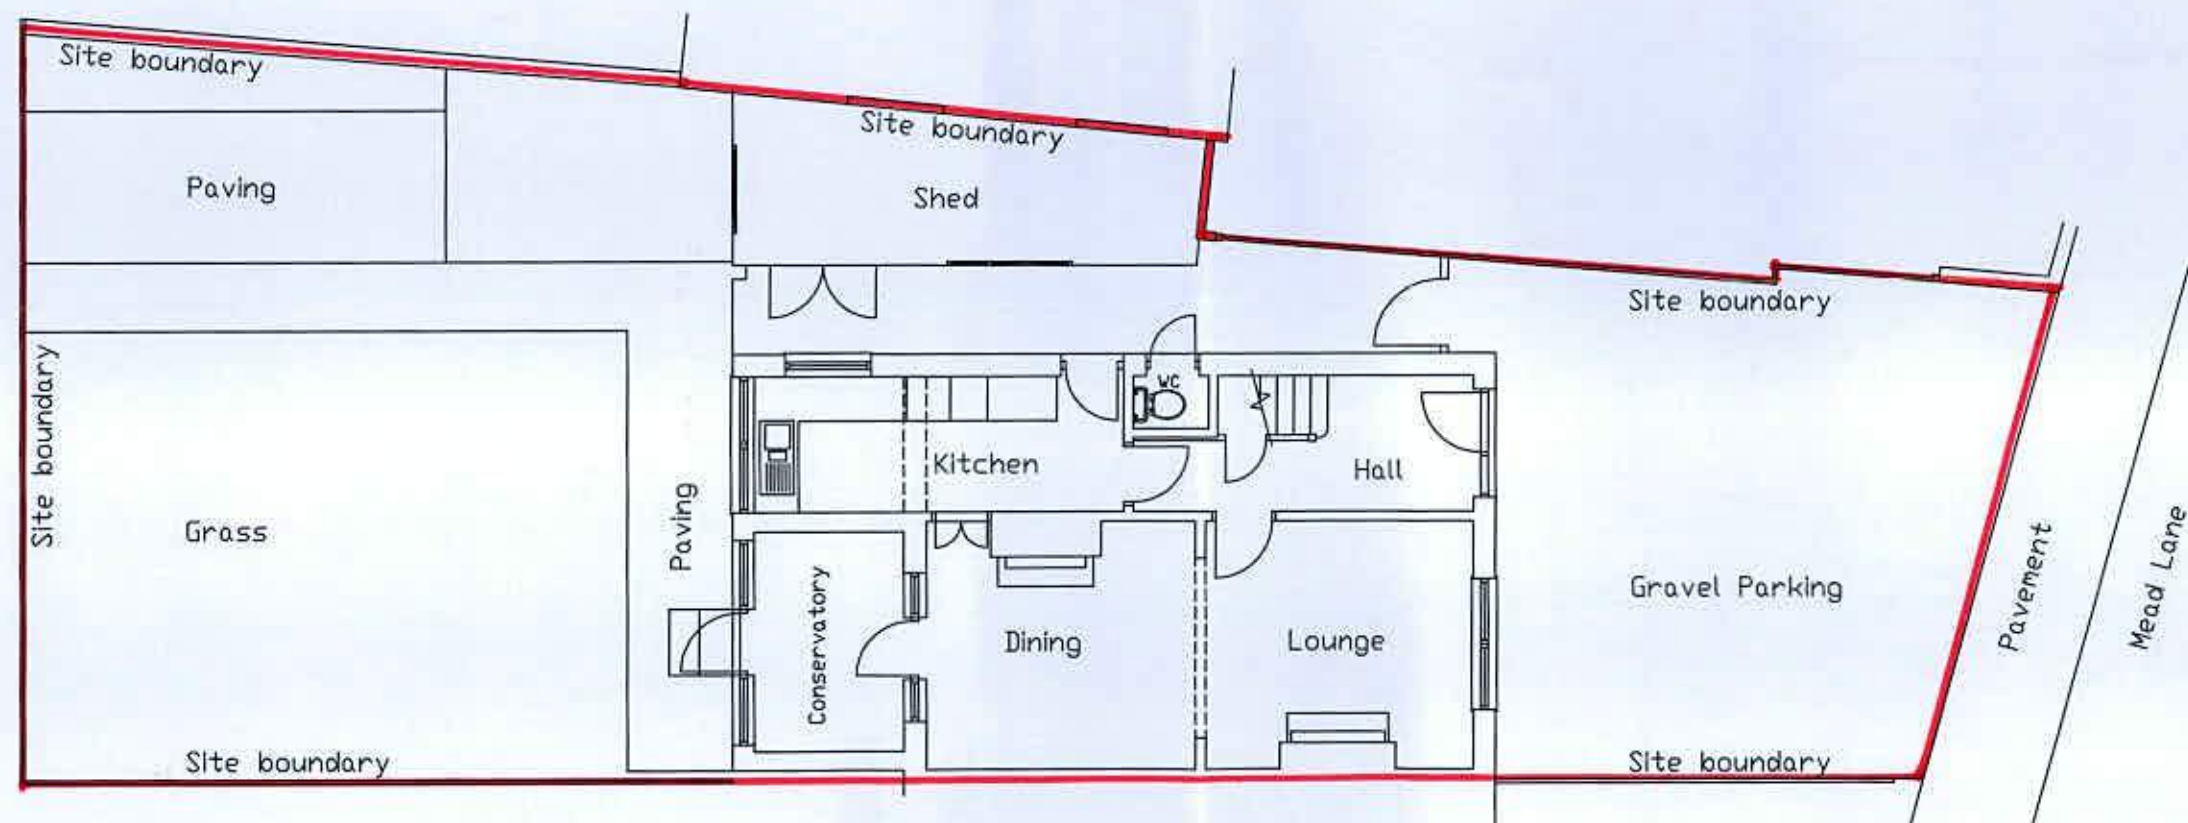

SITE PLAN AS EXISTING

computer reference Murphy.1002	project Proposed Alterations to House at 75 Mead Lane, Bognor Regis West Sussex PO22 8AP Mr and Mrs D Murphy	scale 1:100	title Site Plan as Existing	job no. RBA.025	drwg no. 1002	rev
drawn by JTR		date AUG'18				